
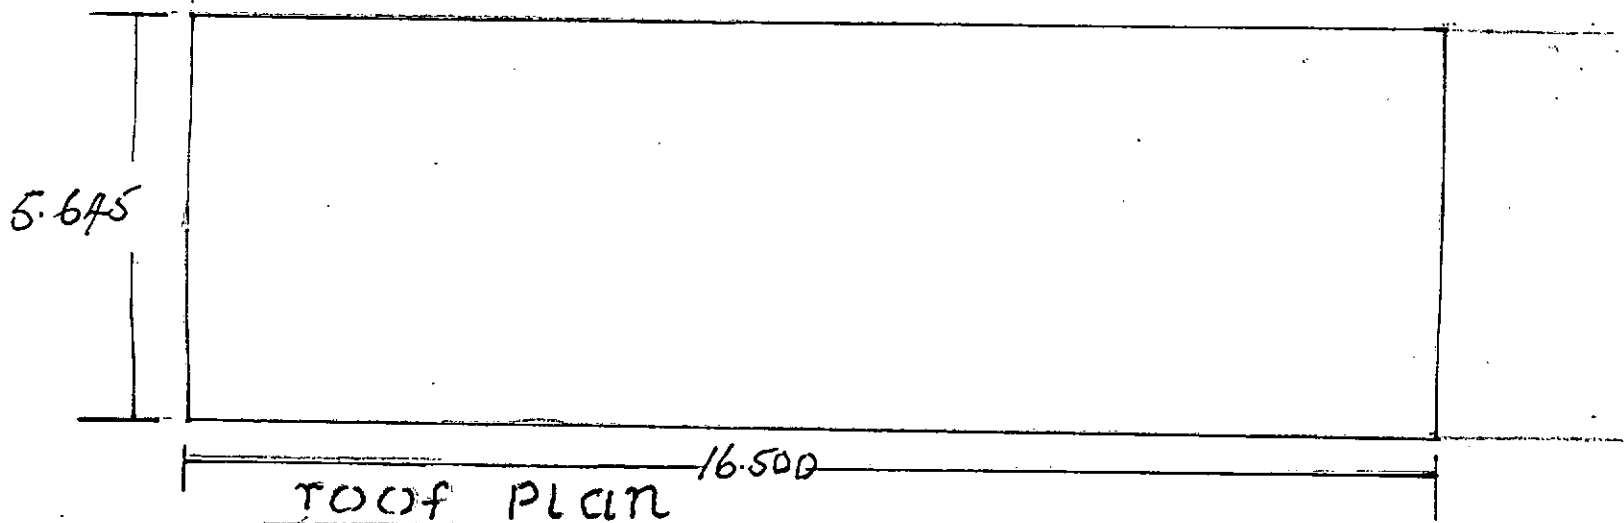
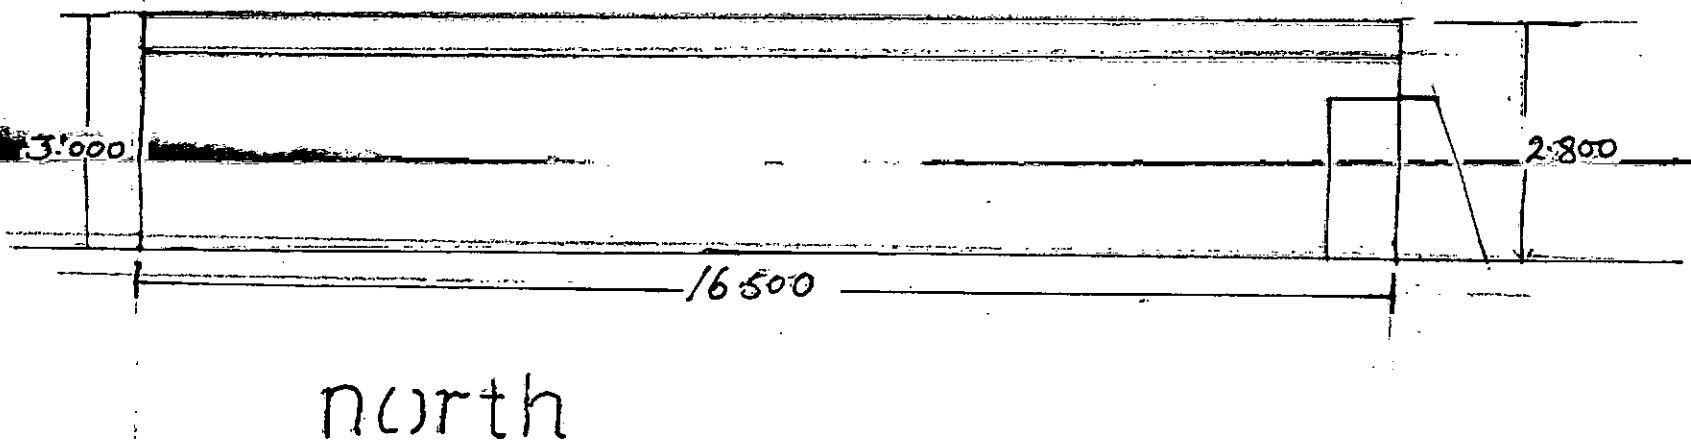
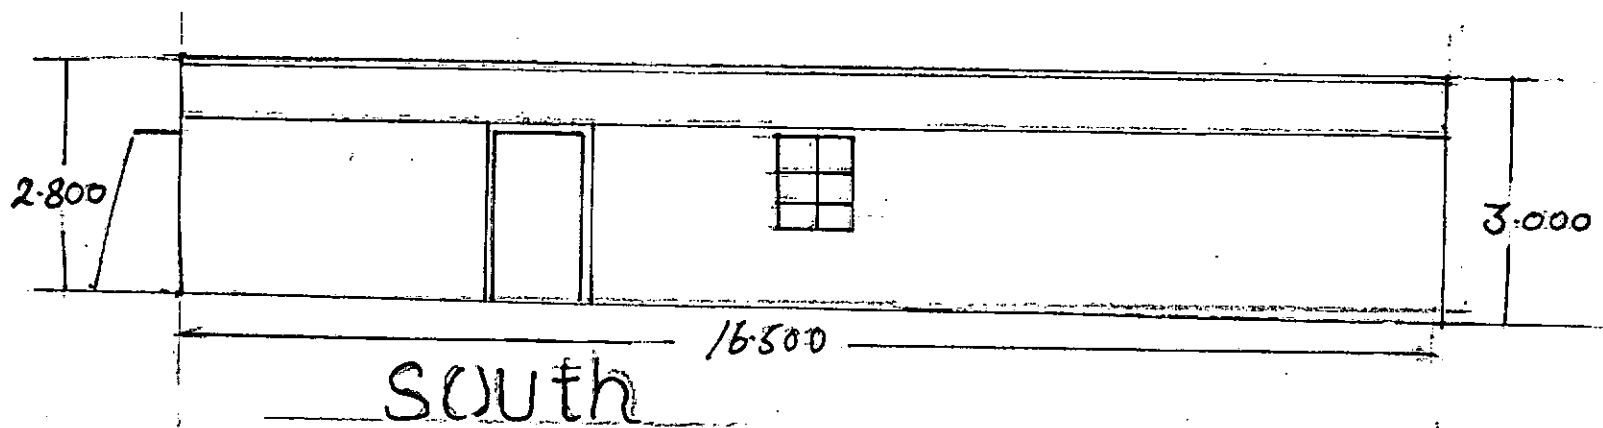


EXISTING ELEVATIONS & ROOF PLAN

THE RETREAT, HOELANGELANSHAM

Y/12/11/CLP

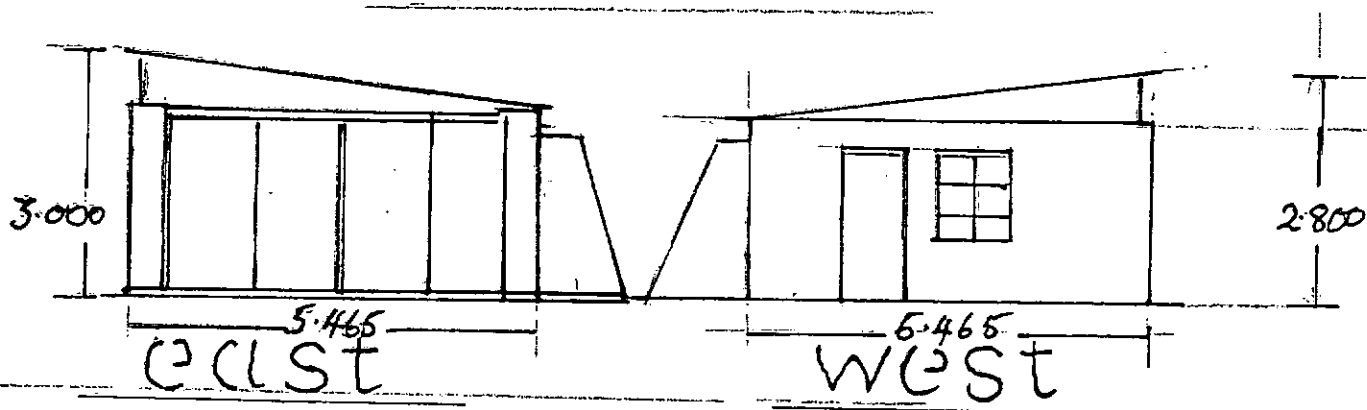

SCALE. 1:100