

Planning and Development Services
Arun District Council
Arun Civic Centre
Maltravers Road
Littlehampton
West Sussex
BN17 5LF

Developer Services
Southern Water
Sparrowgrove House
Sparrowgrove
Otterbourne
Hampshire
SO21 2SW

Tel: 0330 303 0119
Email: developerservices@southernwater.co.uk

Your Ref

Y/12/15/PL

Our Ref

PLAN-008919

Date

03/03/2015

Dear Sir

Proposal: Construction of 4No. houses with associated landscaping & parking.
Site: The Old Coal Yard, North End Road, Yapton, BN18 0DN.
Y/12/15/PL

Thank you for your letter of 10/02/2015.

Southern Water requires a formal application for a connection to the public foul sewer to be made by the applicant or developer.

We request that should this application receive planning approval, the following informative is attached to the consent:

"A formal application for connection to the public sewerage system is required in order to service this development. Please contact Southern Water, Sparrowgrove House, Sparrowgrove, Otterbourne, Hampshire SO21 2SW (Tel: 0330 303 0119) or www.southernwater.co.uk".

Our initial investigations indicate that there are no public surface water sewers in the area to serve this development. Alternative means of draining surface water from this development are required. This should not involve disposal to a public foul sewer.

The applicant has not stated details of the proposed means of disposal of surface water from the site. This should not involve disposal to a public foul sewer.

Furthermore, due to changes in legislation that came in to force on 1st October 2011 regarding the future ownership of sewers it is possible that a sewer now deemed to


be public could be crossing the above property. Therefore, should any sewer be found during construction works, an investigation of the sewer will be required to ascertain its condition, the number of properties served, and potential means of access before any further works commence on site.

The applicant is advised to discuss the matter further with Southern Water, Sparrowgrove House, Sparrowgrove, Otterbourne, Hampshire SO21 2SW (Tel: 0330 303 0119) or www.southernwater.co.uk.

Yours sincerely


Developer Services

SOUTHERN WATER

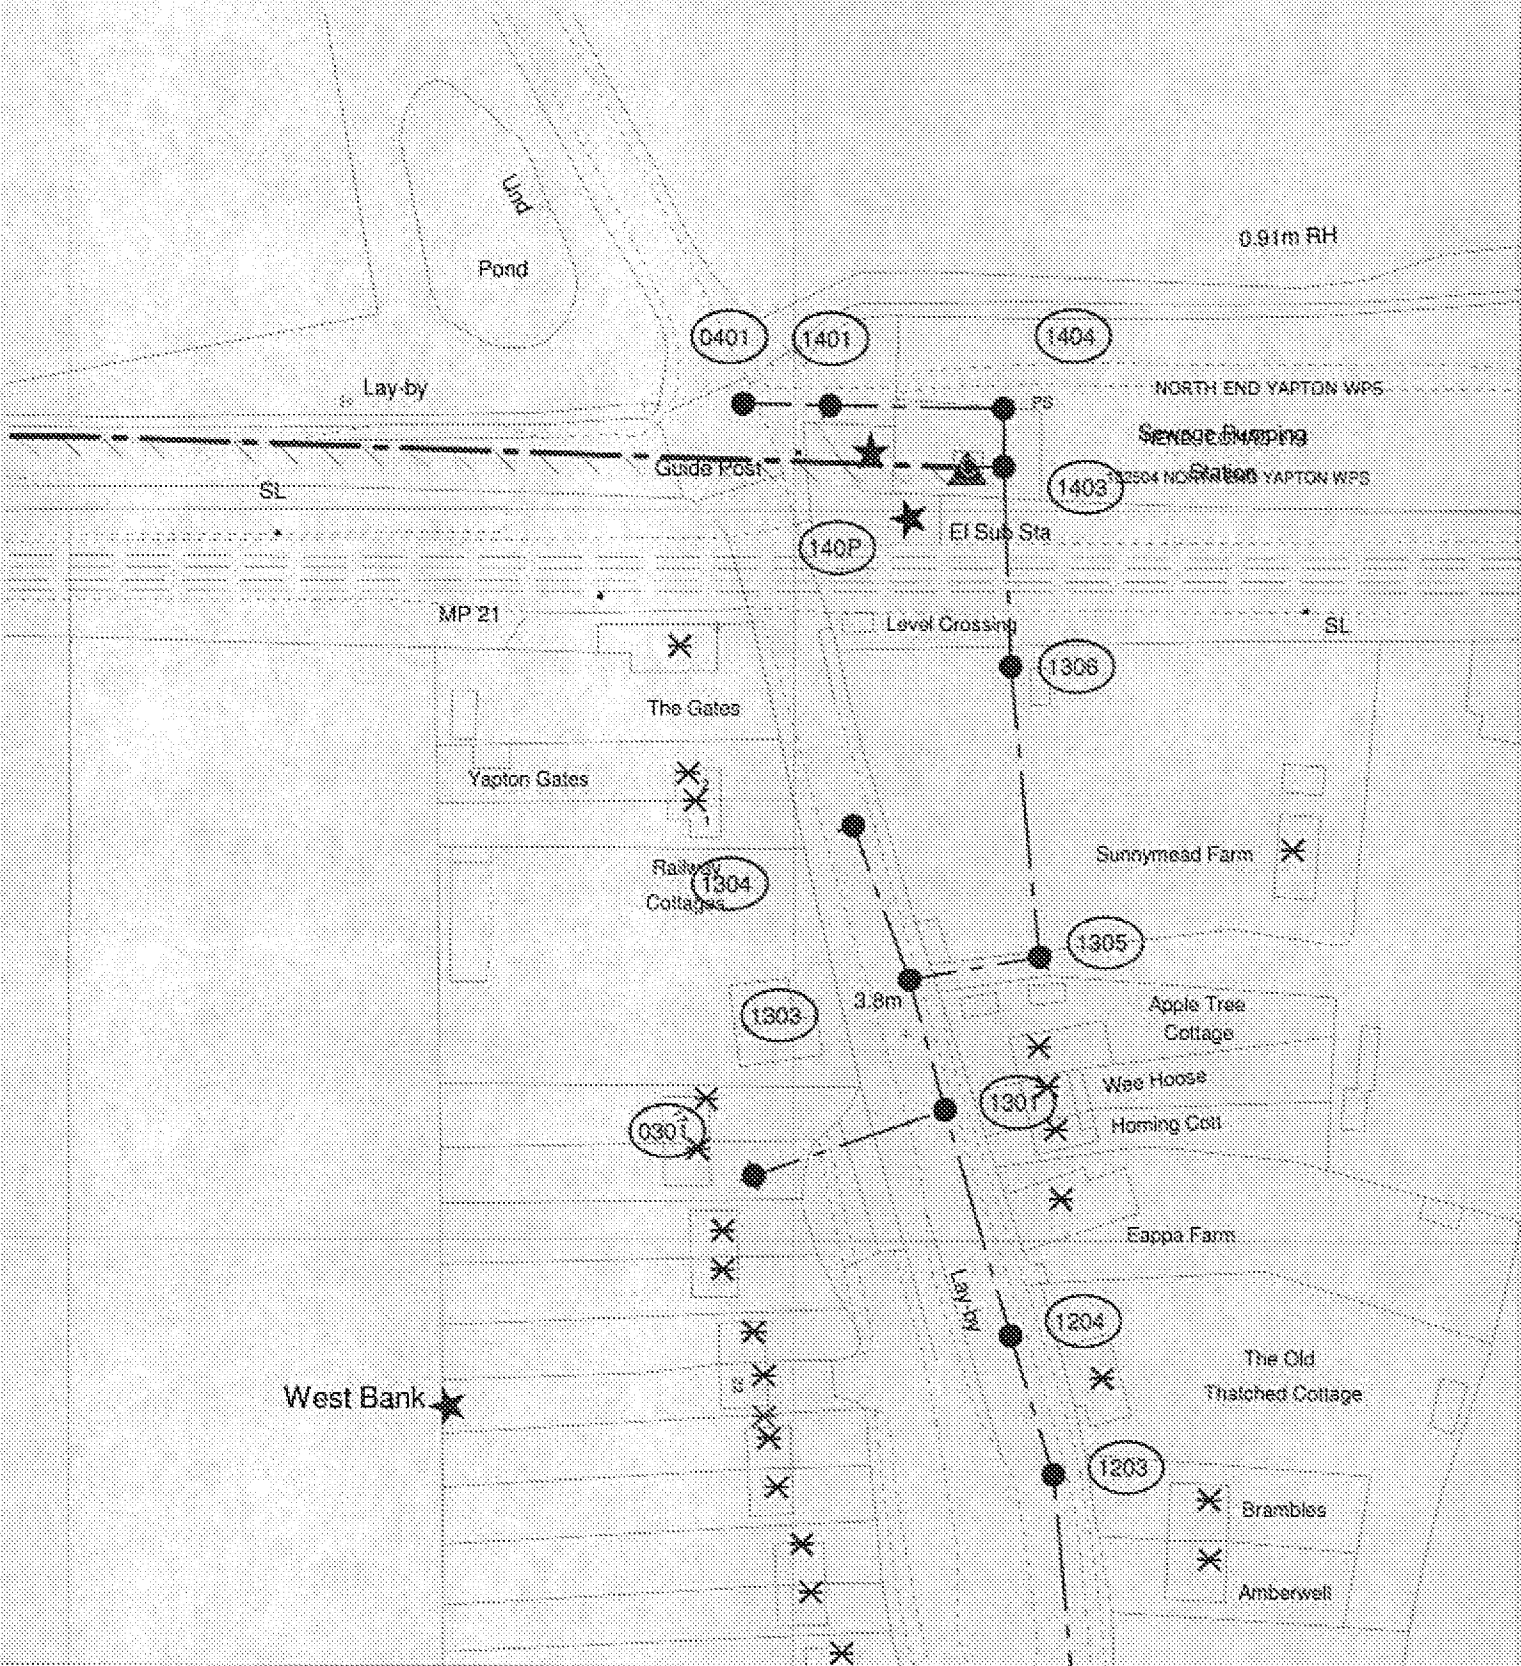

The positions of pipes shown on this plan are believed to be correct, but Southern Water Services Ltd accept no responsibility in the event of inaccuracies. The actual positions should be determined on site.

Based upon Qualtrics Survey Digital Data with the permission of the researcher at U.S. & A. Group Copyright Reserved License No. 933-268733

G.S. REF: SU9804SW

Scale: 1:1000

Screen Print

WARNING: BAC pages are constructed of Bonded Asbestos Cement.

WARNING: Unknown (UNK) materials may include Rusted Asbestos/Cement



Printed By: Ponnasiv

Date: 3-3-2015

Southern Water MapGuide Browser

Requested By:

