


Approved Layout - Faded - Total GIA = 629.81 sq.m

Current Design - Overlay - Total GIA = 580.77 sq.m

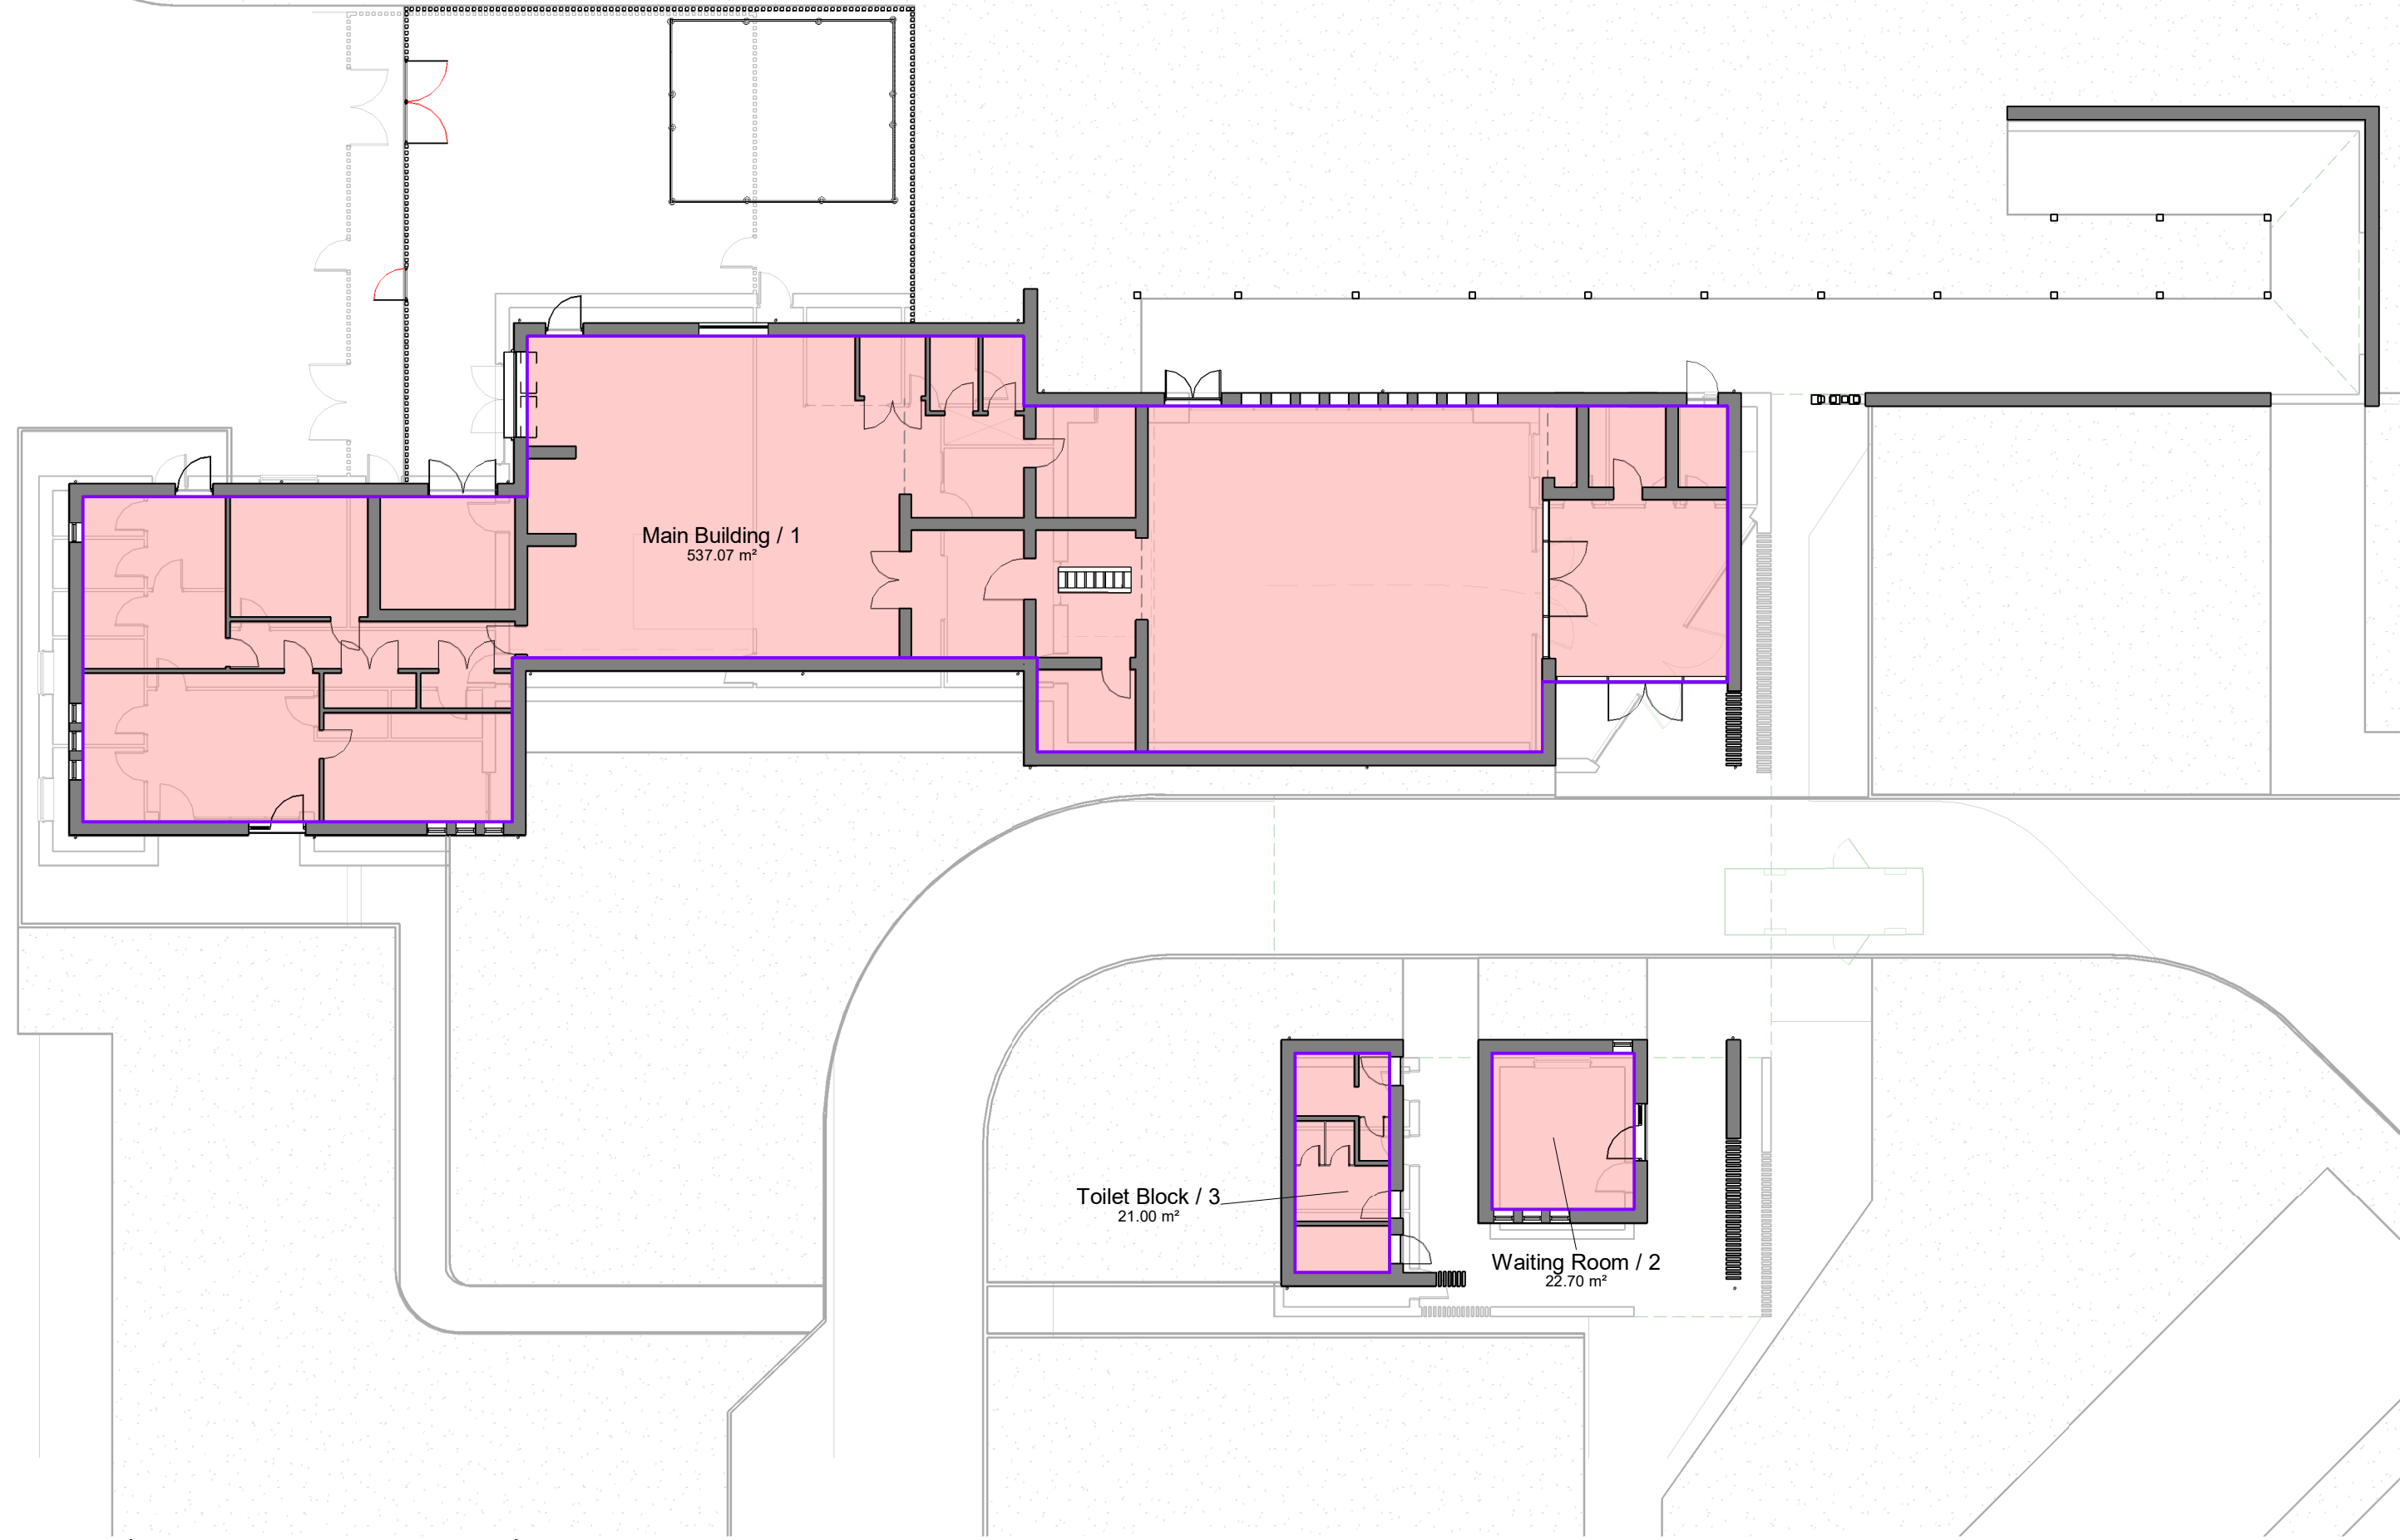


1 Level 00 GIA Area Comparison Plan
1 : 200

Approved Site Plan Layout - Faded
Current Design Site Plan Layout - Overlay/Red



LAND OWNER LEGEND:

- Site Boundary
- Land Owned by Landlink

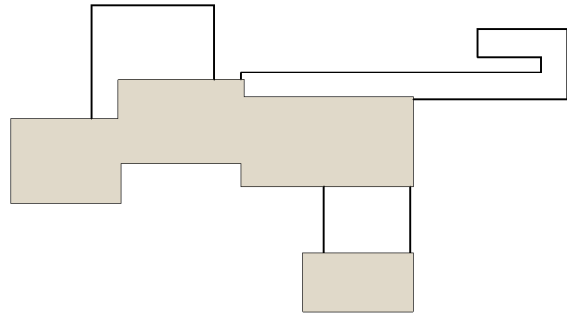

STATUS	REV	DATE	DESCRIPTION	REVISED BY
CLIENT				OG
Westerleigh				CHECKED BY
				DA
				ORIGINATOR NO
				154380

CONSULTANT
STRIDE TREGLOWN
www.stride-treglow.com © Stride Treglow Limited 2020
PROJECT
Bognor Regis Crematorium
Gravett's Ln West, BN17 0LA

DRAWING TITLE
Approved Plan Layout Comparison

SUITABILITY STATUS
PL : Authorized and accepted As indicated@A2

DRAWING USAGE: NMA

PROJECT - ORIGINATOR - VOLUME - LEVEL - TYPE - ROLE - CLASS - NUMBER STATUS_REVISION
154380-STL-DR-A-SK01

2 00_Site Plan Comparison
1 : 1000