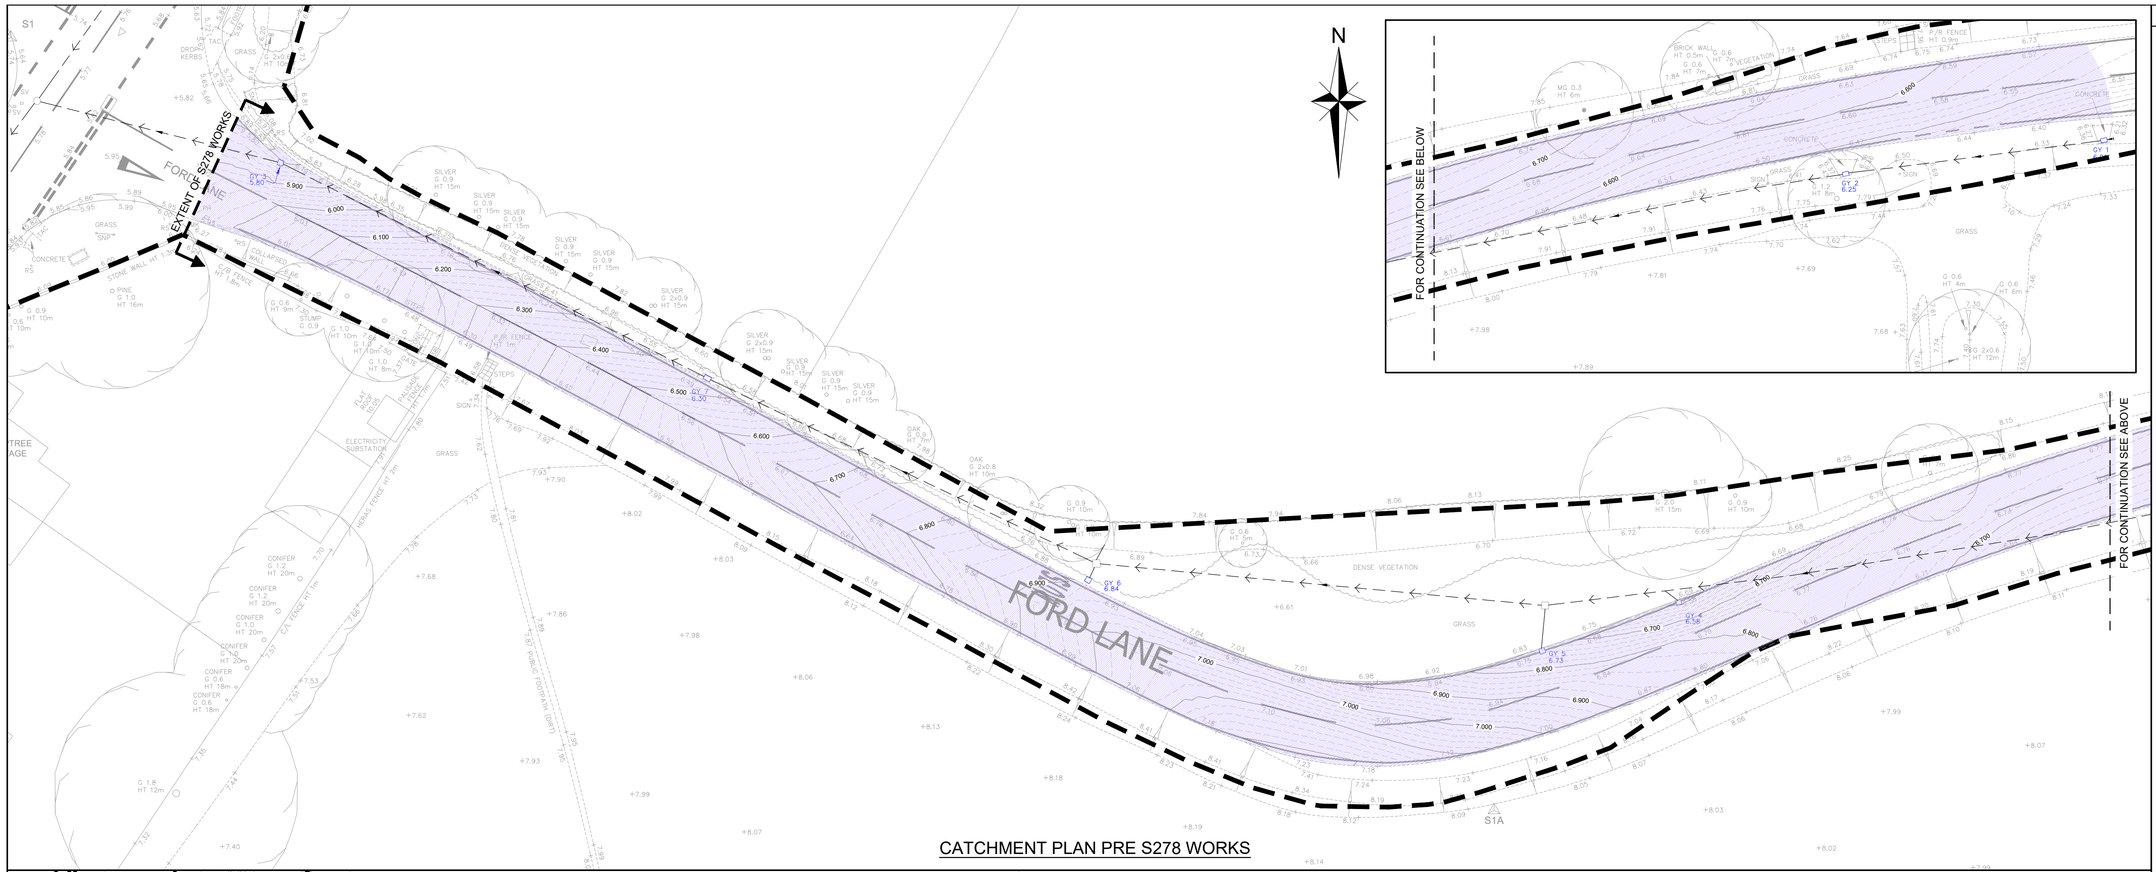

CATCHMENT PLAN PRE S278 WORKS

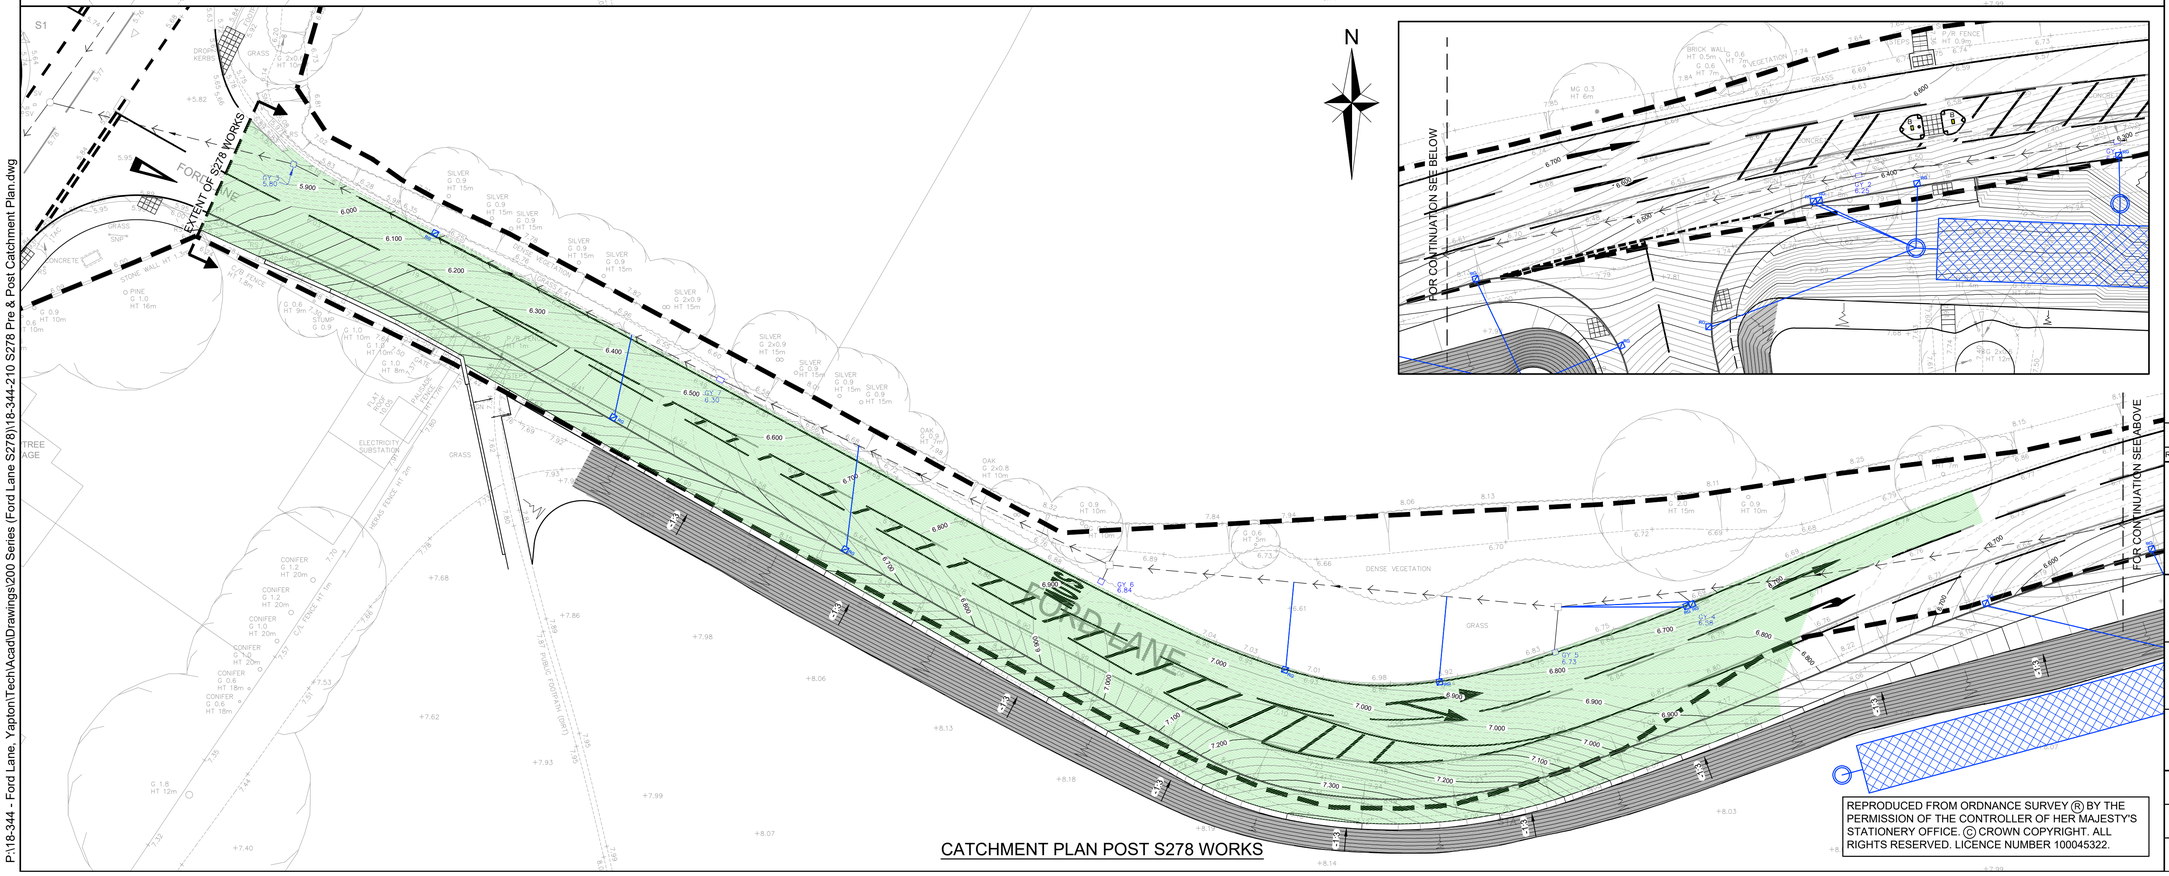

CATCHMENT PLAN POST S278 WORKS

NOTES

1. IF THERE IS ANY AMBIGUITY BETWEEN THE SPECIFICATION AND THE DRAWINGS, THE CONTRACTOR SHALL IMMEDIATELY INFORM THE ENGINEER.
2. DO NOT SCALE FROM THIS DRAWING. WORK FROM FIGURED DIMENSIONS ONLY.
3. ALL DIMENSIONS SHOWN ON THIS DRAWING ARE IN METRES
4. EXISTING HIGHWAY DRAINAGE HAS BEEN TAKEN FROM MK SURVEYS SURVEYS DRAWING 26436_R8.

LEGEND

CATCHMENT TO EXISTING HIGHWAY DRAIN PRE S278 WORKS = 1440m²

CATCHMENT TO EXISTING HIGHWAY DRAIN POST S278 WORKS = 1450m²

NOT FOR CONSTRUCTION

SUBJECT TO TECHNICAL APPROVAL

Rev	Amendments	Drn	Chk	App	Date
A	UPDATED IN ACCORDANCE WITH WSCC COMMENTS DATED 16.09.20	SG	LH	LH	29.09.20

ODYSSEY

Tuscany House
White Hart Lane
Basingstoke
Hampshire RG21 4AF

Telephone: 01256 331144
Fax: 01256 331134
E: info@odysseyconsult.co.uk
W: www.odysseyconsult.co.uk

Job Title

FORD LANE, YAPTON
SITE ACCESS

Drawing Title

SECTION 278
PRE & POST CATCHMENT PLAN

Client

REDROW

Scale	Date	Designed
1:250 @ A1	SEP 2020	-
Drawn	**Checked**	**Approved**
JA	SG	LH
Job No	**Drawing No**	**Rev**
18-344	18-344/210	A

REPRODUCED FROM ORDNANCE SURVEY ® BY THE PERMISSION OF THE CONTROLLER OF HER MAJESTY'S STATIONERY OFFICE. © CROWN COPYRIGHT. ALL RIGHTS RESERVED. LICENCE NUMBER 100045322.

P:\18-344 - Ford Lane, Yapton\Tech\Acad\Drawings\200 Series (Ford Lane S278)\18-344-210 S278 Pre & Post Catchment Plan.dwg

ARUN DISTRICT COUNCIL V131/20/DOC