


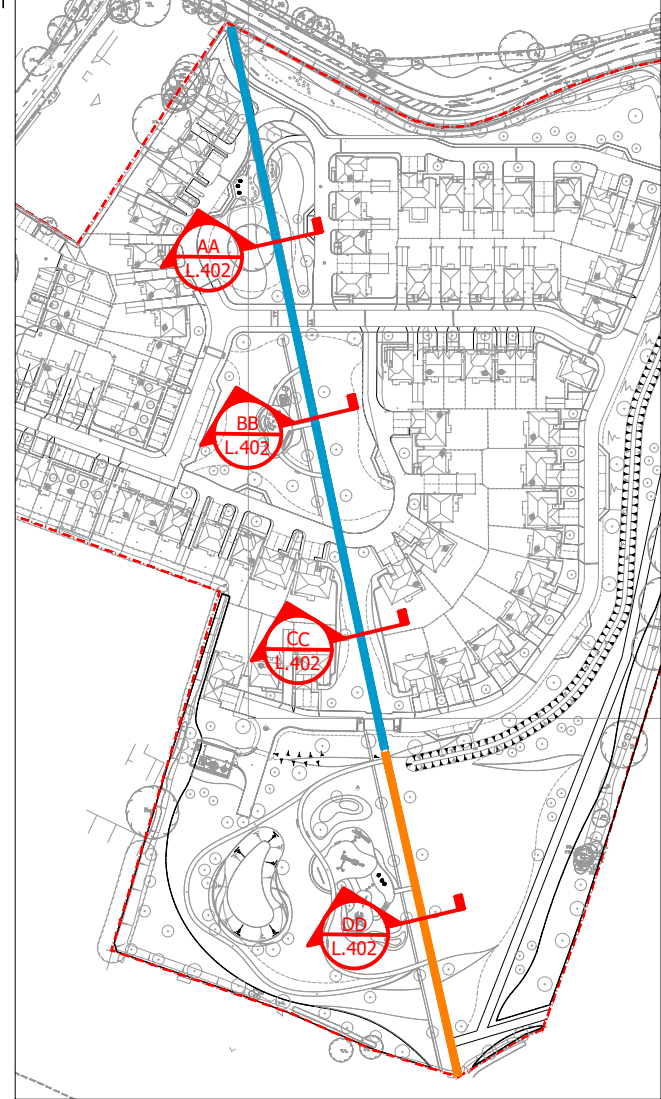

Location Plan - PRoW no.357

- LEGEND
Public Right of Way 357
- Site Boundary
 - Tarmac Pathway (Image 1)
 - Hard Material Pathway (Image 2)

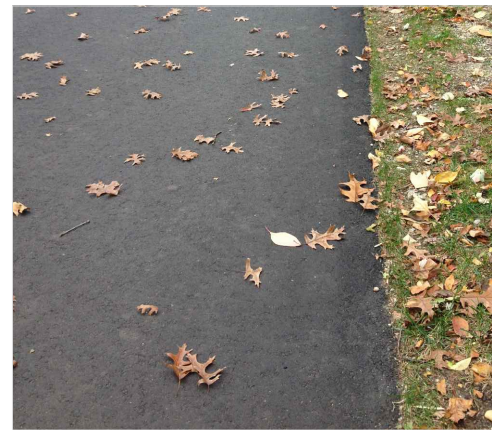
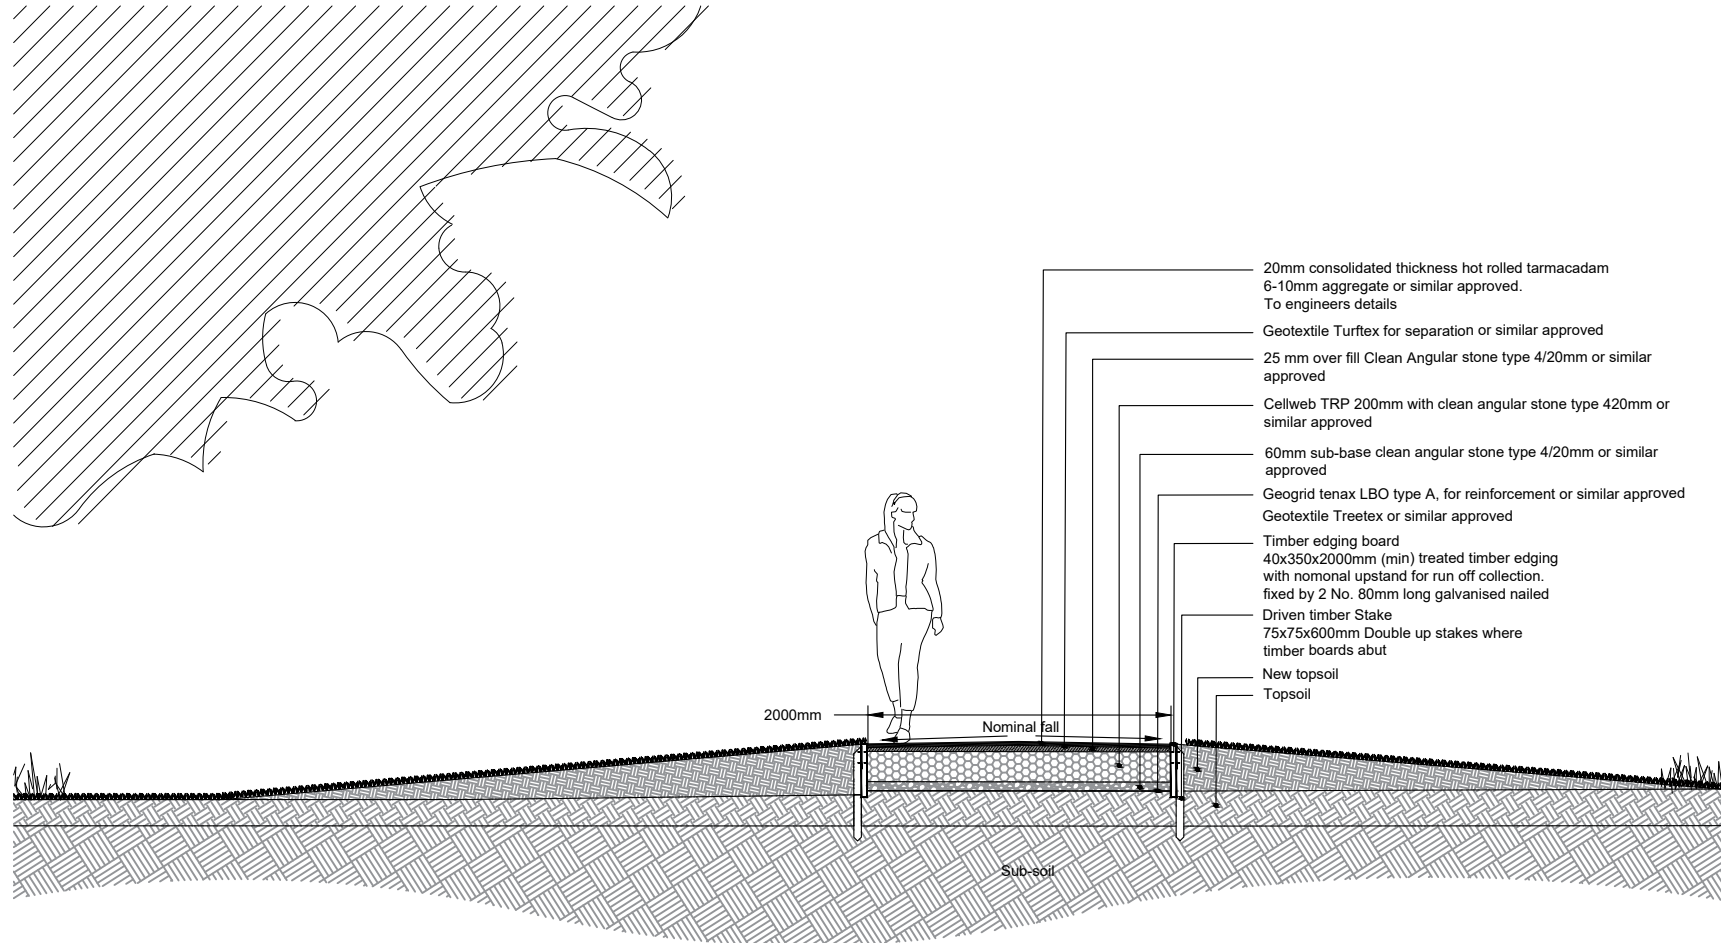


IMAGE 1
Pedestrian Tarmacadam surface finish

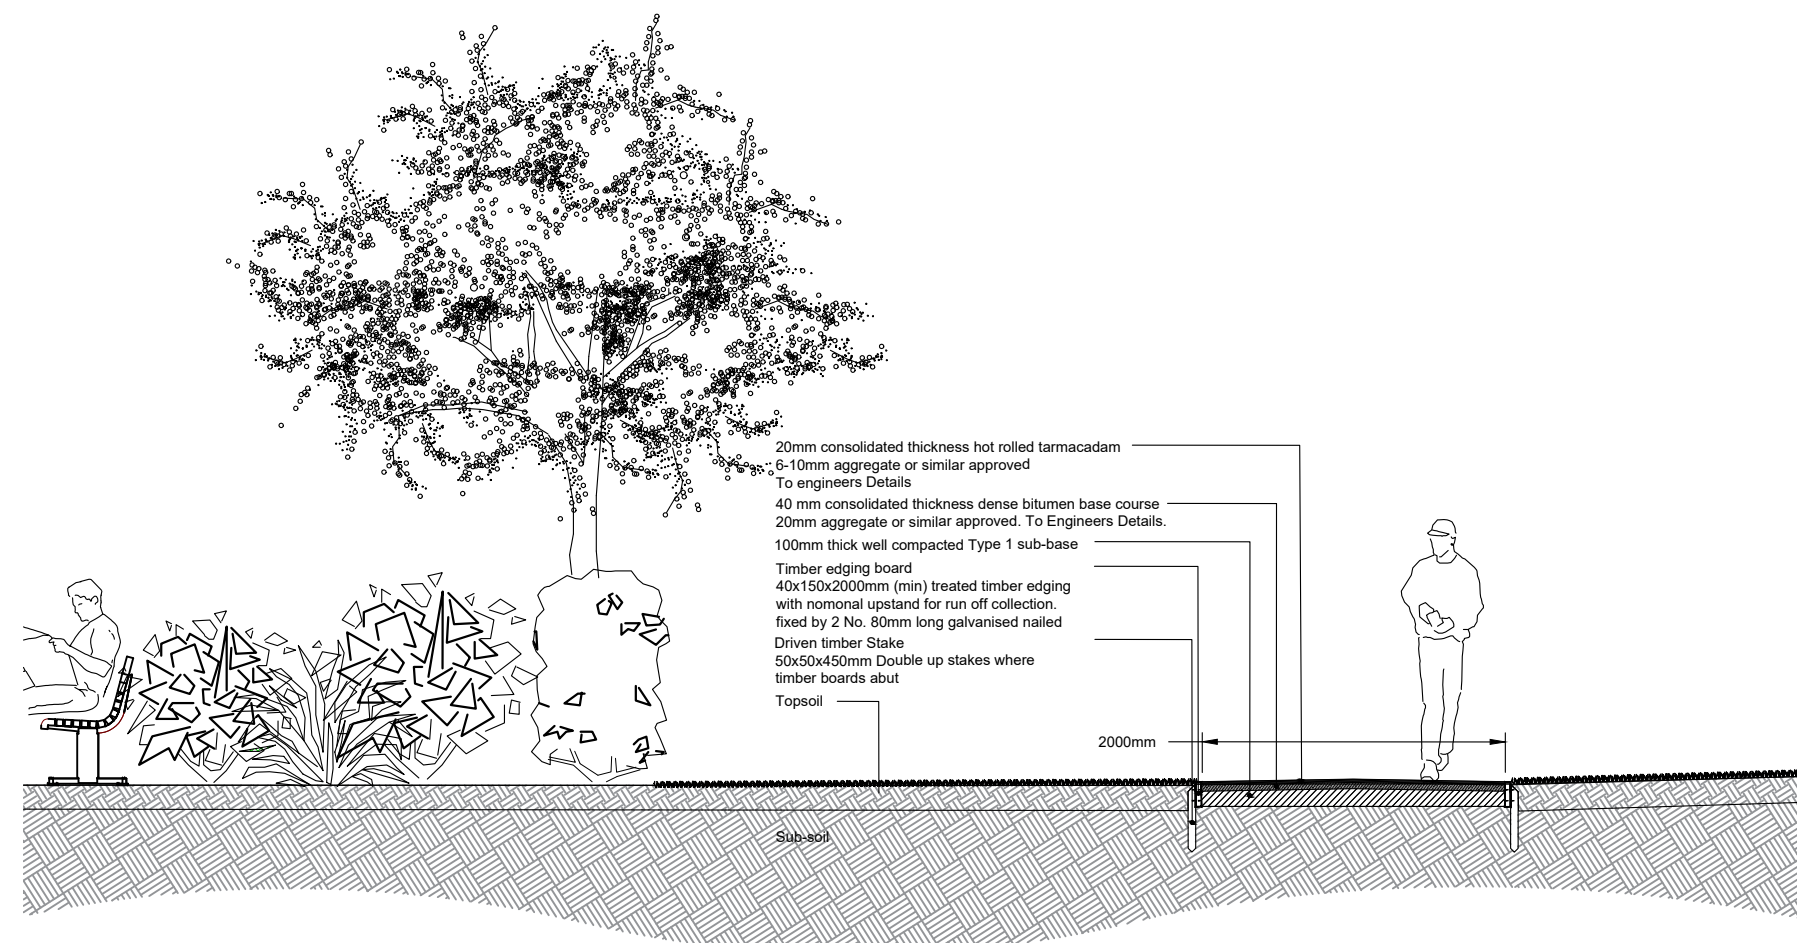


IMAGE 2
Hard Footpath Material. Compacted Fittleworth or similar and approved




Section AA - within root protection area

1:50




Section BB

1:50

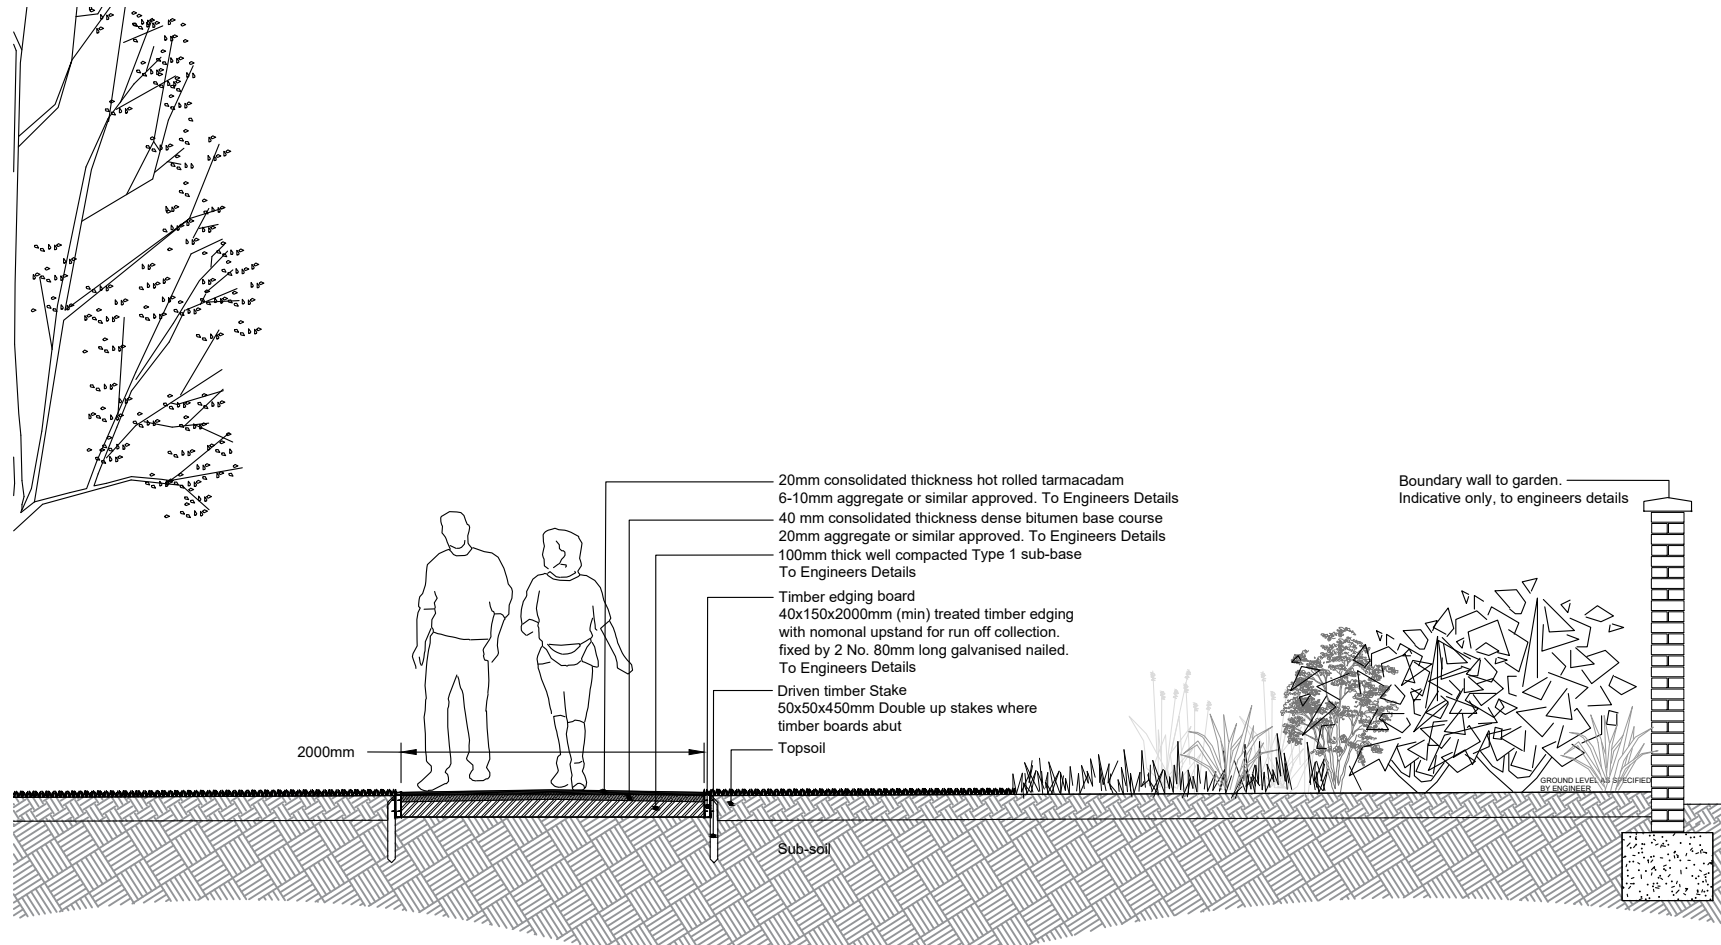

Section CC

1:50

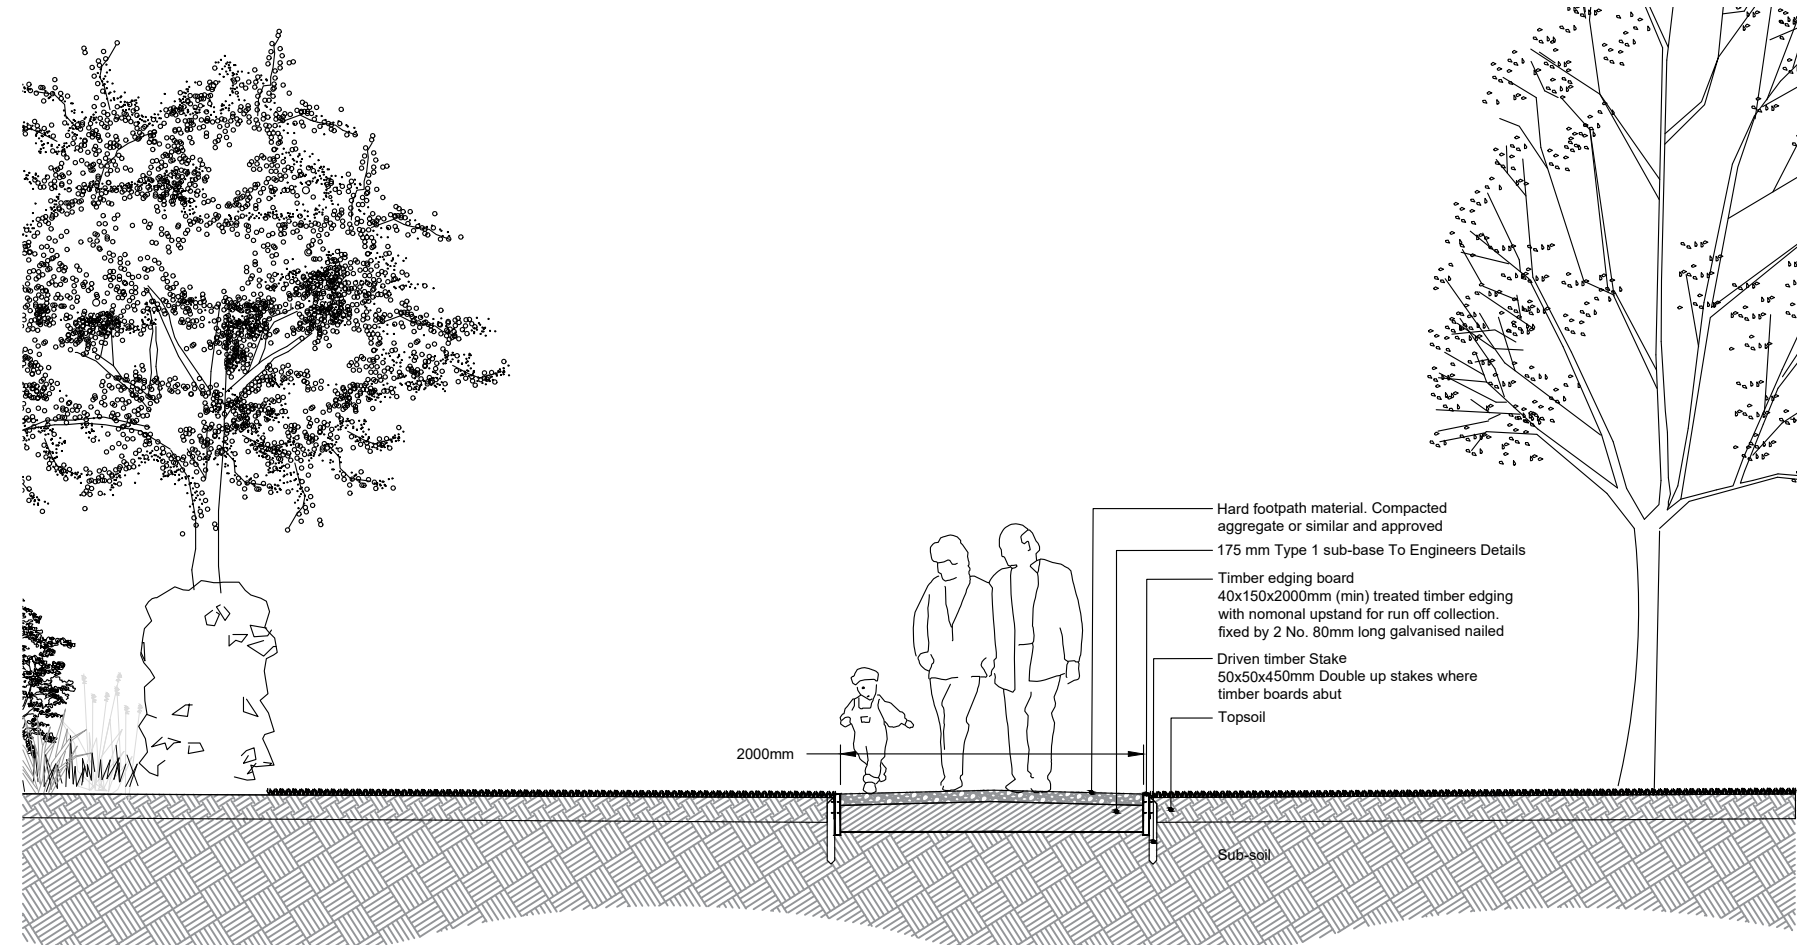

Section DD

1:50

This drawing may contain: Ordnance Survey material by permission of Ordnance Survey on behalf of the Controller of Her Majesty's Stationery Office © Crown Copyright 2017. All rights reserved. Reference number xxxxxx. OS Open data © Crown copyright and database right 2017. Aerial Photography © XXXXXX

Revision	Date	Reason	Drawn	Checked
PL01	12.10.2020	Issued for Planning	af	sg

Disclaimer:
1. This drawing is copyright of fabrik ltd. It must not be copied or reproduced without written consent from the owner.
2. Do not scale from this drawing. Only figured dimensions are to be taken from this drawing.
3. All contractors must visit site and be responsible for taking and checking all dimensions related to the works shown on the drawing prior to fabrication or setting out.
4. This drawing uses coloured lines. Please do not rely on a monochrome copy.

External References:
• D2831 Ford Lane, Yapton, West Sussex/Drawings/02 Architect/2009/30_Site Layout revised/A855_65A_PLANNING LAYOUT - Standard/A855_65A_PLANNING LAYOUT - Copy
• D2831 Ford Lane, Yapton, West Sussex/Drawings/07 fabrik/01 AutoCAD/Design/PLANNING/D2831_xref working drawing

fabrik
landscape architects
Lentten House | 16 Lentten Street | Alton | Hampshire | GU34 1HG
T : 01420 593250 | E : alton@fabrikuk.com | W : www.fabrikuk.com

Project
Ford Lane, Yapton, West Sussex

Drawing Title
Sections through public right of way footpath 357

Purpose of Issue
ISSUED FOR PLANNING APPROVAL

Client
Redrow Homes Limited

Drawn By
af

Checked By
sg

Drawn Scale
As shown@A2Sept | 2020

Date of First Issue

Project Number	Origin	Zone	Level	File Type	Role	Number	Revision
D2831	FAB	00	GL	DR	L	0402	PL01

ARUN DISTRICT COUNCIL Y13/20/DOC