


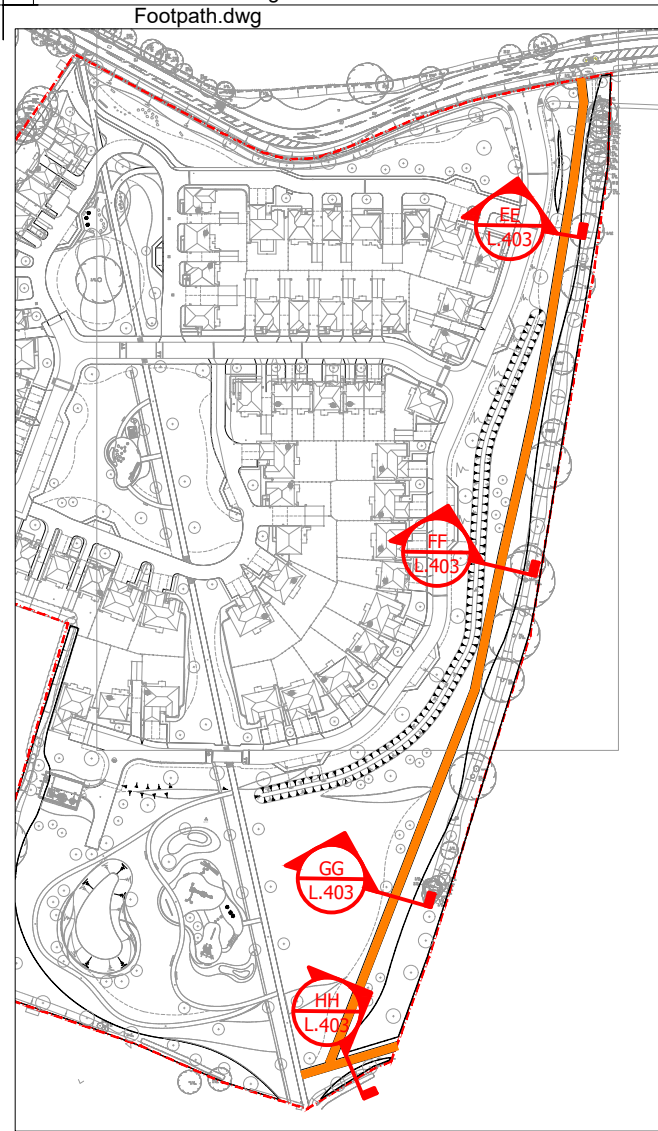


Location Plan - PRoW no.358 & 359

LEGEND

Public Right of Way 358 & 359

Site Boundary

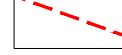


PRoW 358
Hard Material Pathway (Image 1)



PRoW 359
Hard Material Pathway (Image 1)




IMAGE 1
Hard Footpath Material. Compacted Fittleworth
or similar and approved

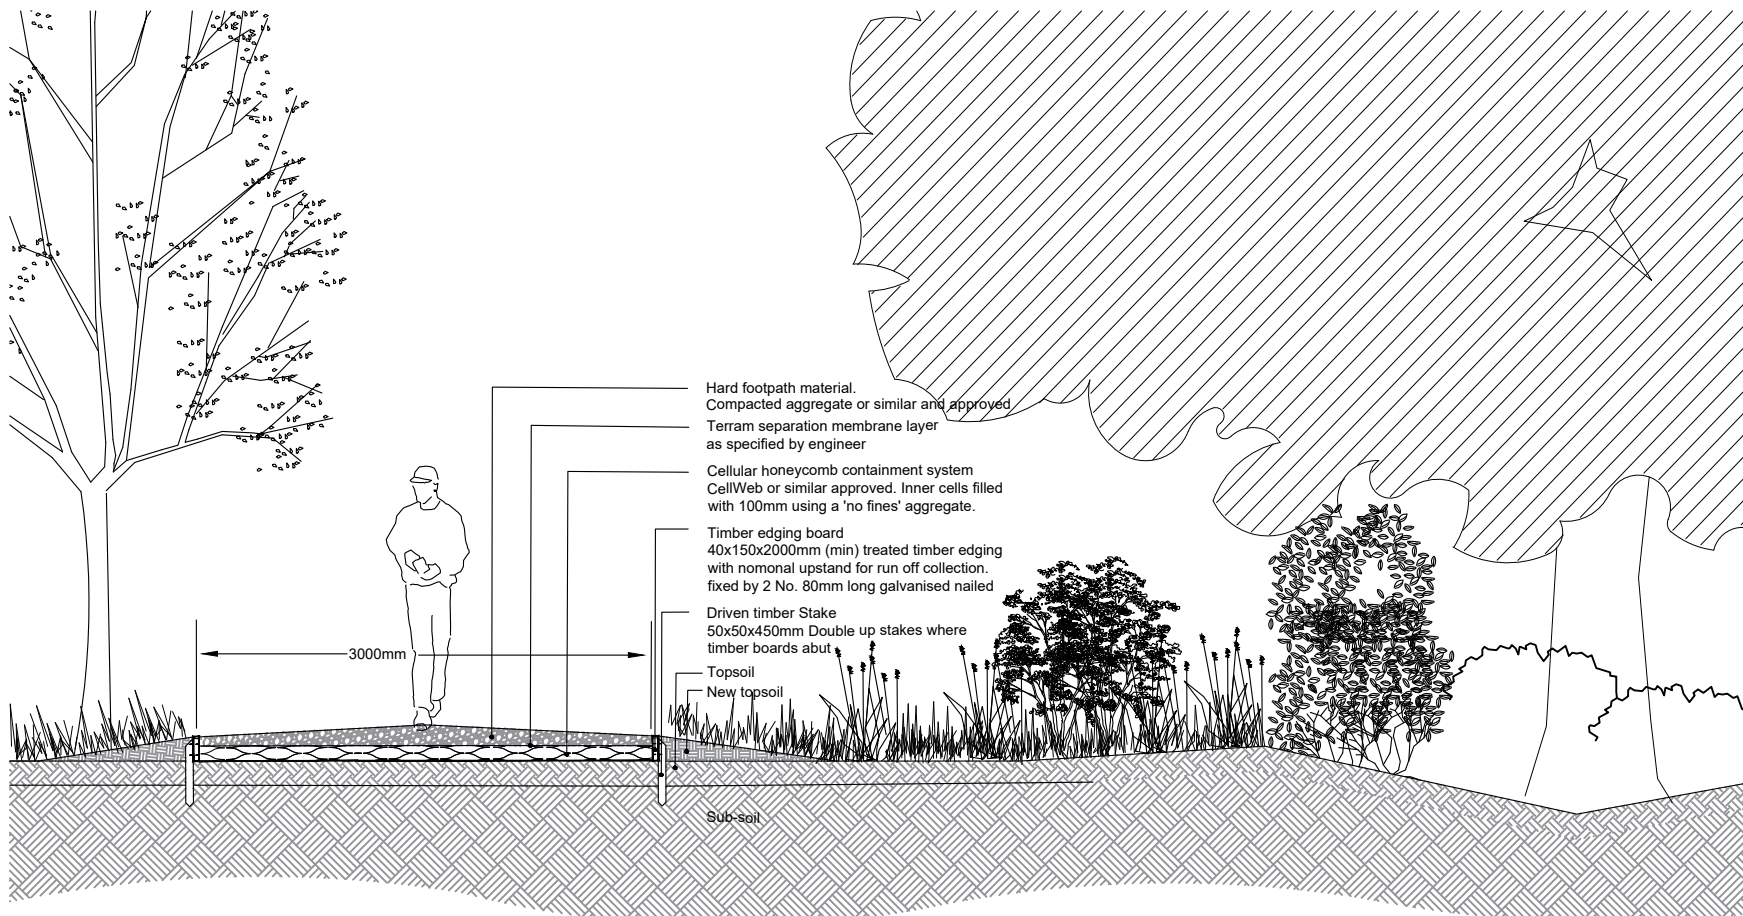


Section EE - within root protection area

1:50

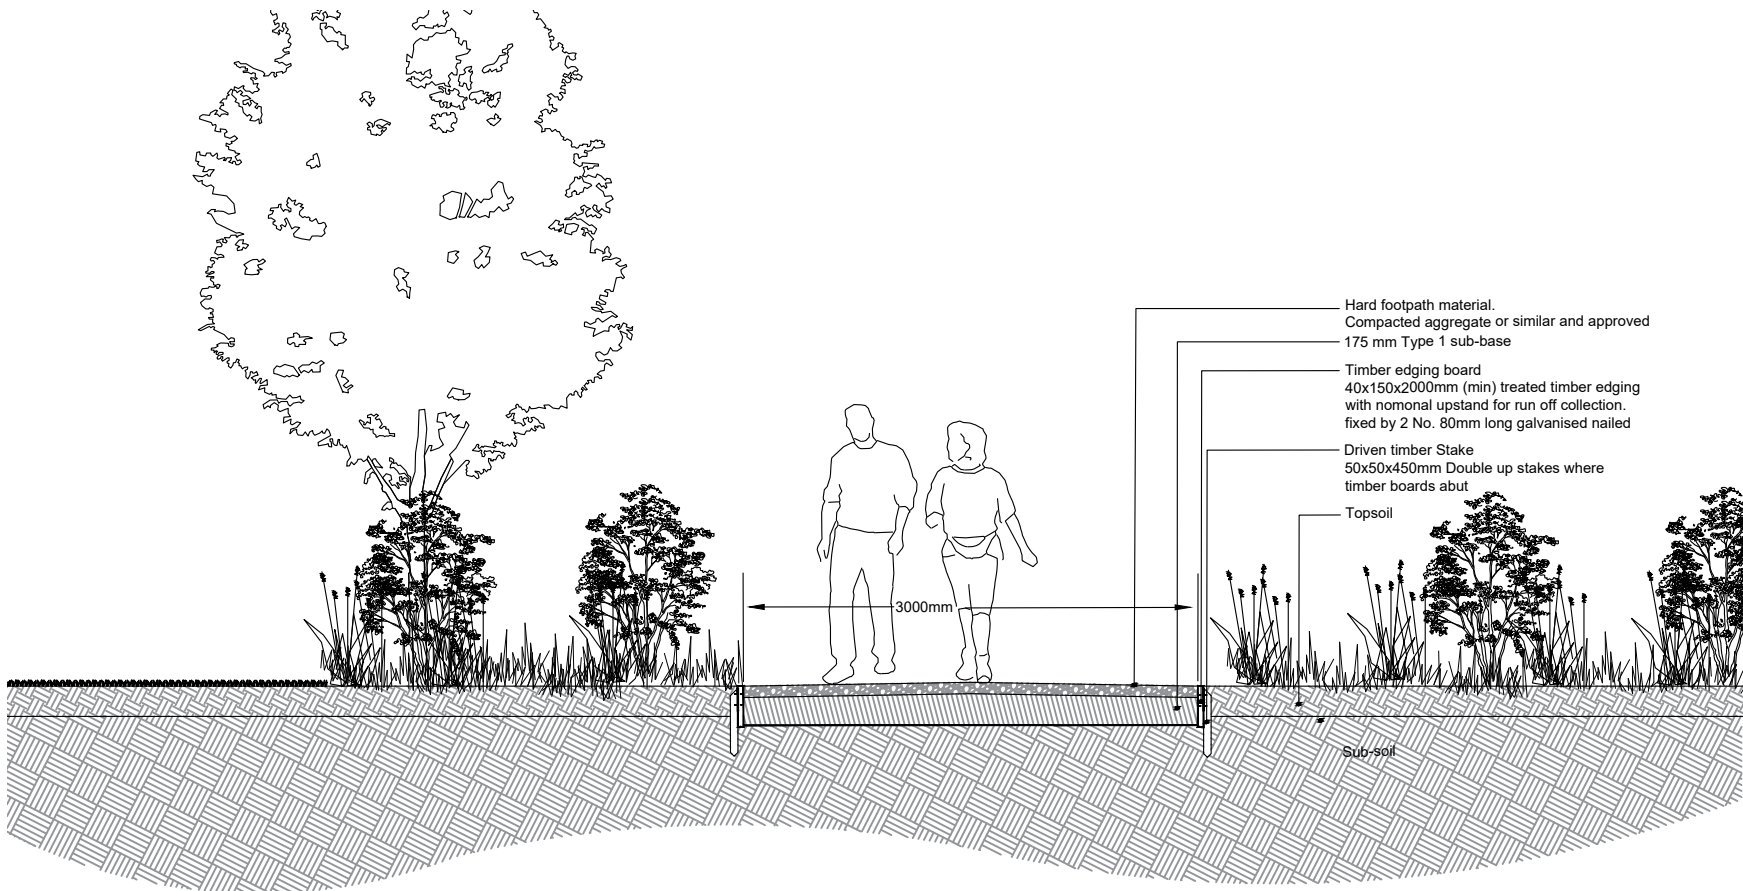


Section GG

1:50

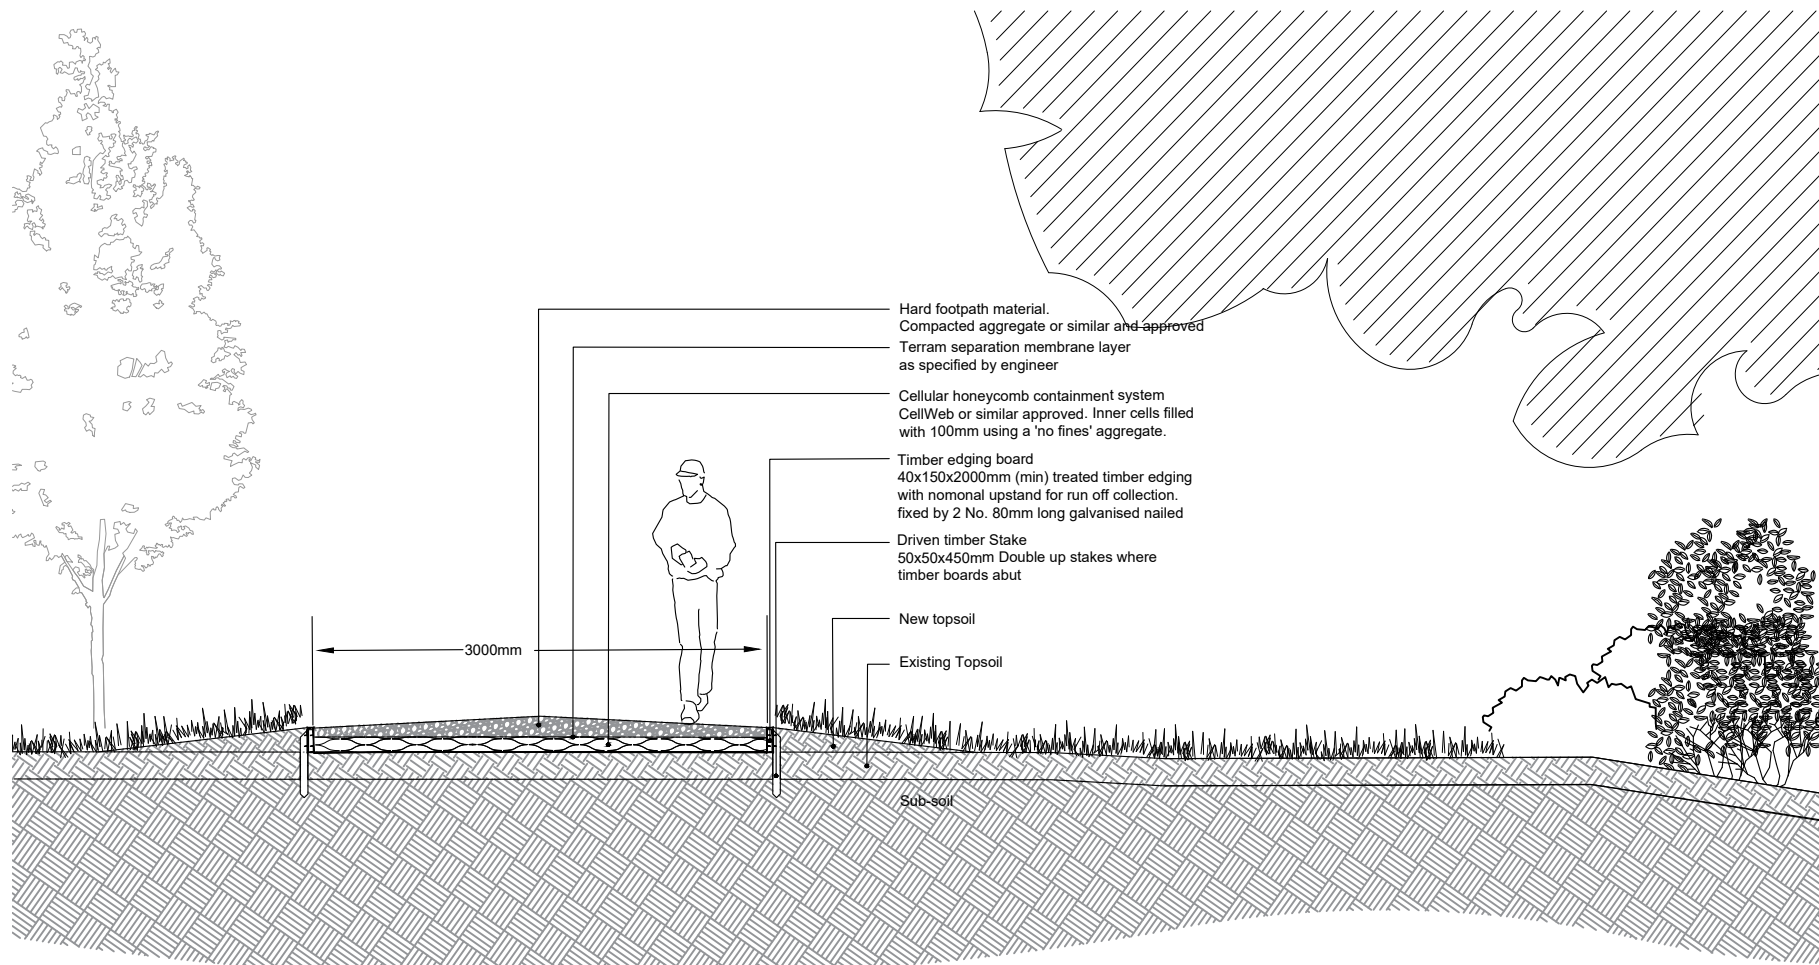

Section FF - within root protection area

1:50

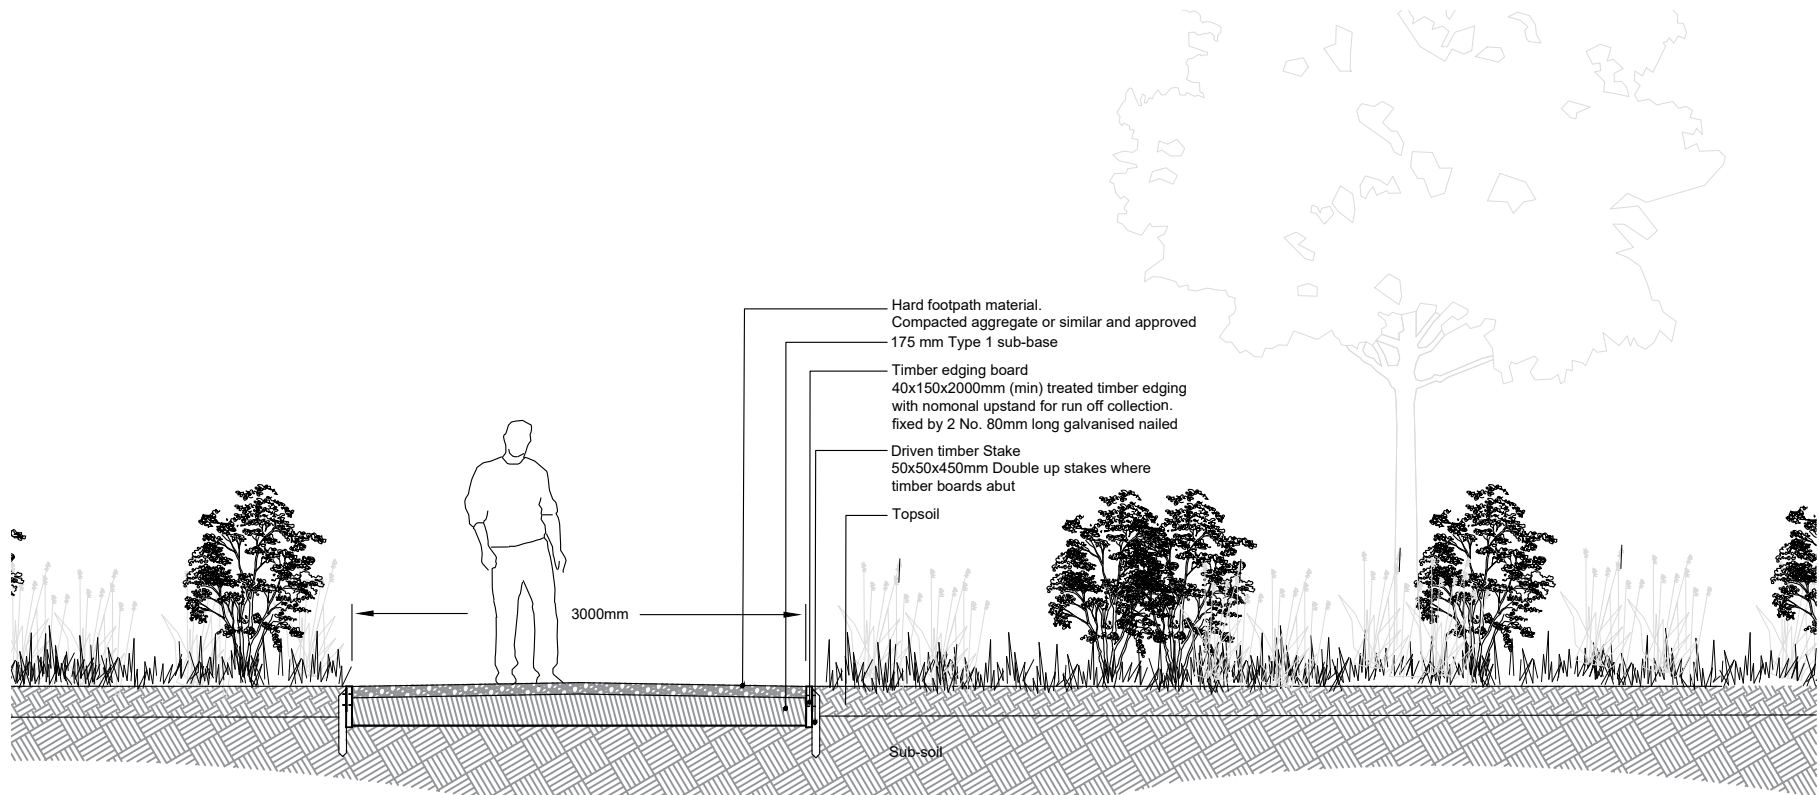

Section HH

1:50

This drawing may contain: Ordnance Survey material by permission of Ordnance Survey on behalf of the Controller of Her Majesty's Stationary Office © Crown Copyright 2017. All rights reserved. Reference number xxxxxx. OS Open data © Crown copyright and database right 2017. Aerial Photography © XXXXXX

Revision	Date	Reason	Drawn	Checked
PL01	12.10.2020	Issued for Planning	af	sg

Disclaimer:
1. This drawing is copyright of fabrik ltd. It must not be copied or reproduced without written consent from the owner.
2. Do not scale from this drawing. Only figured dimensions are to be taken from this drawing.
3. All contractors must visit site and be responsible for taking and checking all dimensions related to the works shown on the drawing prior to fabrication or setting out.
4. This drawing uses coloured lines. Please do not rely on a monochrome copy.

External References:
• D2831 Ford Lane, Yapton, West Sussex\Drawings\02 Architect\200930_Site Layout revised\A855_65A_PLANNING LAYOUT - Standard\A855_65A_PLANNING LAYOUT - Copy
• D2831 Ford Lane, Yapton, West Sussex\Drawings\07 fabrik\01 AutoCAD\Design\PLANNING\D2831_xref working drawing



landscape architects

Lentten House | 16 Lentten Street | Alton | Hampshire | GU34 1HG
T : 01420 593250 | E : alton@fabrikuk.com | W : www.fabrikuk.com

Project	Ford Lane, Yapton, West Sussex	Client	Redrow Homes Limited
Drawing Title	Sections through public right of way footpath 358 and 359		
Purpose of Issue	ISSUED FOR PLANNING APPROVAL	Drawn By	af
		Checked By	sg
		Drawn Scale	As shown@A2Sept 2020
		Date of First Issue	
Project Number	D2831	Origin	FAB
		Zone	00
		Level	GL
		File Type	DR
		Role	L
		Number	0403
		Revision	PL01

ALTON DISTRICT COUNCIL