
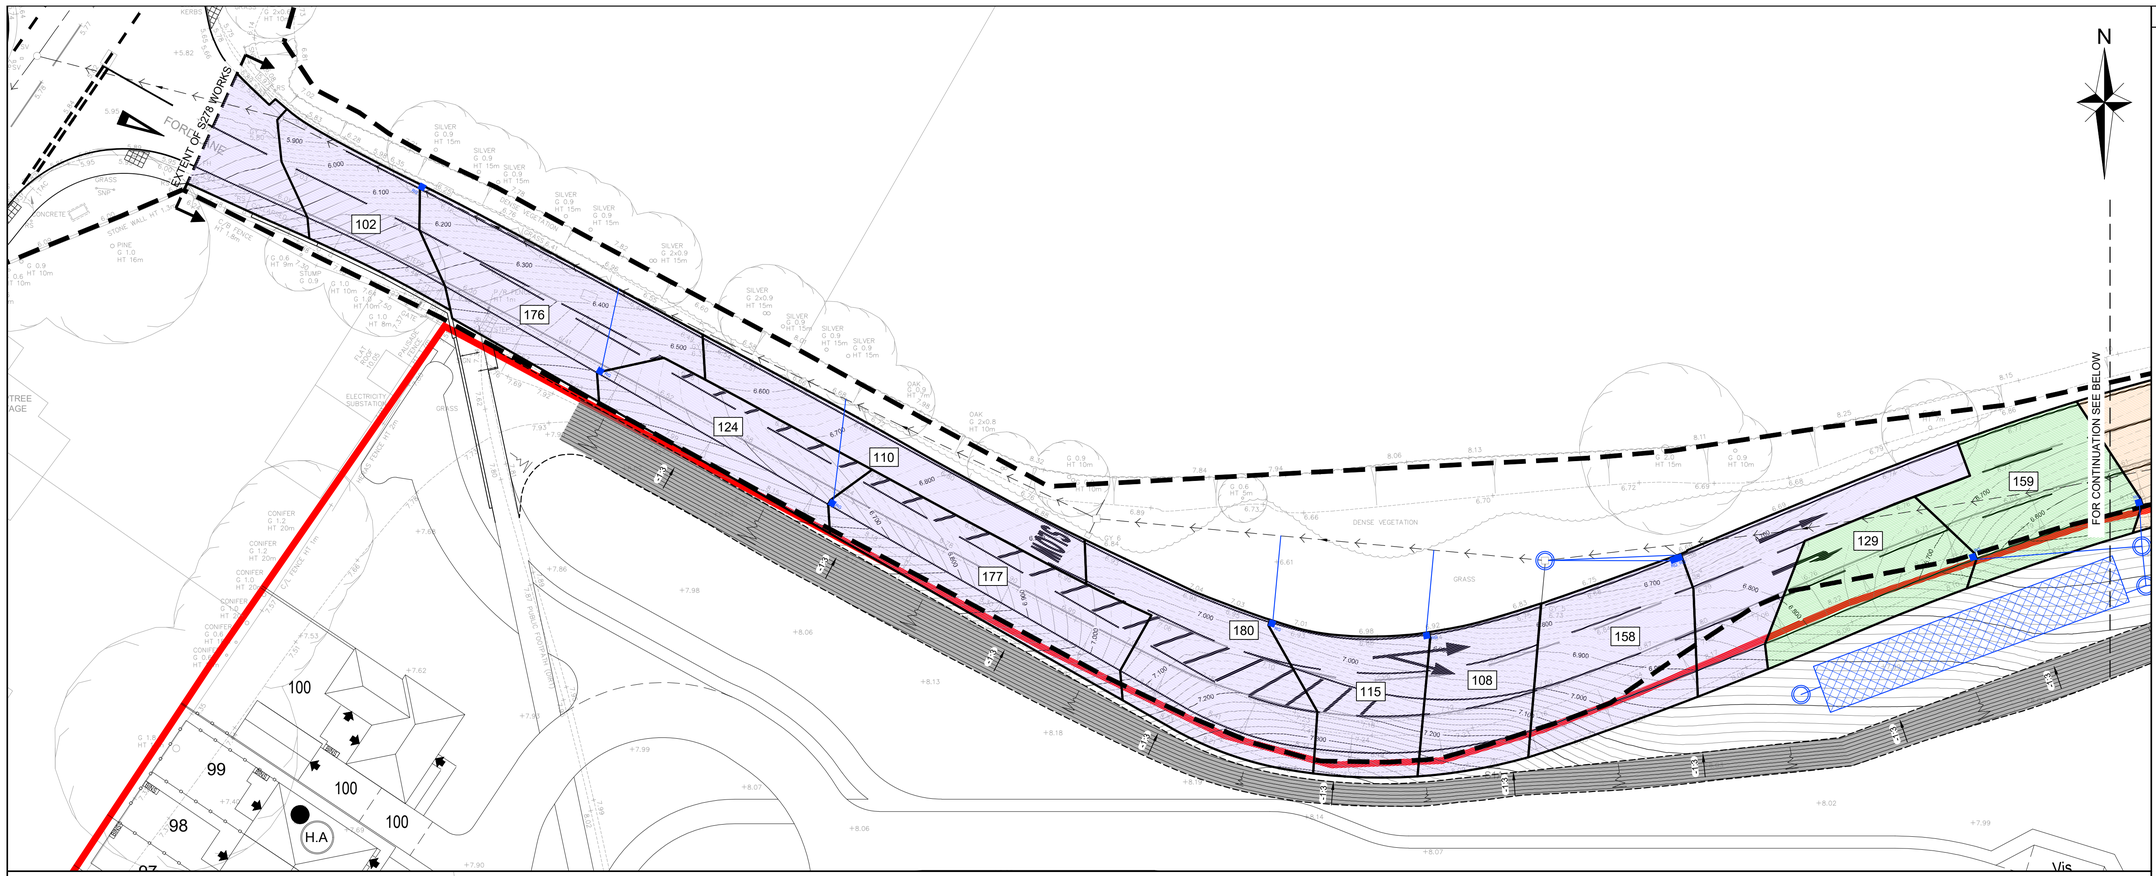


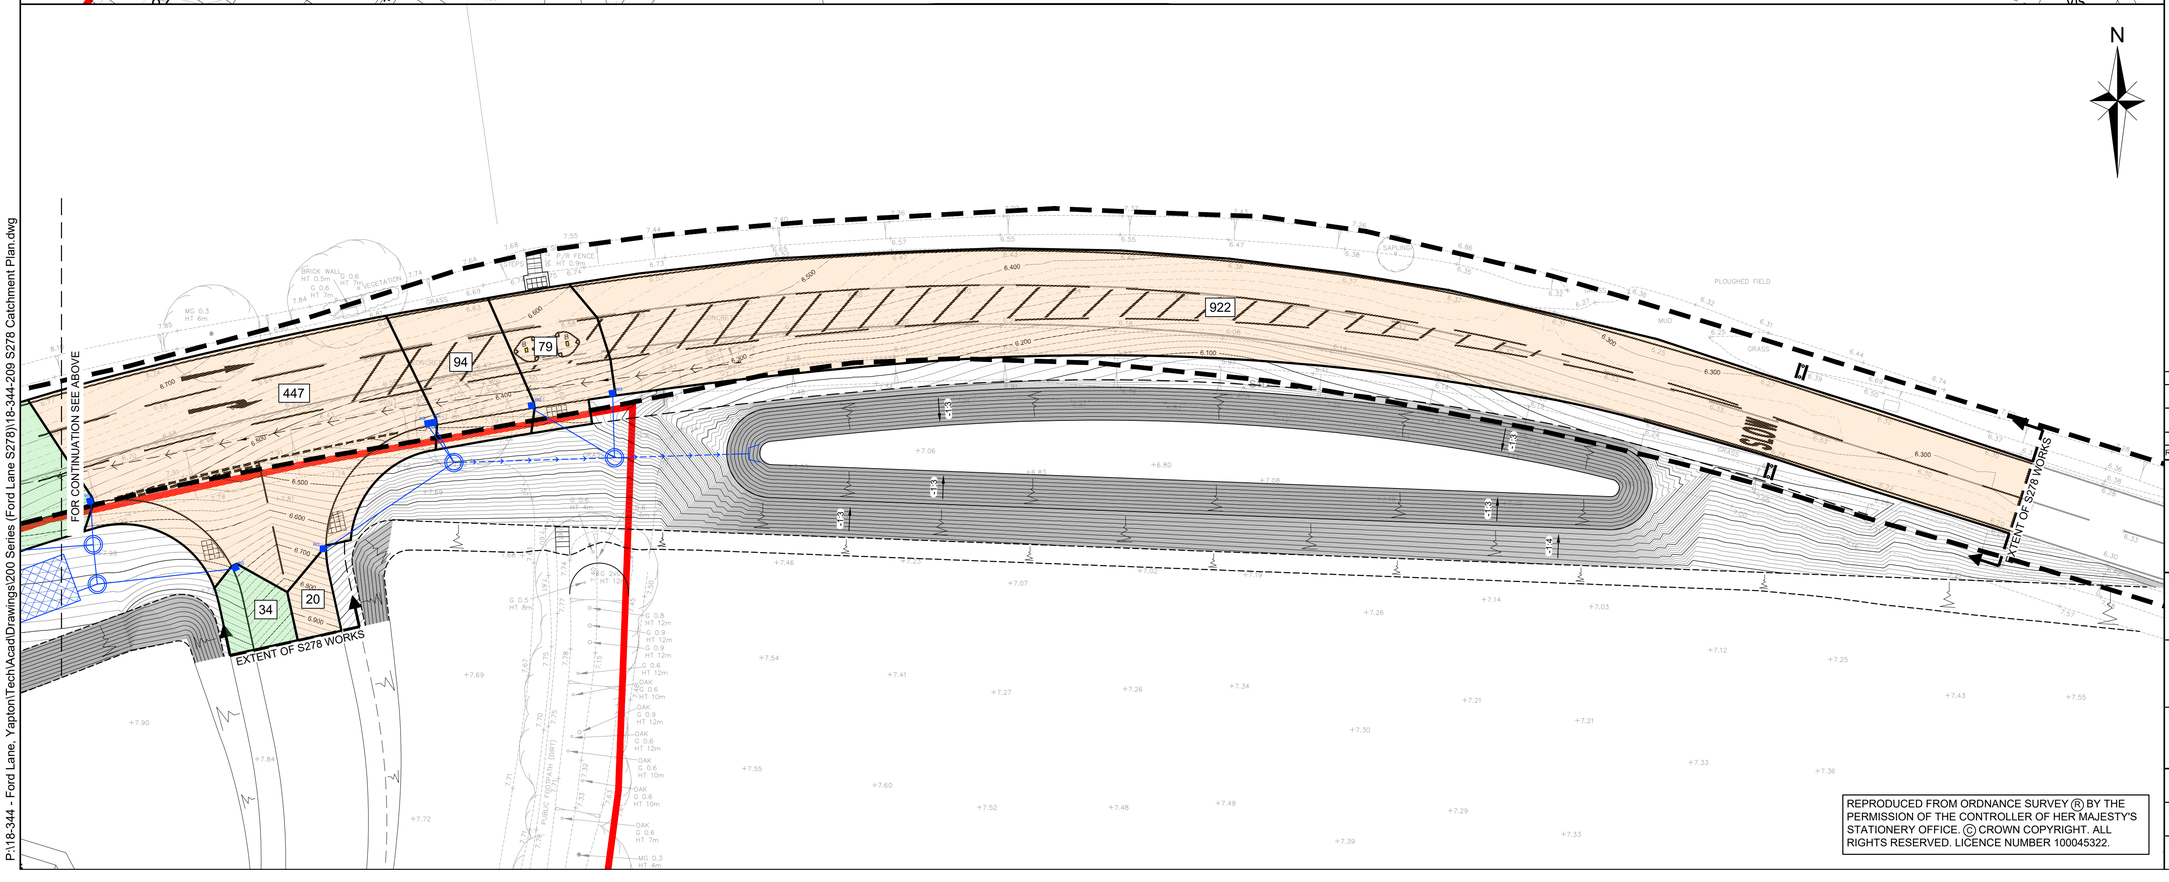

NOTES

1. IF THERE IS ANY AMBIGUITY BETWEEN THE SPECIFICATION AND THE DRAWINGS, THE CONTRACTOR SHALL IMMEDIATELY INFORM THE ENGINEER.
2. DO NOT SCALE FROM THIS DRAWING. WORK FROM FIGURED DIMENSIONS ONLY.
3. ALL DIMENSIONS SHOWN ON THIS DRAWING ARE IN METRES
4. EXISTING HIGHWAY DRAINAGE HAS BEEN TAKEN FROM MK SURVEYS SURVEYS DRAWING 26436_R8.

LEGEND

- CATCHMENT TO EXISTING HIGHWAY DRAIN
- CATCHMENT TO CELLULAR SOAKAWAY 1
- CATCHMENT TO INFILTRATION BASIN

APPROVED FOR CONSTRUCTION

Rev	Amendments	Drn	Chk	App	Date
D	APPROVED FOR CONSTRUCTION	LS	SG	LH	04.11.20
C	UPDATED IN ACCORDANCE WITH WSCC COMMENTS DATED 02.10.20	JA	SG	LH	16.10.20
B	UPDATED IN ACCORDANCE WITH WSCC COMMENTS DATED 16.09.20	SG	LH	LH	29.09.20
A	CATCHMENTS UPDATED	JA	SG	LH	15.09.20

ODYSSEY
Tuscany House
White Hart Lane
Basingstoke
Hampshire RG21 4AF
Telephone: 01256 331144
Fax: 01256 331134
E: info@odysseyconsult.co.uk
W: www.odysseyconsult.co.uk

Job Title
FORD LANE, YAPTON
SITE ACCESS

Drawing Title
SECTION 278
CATCHMENT PLAN

Client
REDROW

Scale	Date	Designed
1:250 @ A1	JUL 2020	-
Drawn	Checked	Approved
LS	SG	LH
Job No	Drawing No	Rev
18-344	18-344/209	D

REPRODUCED FROM ORDNANCE SURVEY Ⓡ BY THE PERMISSION OF THE CONTROLLER OF HER MAJESTY'S STATIONERY OFFICE. Ⓒ CROWN COPYRIGHT. ALL RIGHTS RESERVED. LICENCE NUMBER 100045322.

P:\18-344 - Ford Lane, Yapton\Tech\Acad\Drawings\200 Series [Ford Lane S278]\18-344-209 S278 Catchment Plan.dwg

ARUN DISTRICT COUNCIL Y13135/00C