



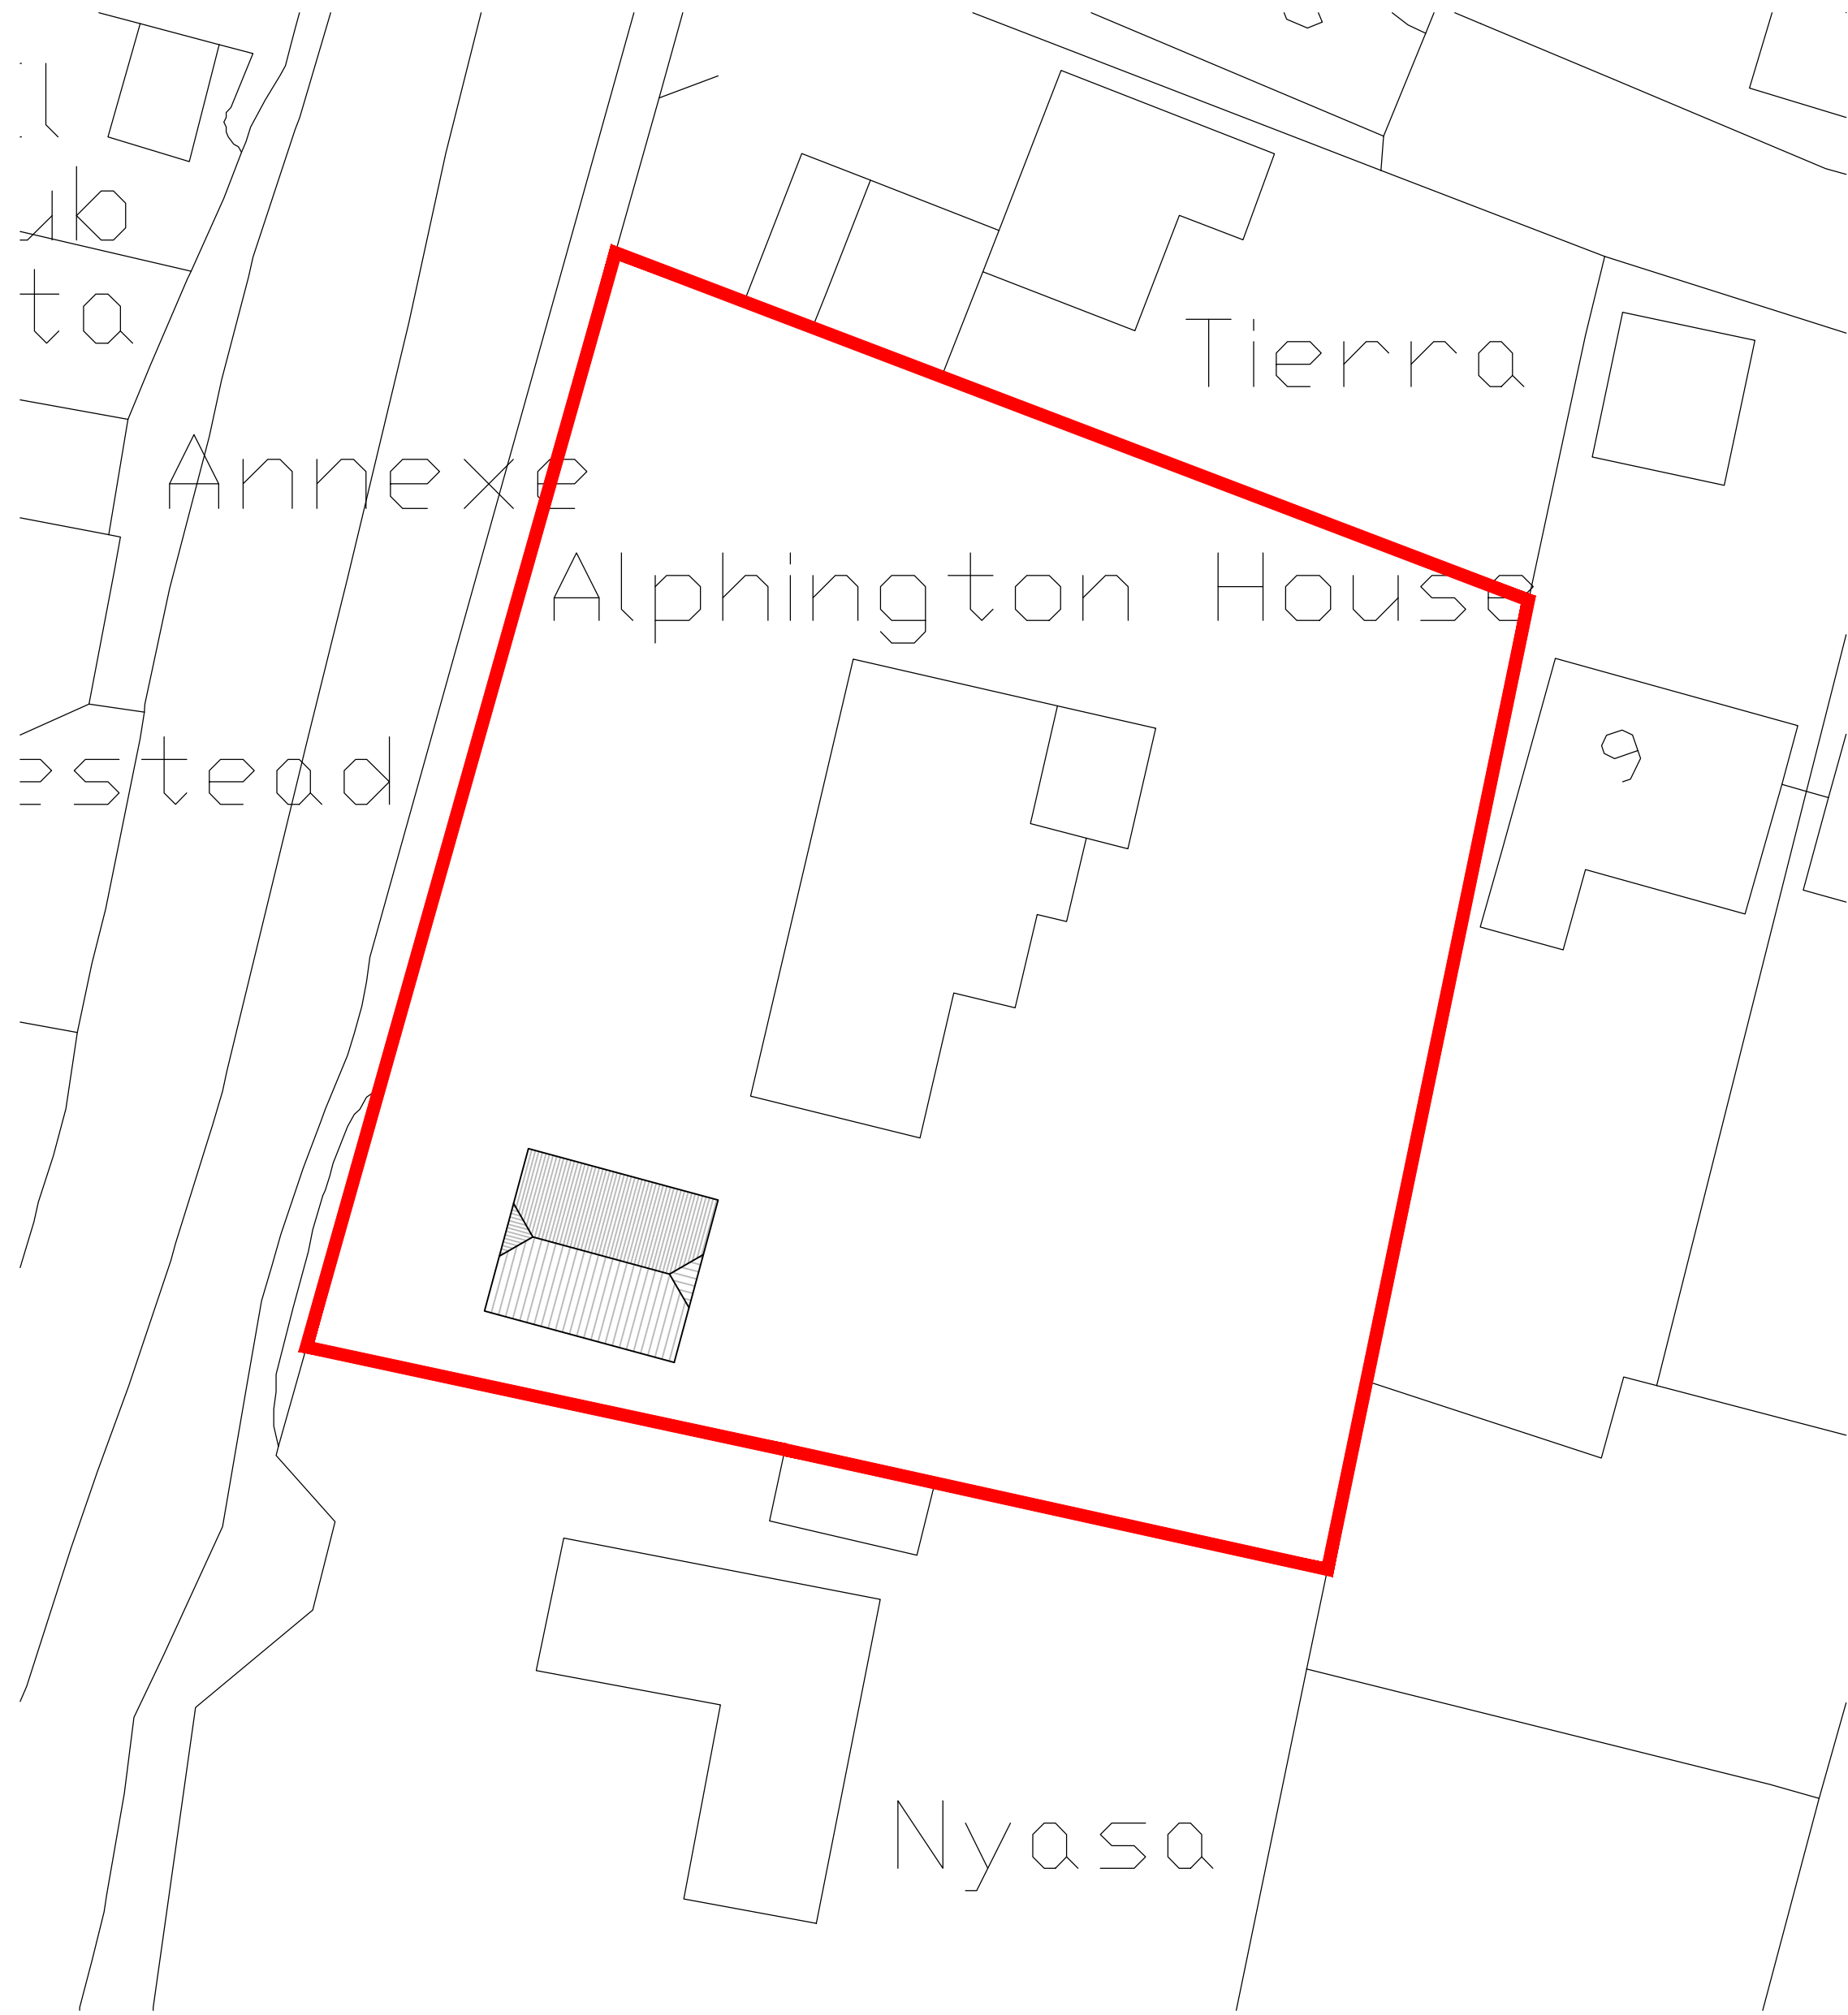

Existing Block Plan

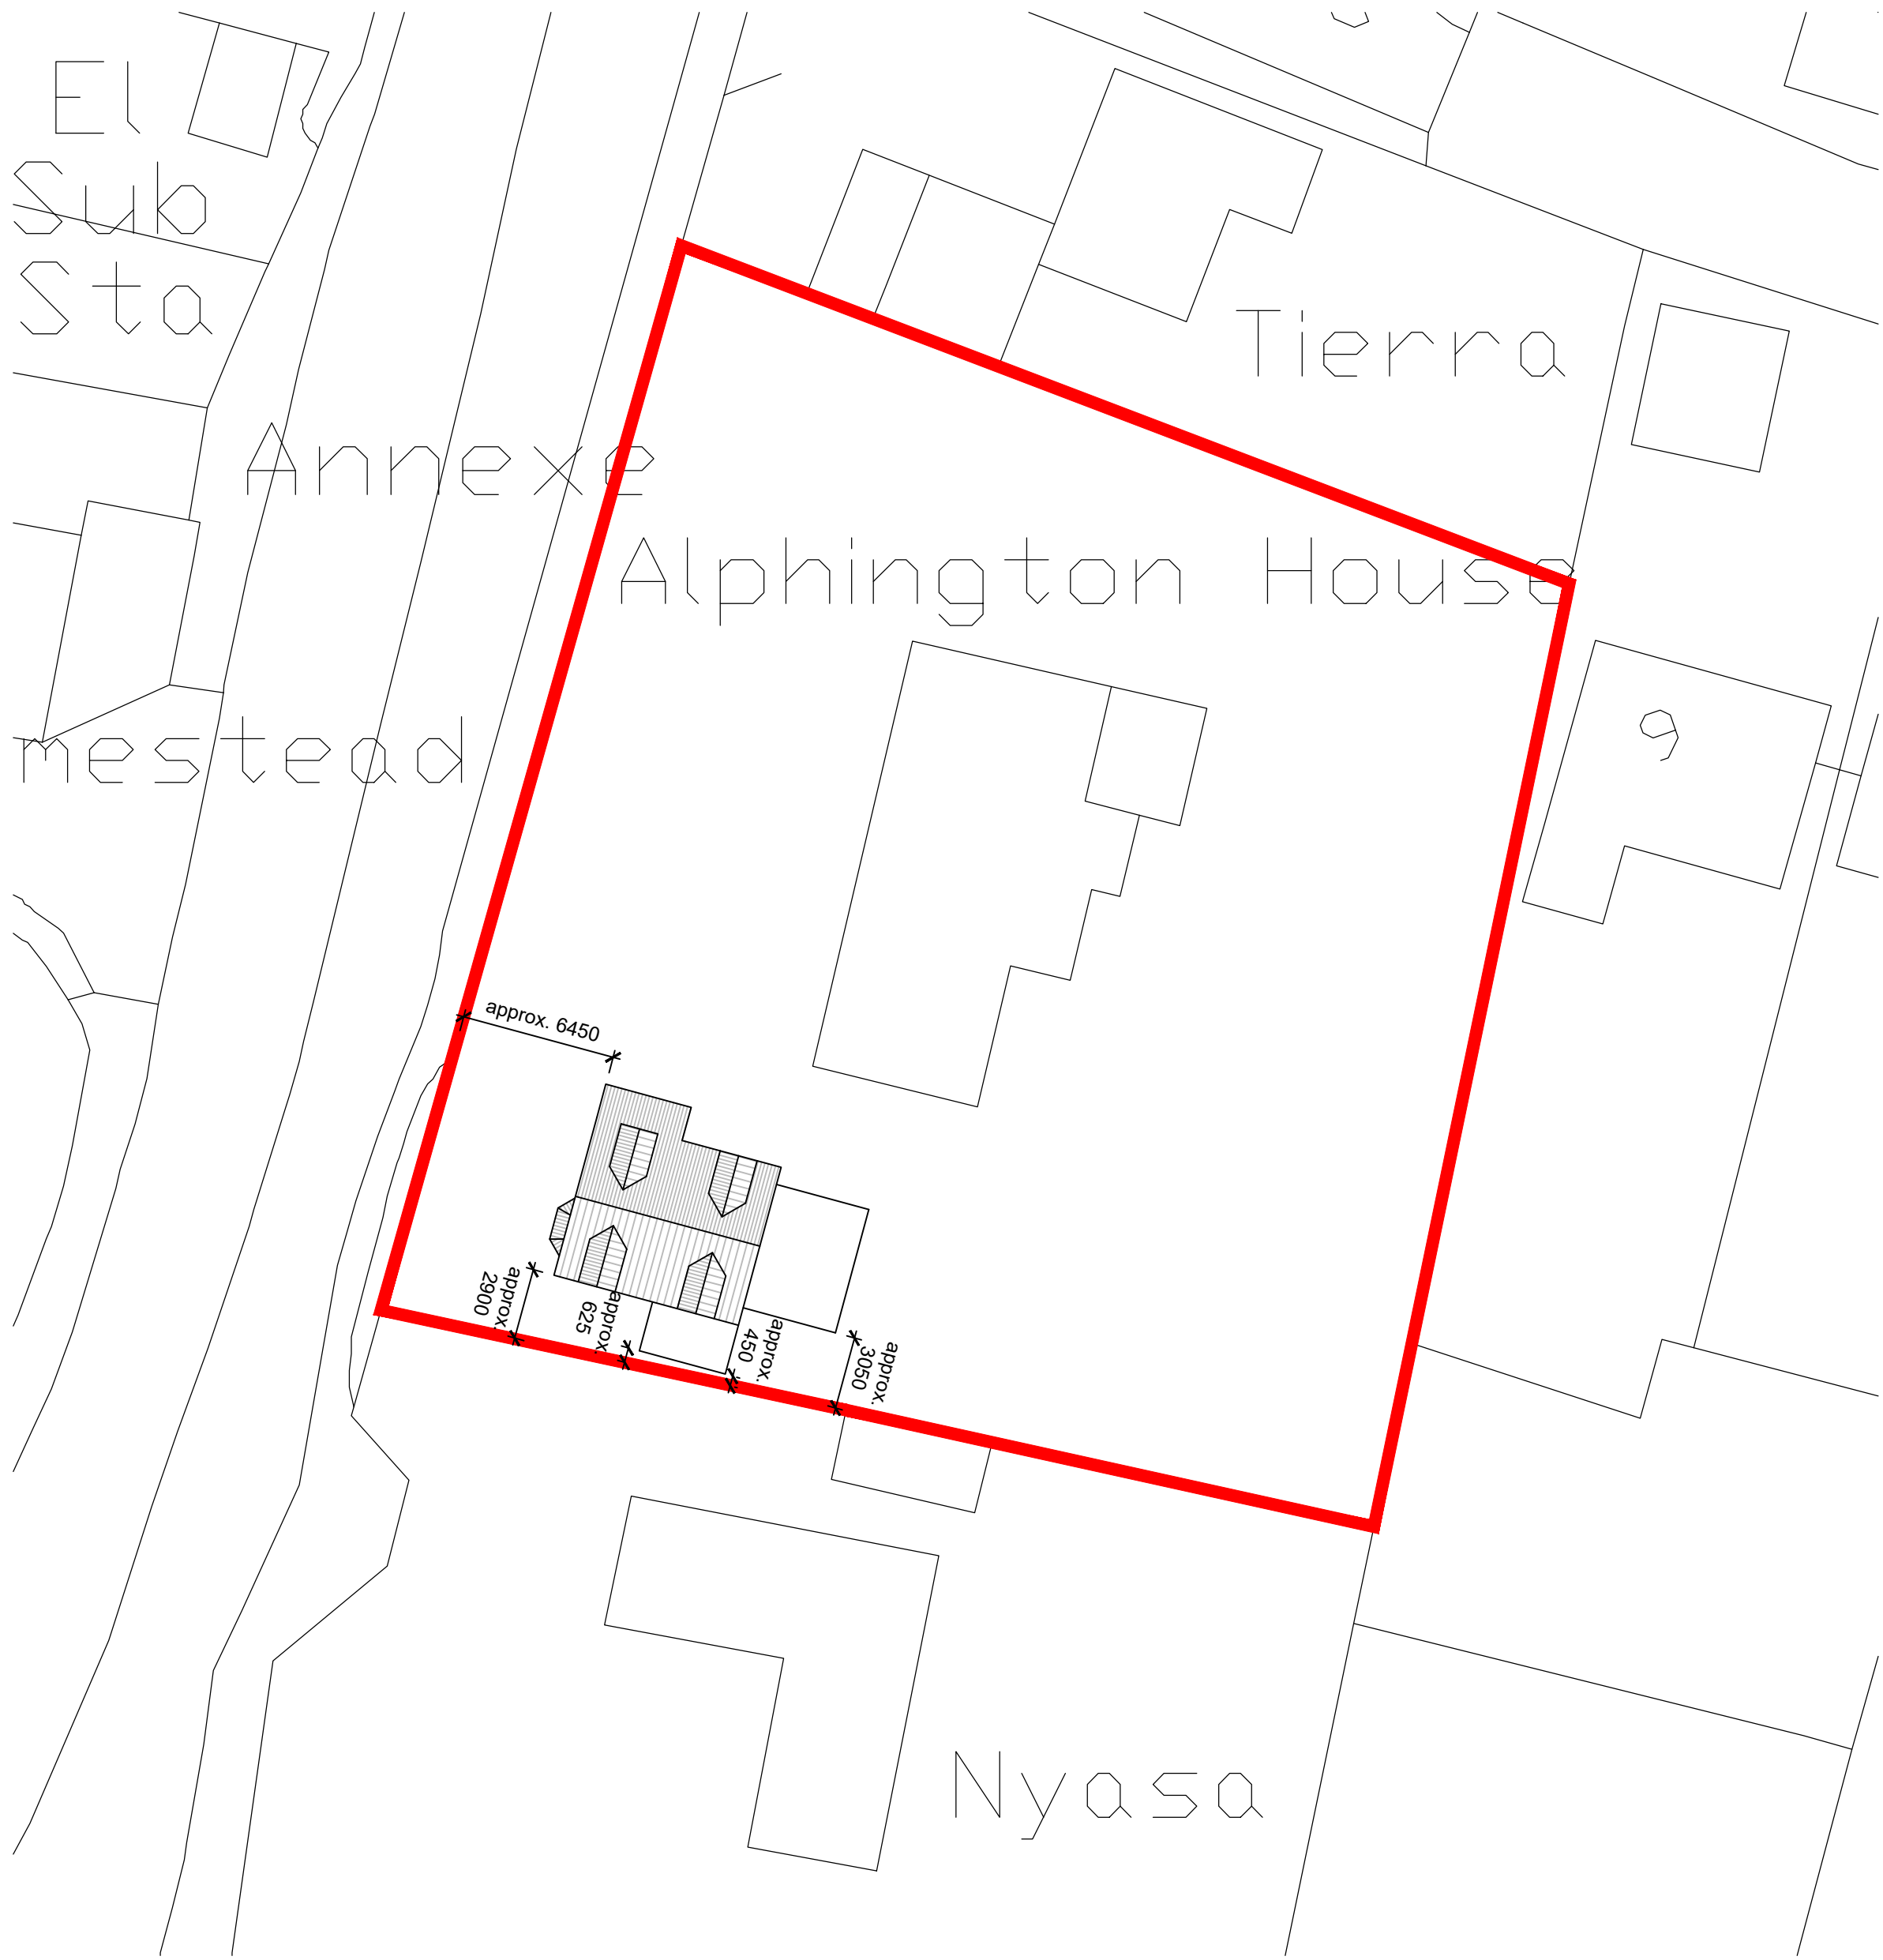

Proposed Block Plan

Emma Pinder Architects Ltd												
Client's Name		Job Title	Drawing Title	Scale	Drawn		Checked	Date	Status	Job No	Drawing No	Rev
2 Oak Tree Lane, Chichester West Sussex, PO20 3GU T 07809 621606 E epinder@epinderarchitects.co.uk		Mr & Mrs Hasted	Alphington House, Yapton	Existing and Proposed Block Plans	1:250@A1	EP	GP	24.08.21	APPROVAL	0046	BLK	