
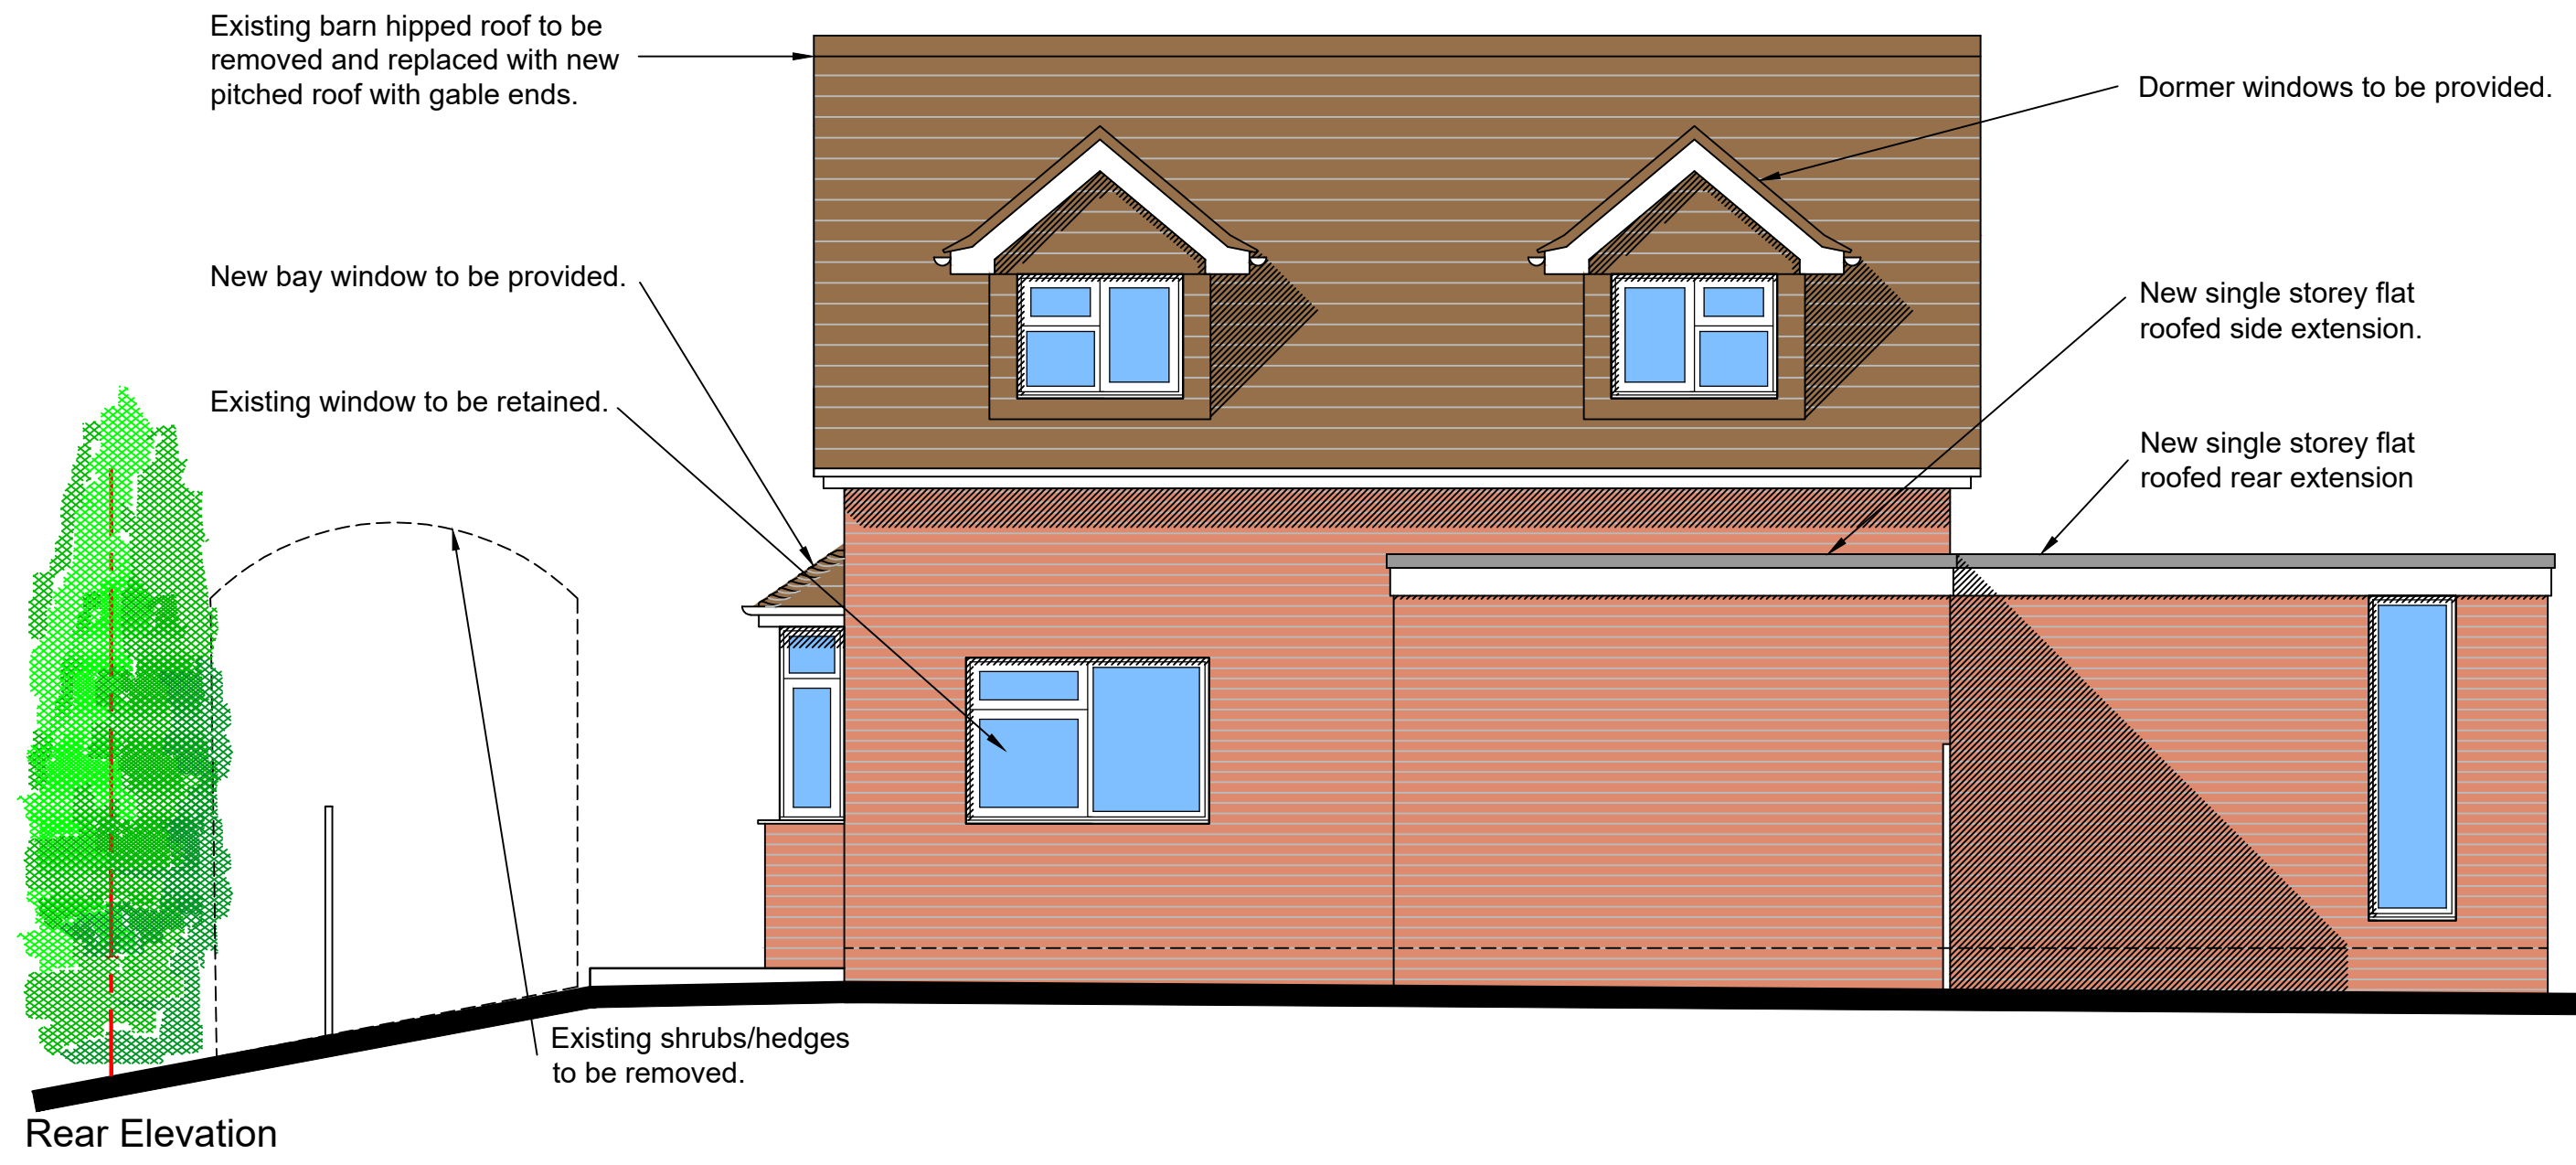


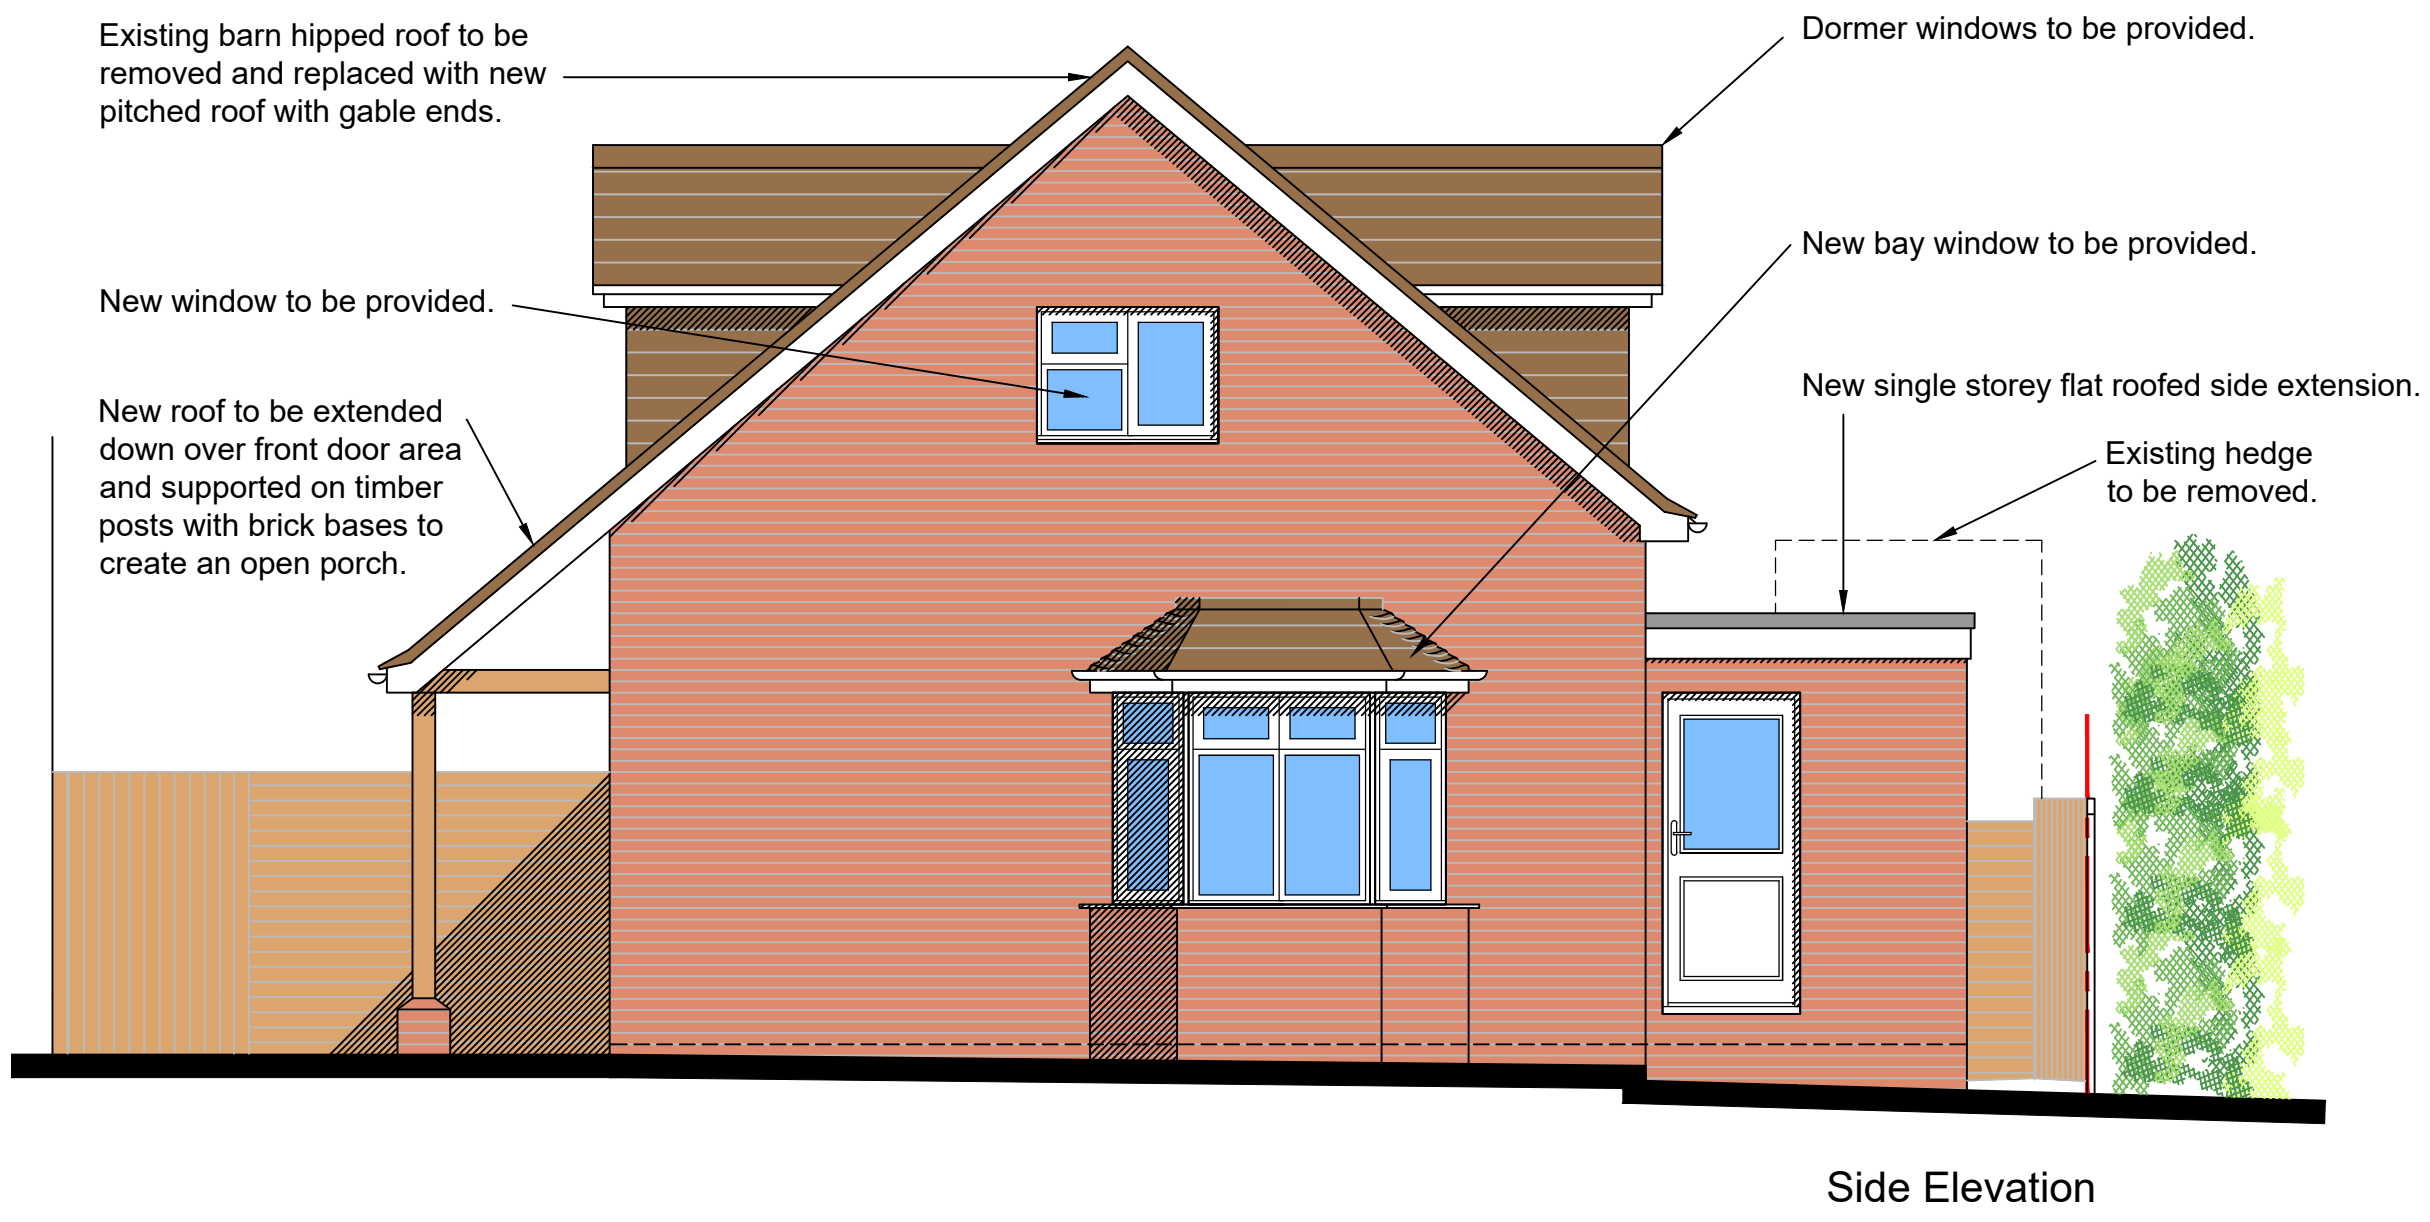

|     |          |                                       |    |    |
|-----|----------|---------------------------------------|----|----|
| B   | 23.07.21 | Extensions amended; vegetation added  | EP | GP |
| A   | 08.03.21 | Extension increased; bay window added | EP | GP |
| Rev | Date     | Revision Details                      | Dr | Ch |

|   |                 |                             |                     |         |       |         |          |             |        |            |     |
|---|-----------------|-----------------------------|---------------------|---------|-------|---------|----------|-------------|--------|------------|-----|
| Emma Pinder Architects Ltd                                                                                  | Client's Name   | Job Title                   | Drawing Title       | Scale   | Drawn | Checked | Date     | Status      | Job No | Drawing No | Rev |
| 2 Oak Tree Lane, Chichester<br>West Sussex, PO20 3GU<br>T 07809 621606<br>E epinder@epinderarchitects.co.uk | Mr & Mrs Hasted | Alphington House,<br>Yapton | Proposed Elevations | 1:50@A1 | EP    | GP      | 23.02.21 | PRELIMINARY | 0046   | 04         | B   |