




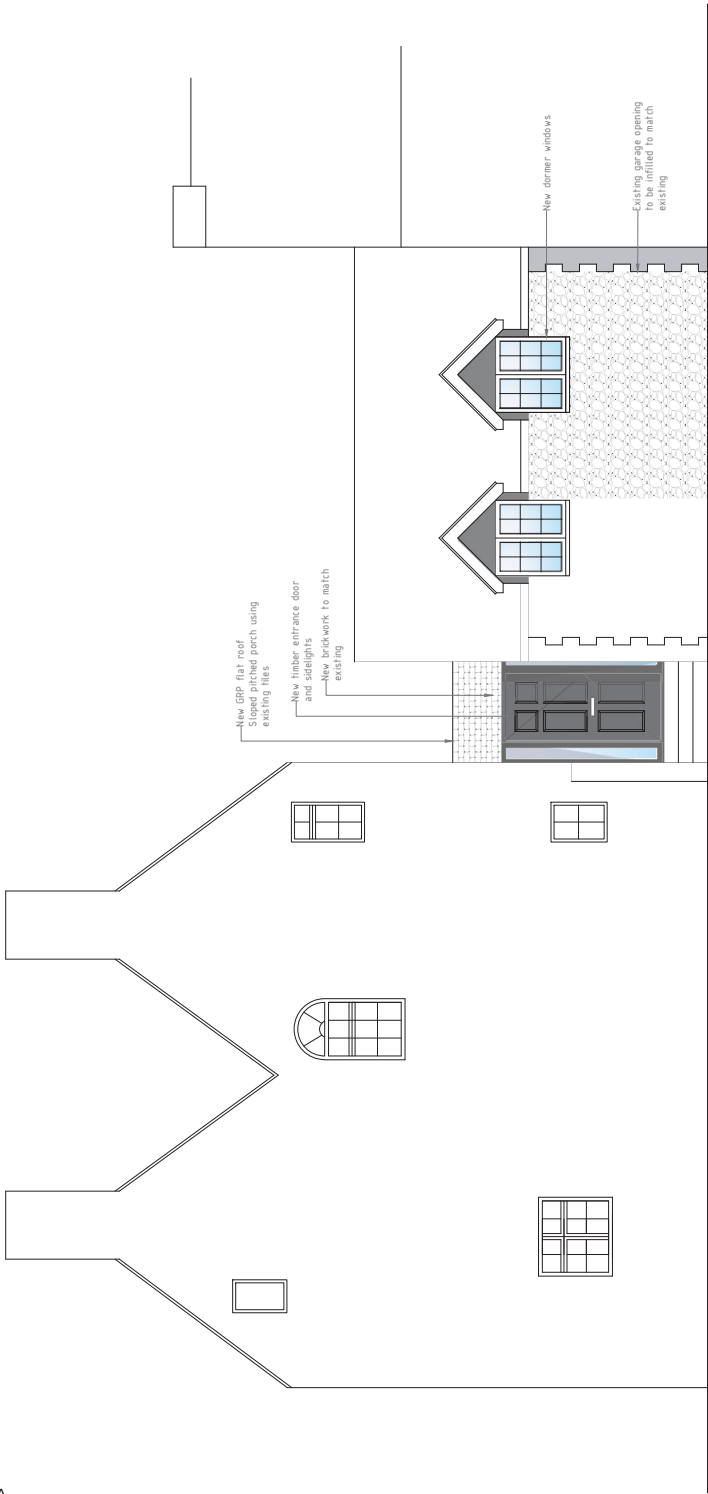


Elevation Facing North

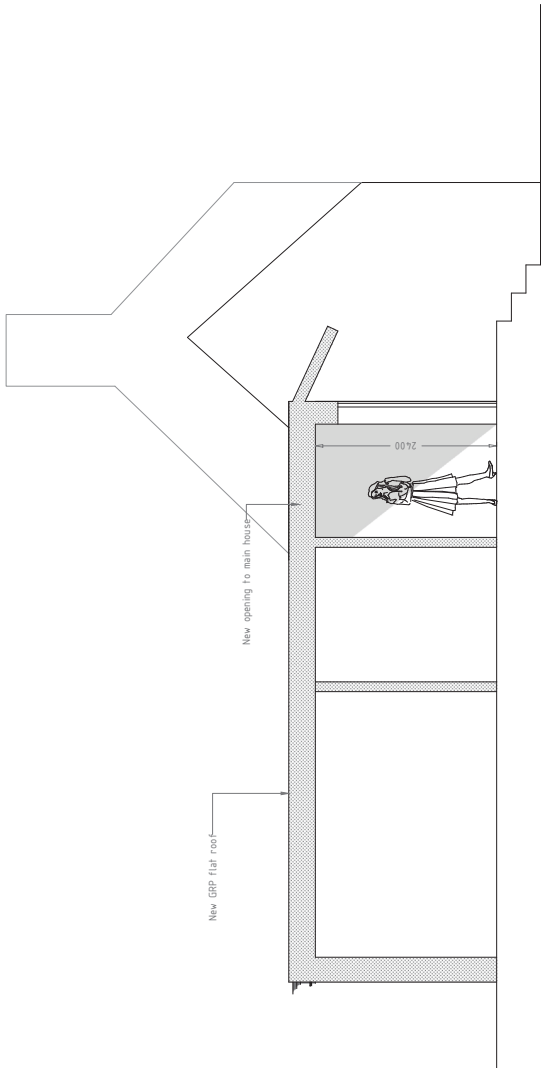

Elevation Facing East

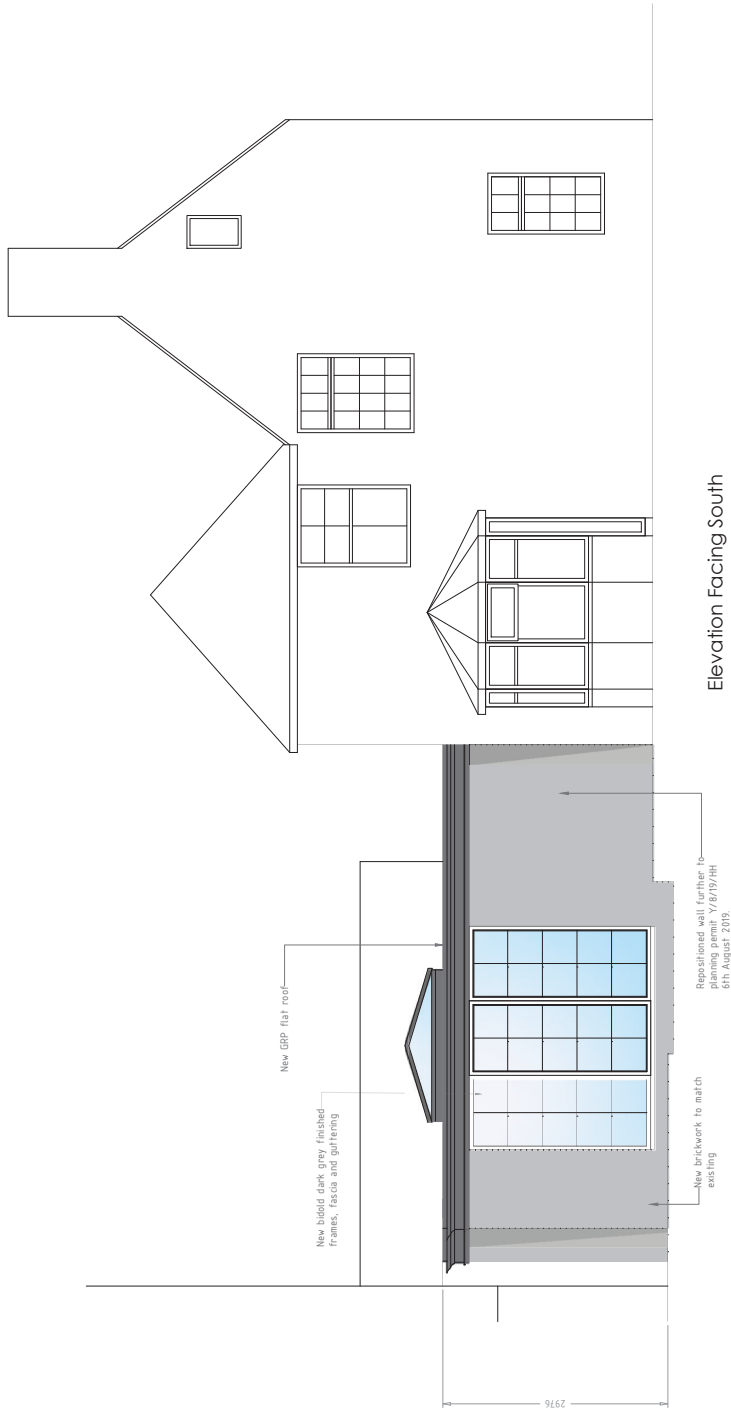

Elevation Facing South

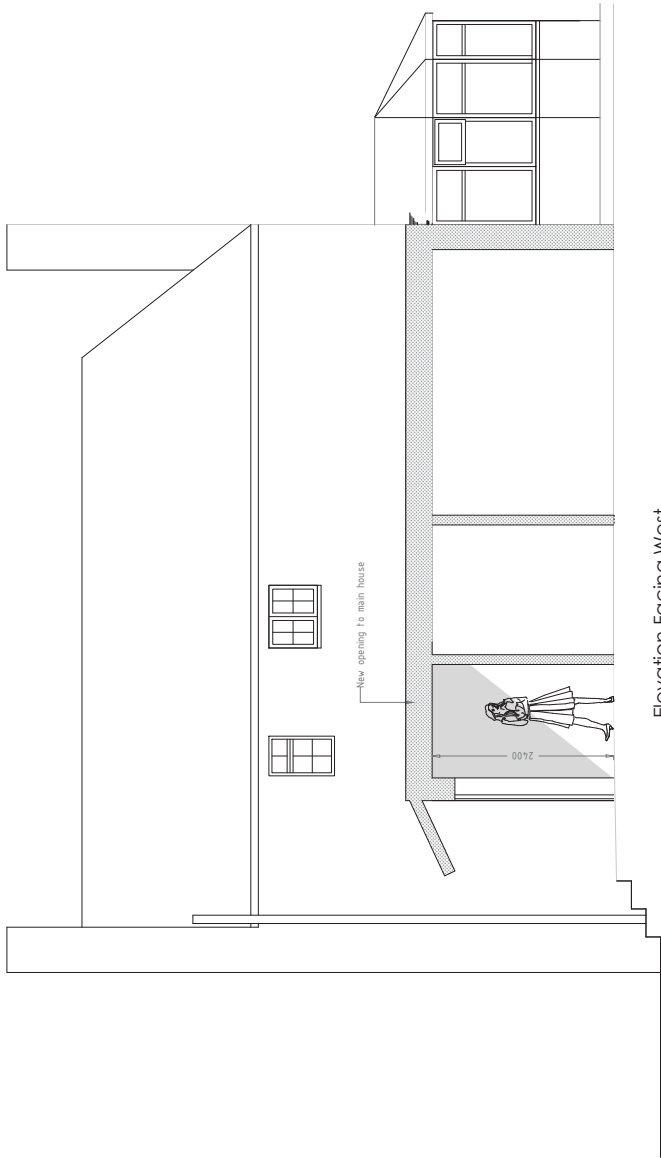

Elevation Facing West



© this drawing is the copyright of look. design + build [Ldb] Ldb design responsibility is limited to the design of the permanent works as finally constructed by Ldb as part of the design + build service.

PROJECT TITLE	Proposed Development at Hazel Cottage Church Lane Yapton Arundel			DRAWING TITLE	Proposed Elevations	No	REVISION	DATE
				STATUS	Non Material Amendment			
				SCALE	1:100 @ A3			
				DATE	30.10.2020			
				DRAWN BY	DE			
				DRAWING No	NM-302-06			