




Home

Rose Cottage Church Road Yapton West Sussex B...

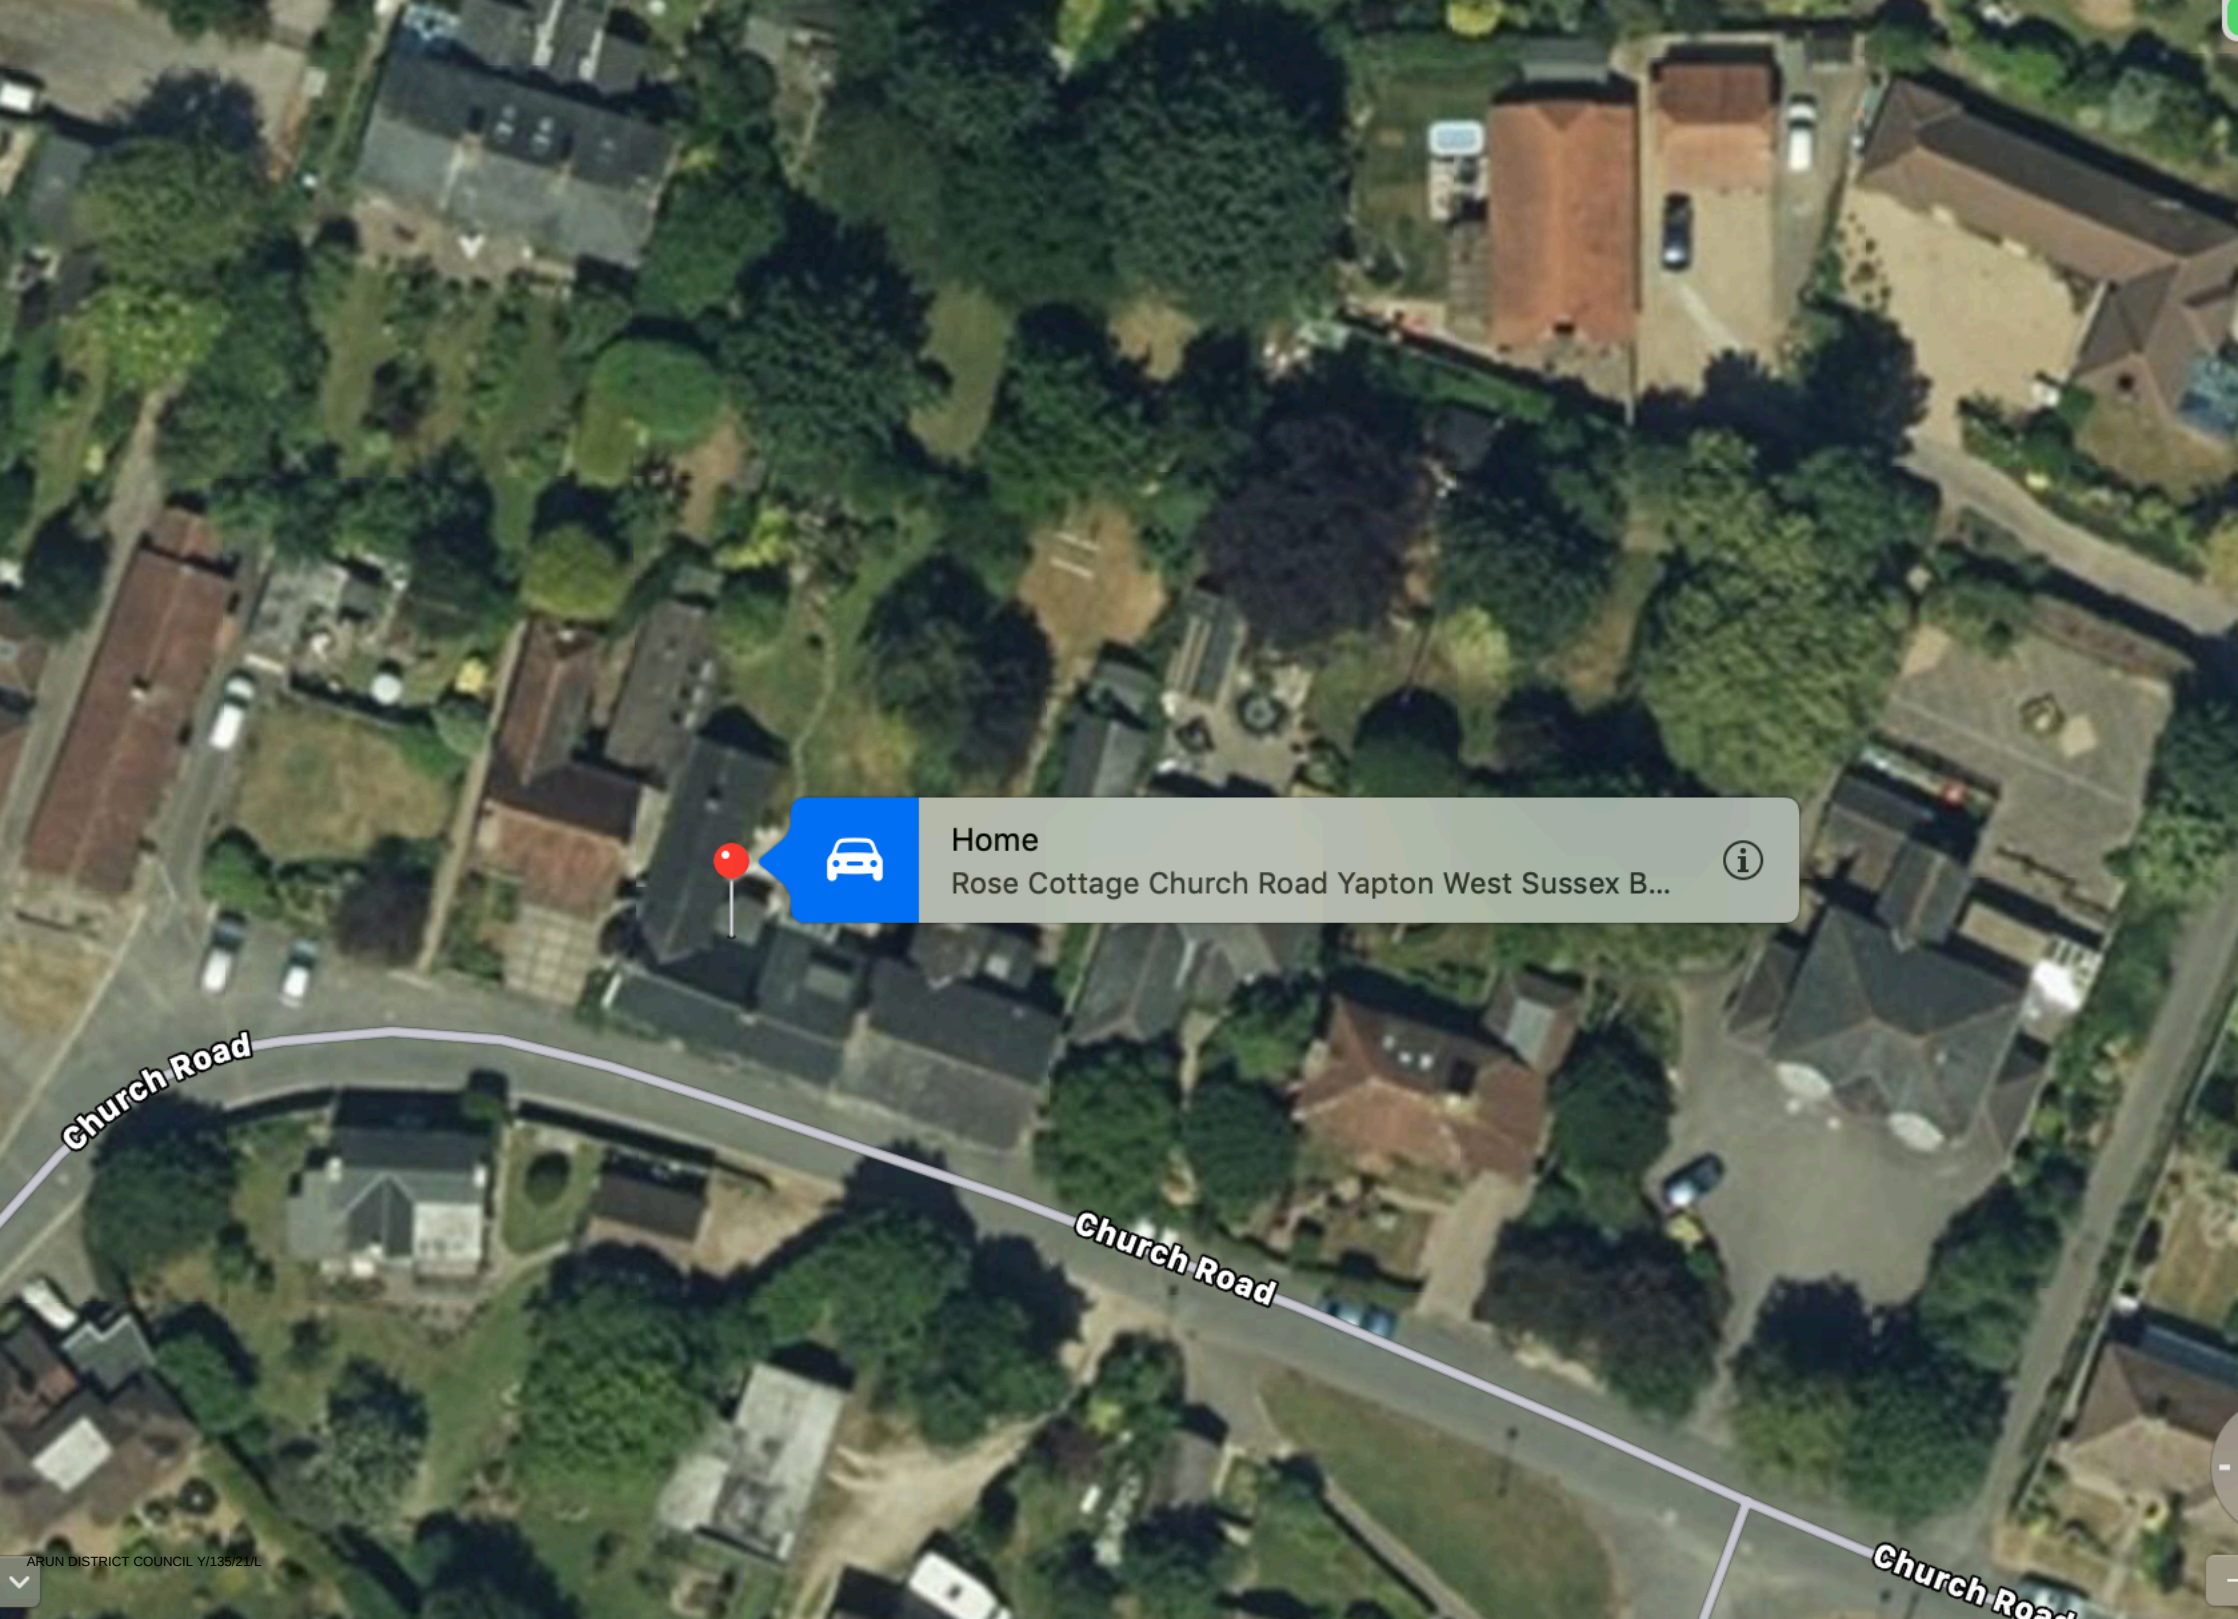