


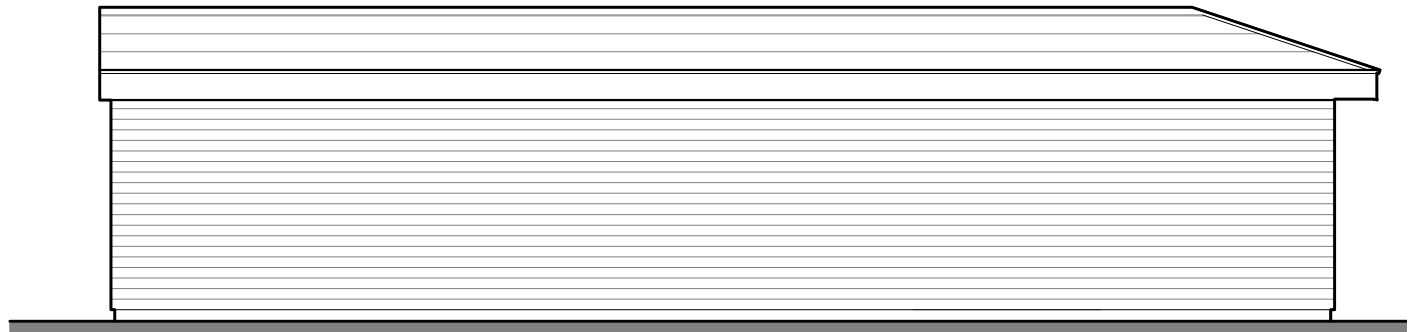


PROPOSED SOUTH-EAST FACING ELEVATION



PROPOSED NORTH-EAST FACING ELEVATION



PROPOSED NORTH-WEST FACING ELEVATION

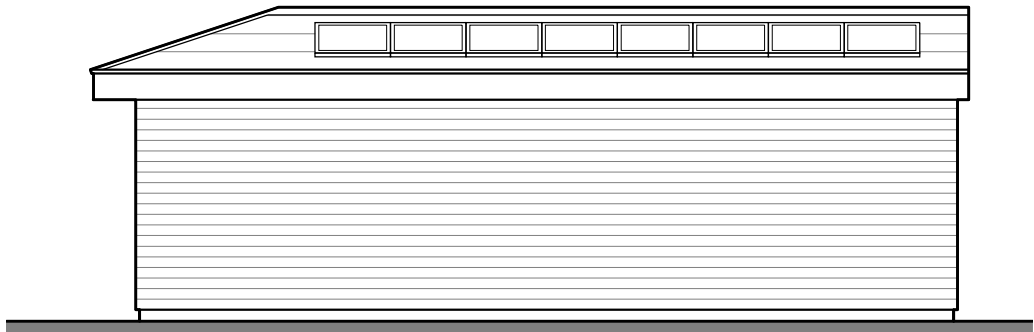


PROPOSED SOUTH-WEST FACING ELEVATION



SECTION A-A

Figured dimensions only are to be used. All dimensions to be checked on site. Differences between drawings and between drawings and specification or bills of quantities to be reported to JJR Designs Ltd
© This drawing is prepared for the application for:
1. Planning permission
2. Building Regulation Permission
on behalf of the applicant named below and for no other purpose.
The copyright of the drawing and designs remains JJR Designs Ltd.
All copies are only for information about the application, they may not be used for any other purpose without the express written permission of JJR Designs Ltd.

Revisions:

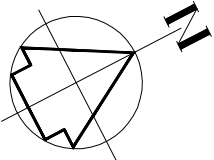

Suite 6a,
Church House,
94 Felpham Road
Felpham
West Sussex,
PO22 7PG
TEL: 01243 822081

Architectural
Services
Planning
Building Regs
On Site Supervision
Landscape Design

e-mail: info@jjrdesigns.com

Client:

P W BENNETT ESQ

Project:

EQUINE CENTRE
MAGGIE'S MEADOW, HOE LANE
BOGNOR REGIS; PO22 8NT

Drawing Title:

PROPOSED ELEVATIONS & SECTION
(STABLES)

Issue status:

Outline proposals ☐ Production information ☐ Scheme design ☐
Tender drawing ☐ Detail design ☐ Contract drawing ☐

Scale:	Drawn:	Checked:	Date:
1:100 @A3	V. Botezat	R.Stefanski	28.09.2020
Job No:	Drawing No:	Revision:	
1455	PL 08		