


SCALE:
1:1250@A3

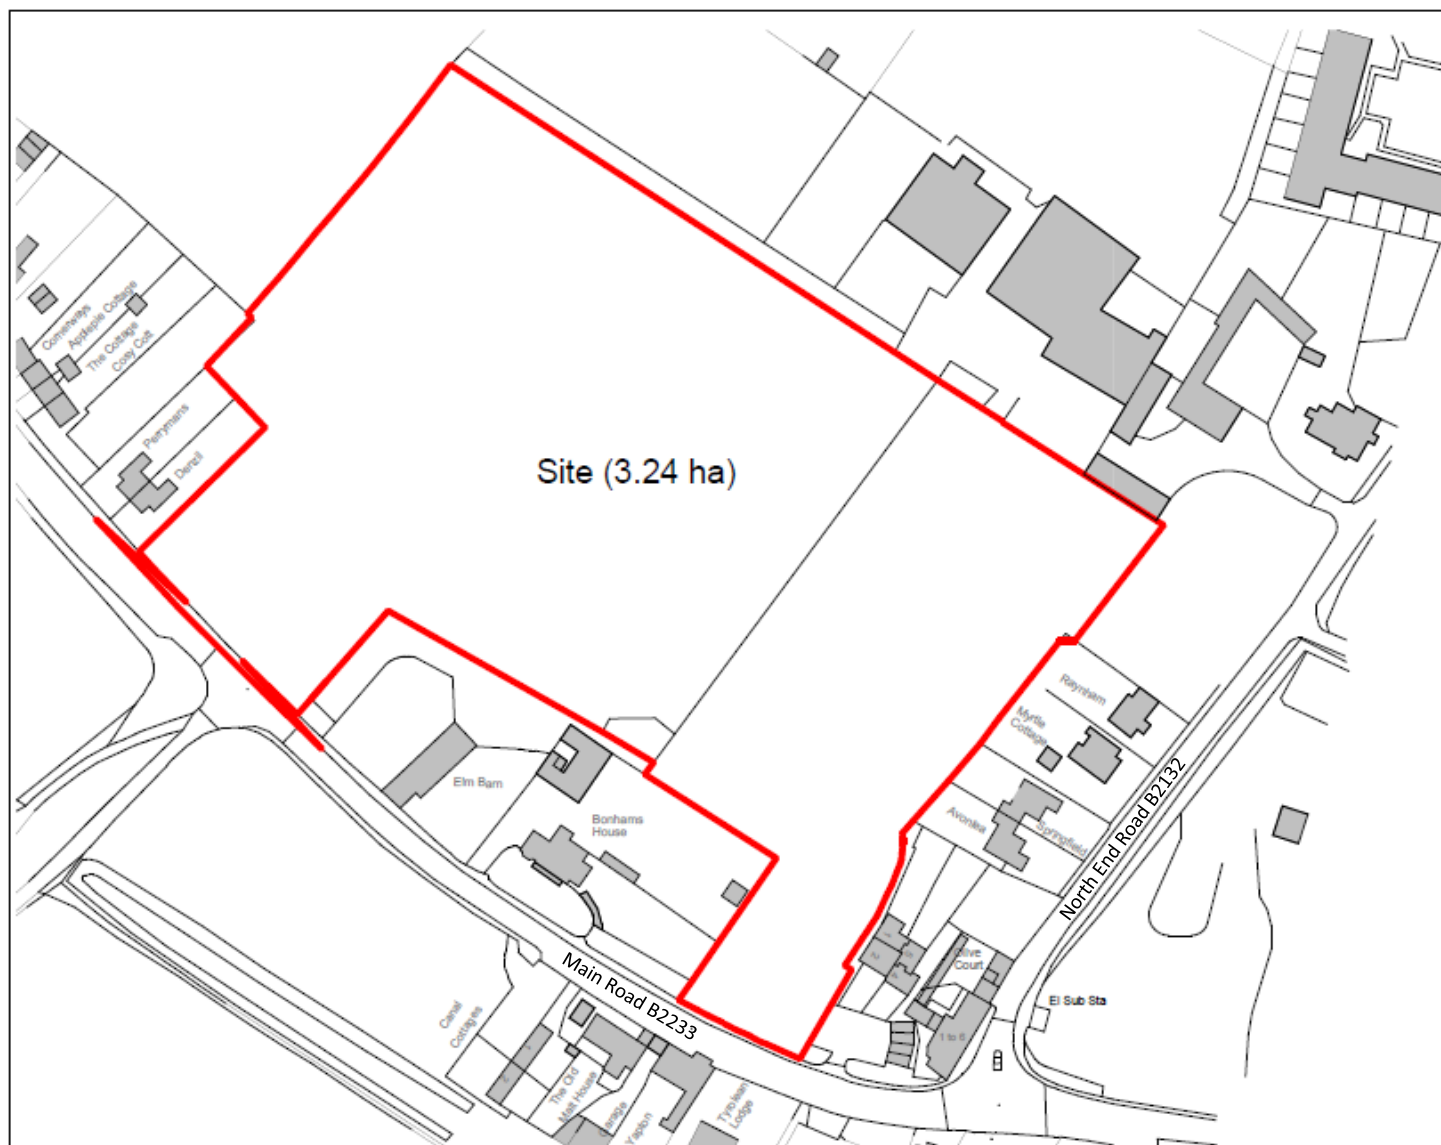

REV. DATE:	REVISIONS:	REV. DATE:	REVISIONS:	CLIENT	Seaward Properties Ltd	PROJECT	Bonhams Field, Yapton	 architecture planning masterplanning Broadmeads House, Farnham Business Park, Weydon Lane, Farnham, Surrey, GU14 8QT. info@osparchitecture.com www.osparchitecture.com Tel: 01252 267879
				SCALE	1 : 1250 (A3 ORIGINAL)	DRAWING	Site Location Plan	
				DRAWN	DA			
				DATE	11/04/19	18076	S101 A	

C. COPYRIGHT EXISTS ON THE DESIGNS AND INFORMATION SHOWN ON THIS DRAWING.
THE CONTRACTOR MUST VERIFY ALL DIMENSIONS ON SITE BEFORE MAKING SHOP DRAWINGS OR COMMENCING WORK OF ANY KIND.