

THIS DRAWING IS INDICATIVE ONLY AND MUST NOT BE RELIED UPON FOR CONSTRUCTION - UNLESS THE DRAWING IS NAMED AS 'CONSTRUCTION'.

ALL DIMENSIONS TO BE CHECKED AND VERIFIED WITH ANY DISCREPANCIES REPORTED TO PHILIPS SURVEYORS LLP.

THIS DRAWING REMAINS THE PROPERTY OF PHILIPS SURVEYORS AND MUST NOT BE COPIED OR REPRODUCED WITHOUT PRIOR WRITTEN PERMISSION.

THE CLIENT MUST FAMILIARISE THEMSELVES WITH:
-THEIR DUTIES CONCERNING HEALTH & SAFETY UNDER CDM2015 REGULATIONS AND
-THE APPOINTMENT OF PRINCIPAL DESIGNER AND PRINCIPAL CONTRACTOR.

IF YOU NEED ANY FURTHER INFORMATION OR INDEPENDENT ADVICE ON UNDERTAKING YOUR CDM REGULATIONS DUTIES, PLEASE CONTACT THE ASSOCIATION FOR PROJECT SAFETY, 5 NEW MART PLACE, EDINBURGH EH4 1RW TEL: 08456 121 290 EMAIL: info@aps.org.uk YOU CAN VISIT THE HSE AND APS WEBSITES FOR MUCH MORE INFORMATION AT: WWW.HSE.GOV.UK AND WWW.APS.ORG.UK RESPECTIVELY.

SAFETY HEALTH AND ENVIRONMENTAL INFORMATION
IN ADDITION TO THE HAZARDS AND RISKS NORMALLY ASSOCIATED WITH THE TYPE OF CONSTRUCTION WORK DETAILED ON THIS DRAWING, PLEASE NOTE THE FOLLOWING SIGNIFICANT RISKS AND INFORMATION:

 INDICATES - WARNING
 INDICATES - COMPULSORY INSTRUCTION
 INDICATES - FOR INFORMATION
 INDICATES - PROHIBITIVE INSTRUCTION

FOR INFORMATION RELATING TO END USE, MAINTENANCE, DEMOLITION ETC. - PLEASE REFER TO THE HEALTH & SAFETY FILE.

IT SHOULD BE ASSUMED THAT ALL WORKS ARE TO BE CARRIED OUT BY A COMPETENT CONTRACTOR AND, WHERE APPLICABLE, TO AN APPROVED METHOD STATEMENT.

Rev.	Amendments	Date	Drw.
------	------------	------	------



PHILIPS SURVEYORS LLP, THE OLD COACH HOUSE, 78 LOWER STREET, PULBOROUGH, WEST SUSSEX, RH20 2AA
TEL 01798 873222 FAX 01798 873444
EMAIL info@philips-surveyors.co.uk
WWW.PHILIPSCHARTEREDSURVEYORS.CO.UK



CLIENT:

MR N BOFFEE
LONGACRE, MAYPOLE LANE,
YAPTON, ARUNDEL, WEST SUSSEX,
BN18 0DR

PROJECT:

PROPOSED 2 BAY OAK FRAMED CARPORT
LONGACRE, MAYPOLE LANE,
YAPTON, ARUNDEL, WEST SUSSEX,
BN18 0DR




DRAWING TITLE:

Planning

PROPOSED PLAN AND ELEVATIONS

DRAWN: GRM	JOB NO: NB/CP/2026	SCALE @ A1: As Shown
CHECKED: POW	DRAWING NO: PL-02	REV:
DATE: MAR 26		

© PHILIPS SURVEYORS LLP.

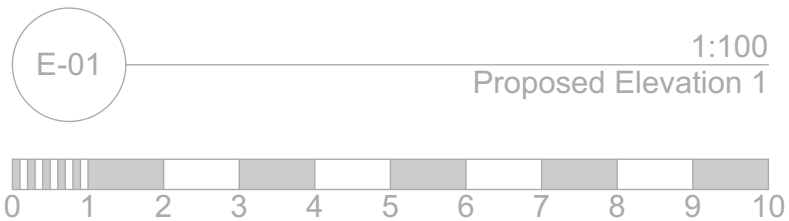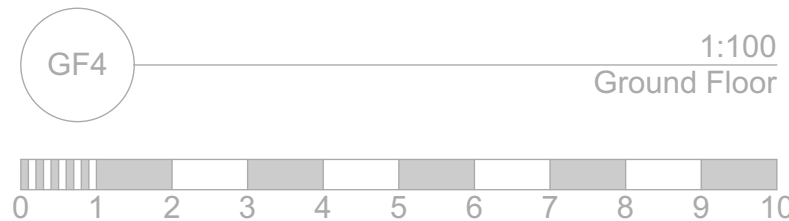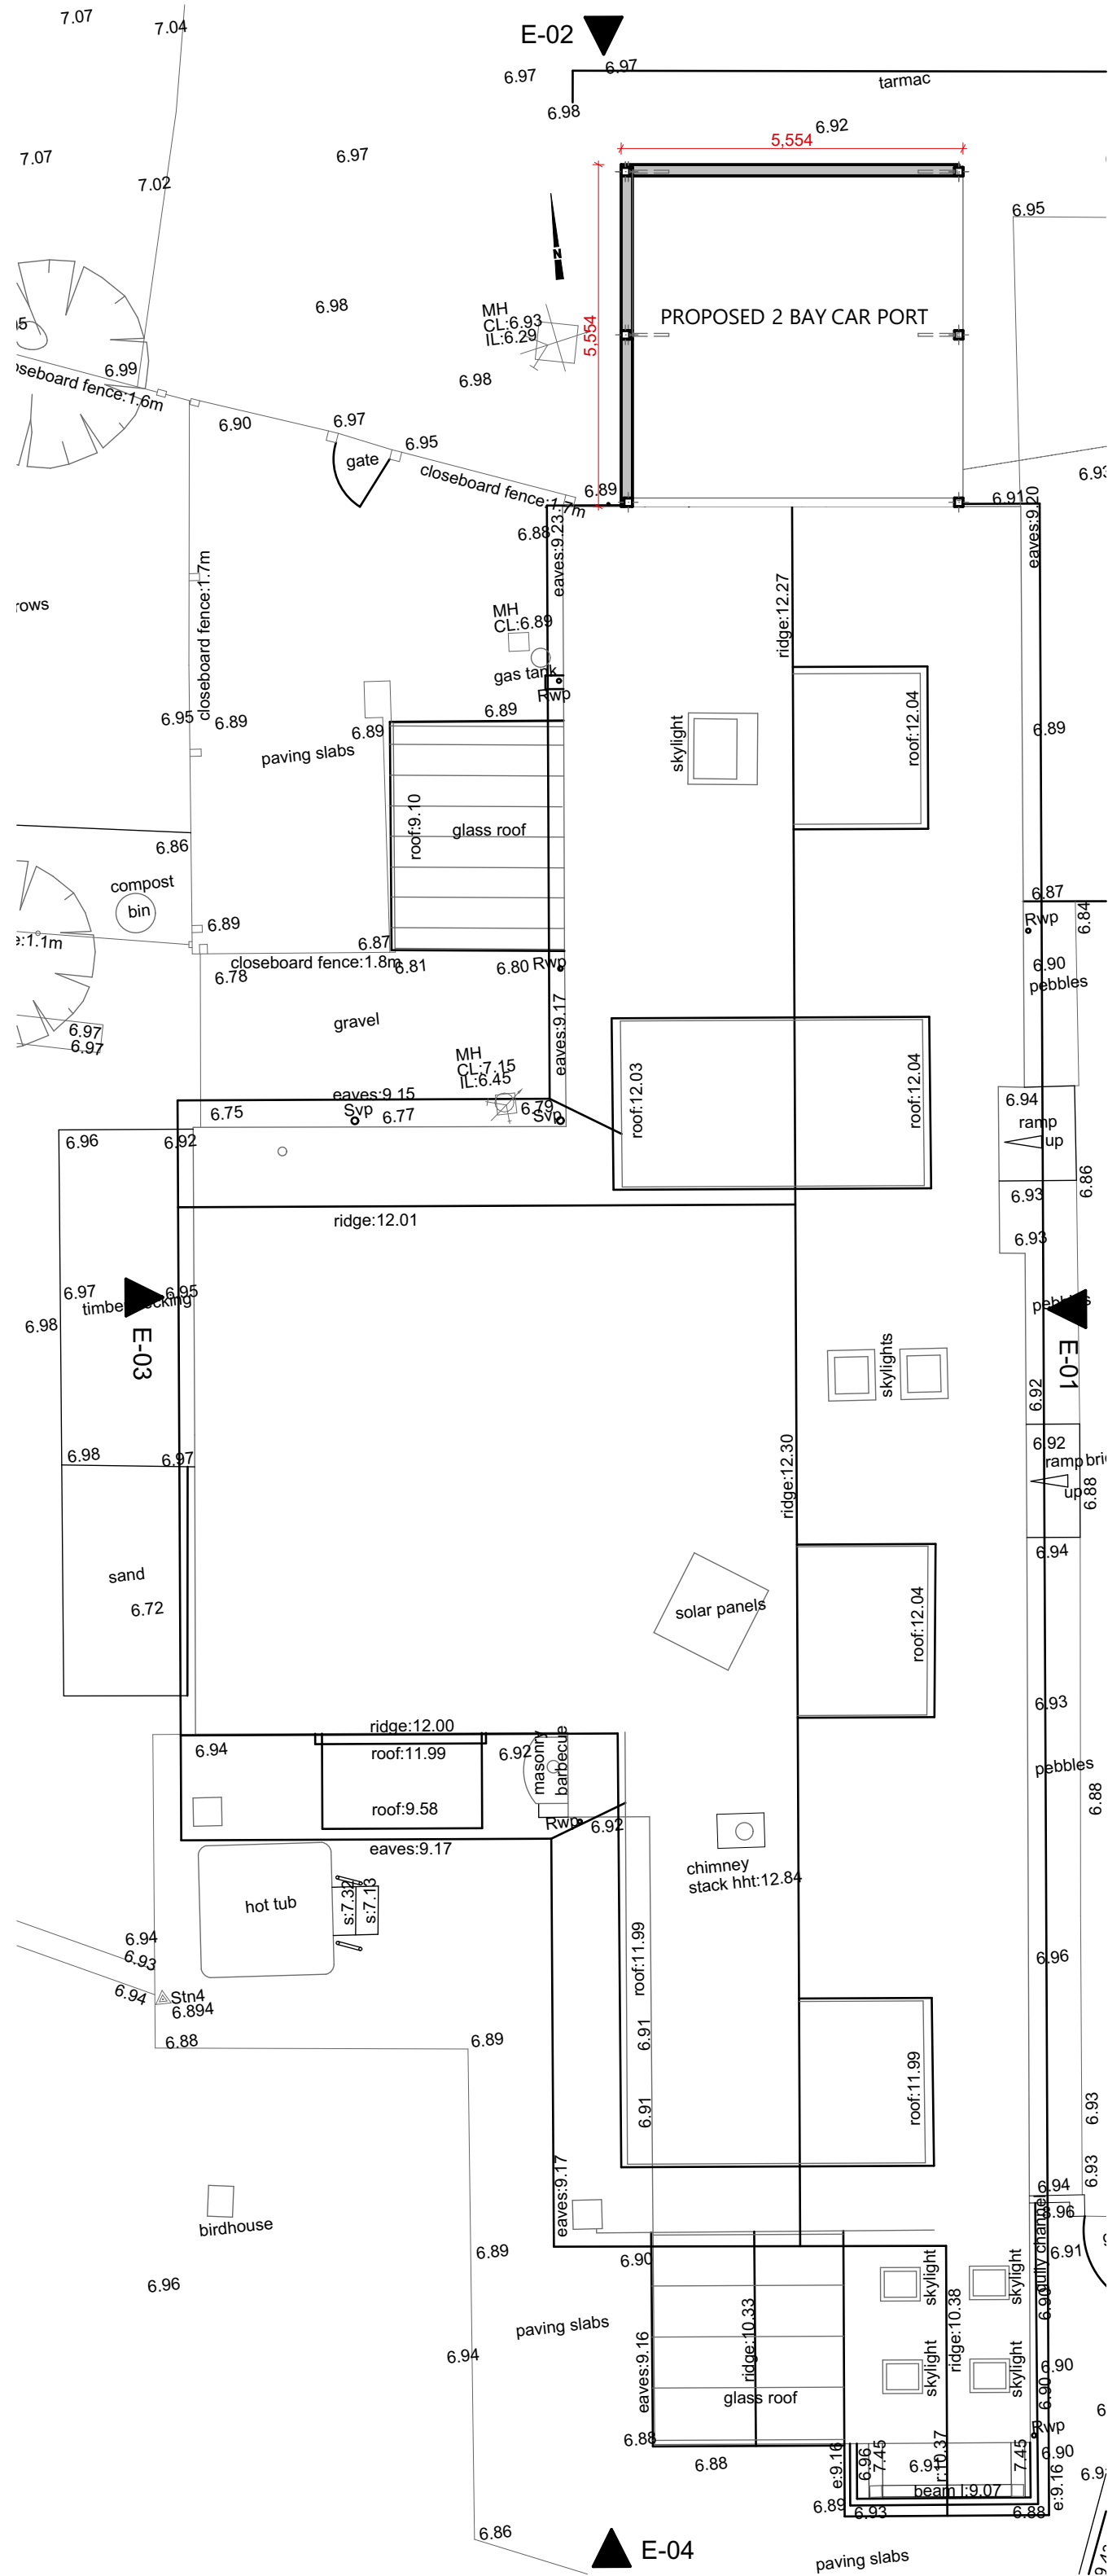

E-02 1:100 Proposed Elevation 2



E-03 1:100 Proposed Elevation 3



E-04 1:100 elevation (Existing)

SCHEDULE OF MATERIALS

WALLS

Low level facing brick to form plinth. upper timber frame hardwood shiplap cladding to match existing on site. Oak framing with knee braces.

ROOF

Red/brown concrete pantiled pitched roof to match main house.

DOORS

Open fronted.

RAINWATER GOODS

Black UPVC round downpipes and matching half round gutters to connect into existing system.