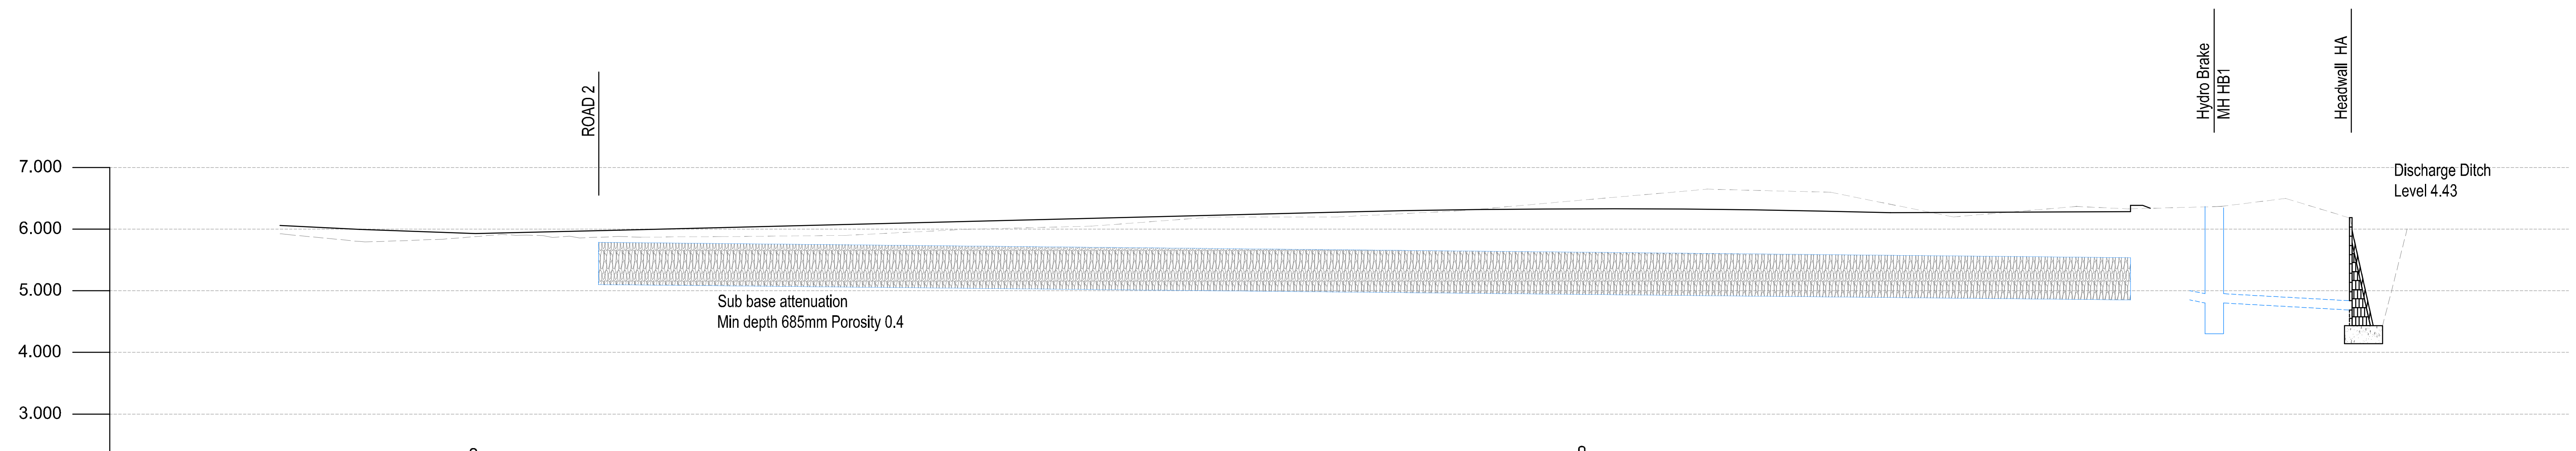

DATUM 2.000

CHAINAGE		EXISTING GROUND LEVEL	ALIGNMENT LEVEL	FORMATION LEVEL	VERTICAL ALIGNMENT	LEFT HAND CHANNEL	RIGHT HAND CHANNEL
						6.158	6.038
						6.111	5.992
290.000		5.813	6.005			6.059	5.939
295.213			5.956				
300.000	LP	5.881	5.930			5.989	5.871
301.043			5.929				
305.000			5.942				
305.213			5.943				
310.000		5.870	5.975	5.100	G= 0.50% 1:200.0	6.035	5.920
		5.872					
320.000		5.880	6.025	5.080		6.025	6.185
330.000		5.90	6.075	5.060		6.015	6.135
340.000		6.00	6.125	5.040		6.065	6.185
350.000		6.05	6.175	5.020		6.115	6.235
360.000		6.20	6.225	5.000		6.165	6.285
370.000		6.20	6.275	4.980	Curve L= 44.879m	6.215	6.335
380.000		6.30	6.315	4.960		6.255	6.375
390.000	HP	6.40	6.328	4.940		6.268	6.388
			6.327				
400.000		6.65	6.320	4.920		6.260	6.380
410.000		6.60	6.288	4.900		6.228	6.320
414.879			6.264	4.890	G= 0.10% 1:1000.0	6.216	6.300
420.000		6.20	6.269	4.880		6.221	6.245
430.000		6.37	6.279	4.860		6.303	6.254
434.380		6.33	6.284	4.851		6.308	6.260
		6.37					
		6.50					
		6.18					
		4.43					
		6.00					

Road 3

Rev.	Date	Details	Initials
A	14.10.20	Initial issue	KN

Drawing Status
PRELIMINARY FOR TENDER

Project
CINDERS NURSERY: PHASE 2
YAPTON

Client
Crayfern HOMES

KAZYS NARBUTAS CONSULTING
Civil Engineering Consultant
Unit 5B, Tanners Court, Tanners Lane, East Wellow, Romsey, Hants. SO51 6DP
Telephone: 01794 522903 Email: kazys.n@knc.email

Drawing Title
Engineering Details
Longitudinal Sections

Drawn	Checked	Scales	Paper Size	Date
KN		H;1-500, V:1-100	A2	10.20

Job No.	Drawing No.	Revision
KNC2006	503-01	A

This drawing is the copyright of Kazys Narbutas Consulting and may not be copied, altered or reproduced in any form or passed to a third party without the consent of Kazys Narbutas Consulting. Do not scale from this drawing, use figured dimensions only.
Dimensions should be checked and verified on site and any discrepancies should be reported to Kazys Narbutas Consulting as soon as possible.

ARUN DISTRICT COUNCIL Y/140/20/DOC