


RSK LDE LTD has followed its Design Risk Management process for Hazard Elimination and Risk reduction in developing the designs shown on this drawing.

Abnormal or unusual residual risks may be shown above where it is considered that such risk may not normally be expected by competent persons engaged on work of this nature or type.

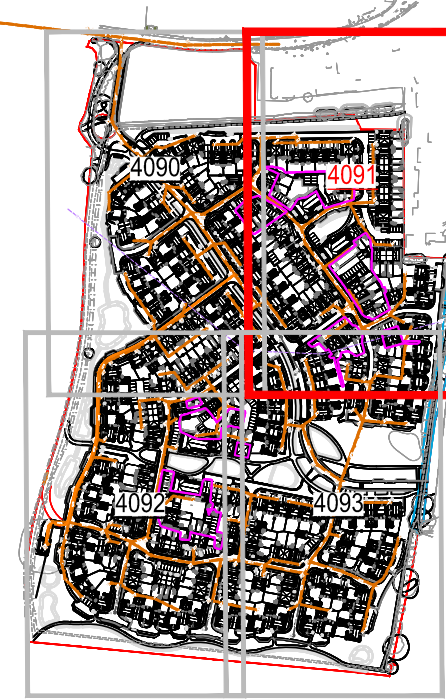

Key Plan

Legend

- Site Boundary
- Root Protection Areas
- Topographical Survey
- Delineation between Gravity and Pumped Areas
- FFL 6.100 Finished floor level
- Foul water sewer and manhole
- Lateral connection to public sewer
- Private Connection after first lateral (Proving exercise)
- Adoptable Rising Main

C	19.11.2020	Layout updated to latest planning layout. Areas changed detailed.	MFP	SM	SM
B	14.06.2020	Updated to latest architects information.	MFP	SM	SM
A	03.07.2020	Preliminary layout for review	GXA	SM	SM



LAND & DEVELOPMENT ENGINEERING LTD

18 Fingern Road
Hemel Hempstead
Hertfordshire
HP3 9RT
United Kingdom

Tel: +44 (0) 1462 437500
Fax: +44 (0) 1462 437500
Email: info@rsk.co.uk
Web: www.rsk.co.uk



DAVID WILSON HOMES

Client

Project Title

DROVE LANE
YAPTON

Status

PRELIMINARY

Drawn	Date	Checked	Date	Approved	Date
GXA	03.07.2020	SM	03.07.2020		
Scale	Orig Size	Dimensions			
1:250	A0	m			
Project No.	133647		Drawing File	PLN_1_4091 Strategic Foul Drainage Option 1.dwg	
Drawing No.	PLN 1 4091		Rev.	C	

Scale 1:250

0 2.5 5 7.5 10 12.5m