




from
**Southern
Water**

Planning and Development Services
Arun District Council
Arun Civic Centre
Maltravers Road
Littlehampton
West Sussex
BN17 5LF

Your ref
Y/141/20/DOC

Our ref
PLAN-036506

Date
23/12/2020

 

Dear Sir/Madam,

Proposal: Approval of details reserved by condition imposed under Y/92/17/OUT relating to conditions 9-surface water drainage, 10-maintenance & management manual for surface water drainage, 12-foul drainage system & 27-levels.

Site: Y/141/20/DOC: - Land East of Drove Lane, Yapton, BN18 0EB.

Thank you for your letter dated 09/12/2020.

Southern Water shall have no objections to foul drainage details submitted by the applicant.


No discharge of foul sewerage from the site shall be discharged into the public system until offsite drainage works to provide sufficient capacity within foul network to cope with additional sewerage flows are complete. Southern Water is currently in process of designing and planning delivery of offsite sewerage network reinforcements. As previously advised Southern Water seeks to limit the timescales to a maximum of 24 months from a firm commitment of the development.

The Council's Building Control officers/technical staff and the Environment Agency should be consulted regarding condition 09 and 10 for surface water disposal.

Should the applicant wish to offer the sewers for adoption under section 104 of the Water Industry Act, the drainage design should comply with the Sewerage Sector Guidance (water.org.uk/sewerage-sector-guidance-approved-documents/) standards and Southern Water's requirements. Please note that non-compliance with the Sewerage Sector Guidance standards will preclude future adoption of the foul and surface water sewerage network on site.

Southern Water, Southern House, Yeoman Road, Worthing, West Sussex, BN13 3NX
southernwater.co.uk

Southern Water Services Ltd, Registered Office: Southern House, Yeoman Road, Worthing, West Sussex, BN13 3NX Registered in England No. 2366670

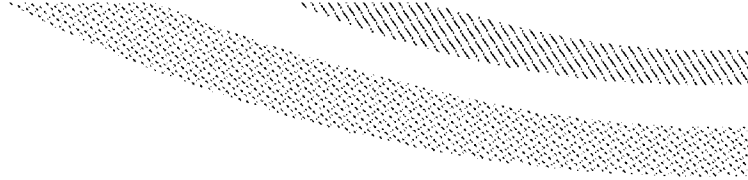


For any queries please contact us at: [REDACTED]

Yours faithfully,

[REDACTED]

Joff Edevane
Growth Planning Lead
Business Channels

SOUTHERN WATER

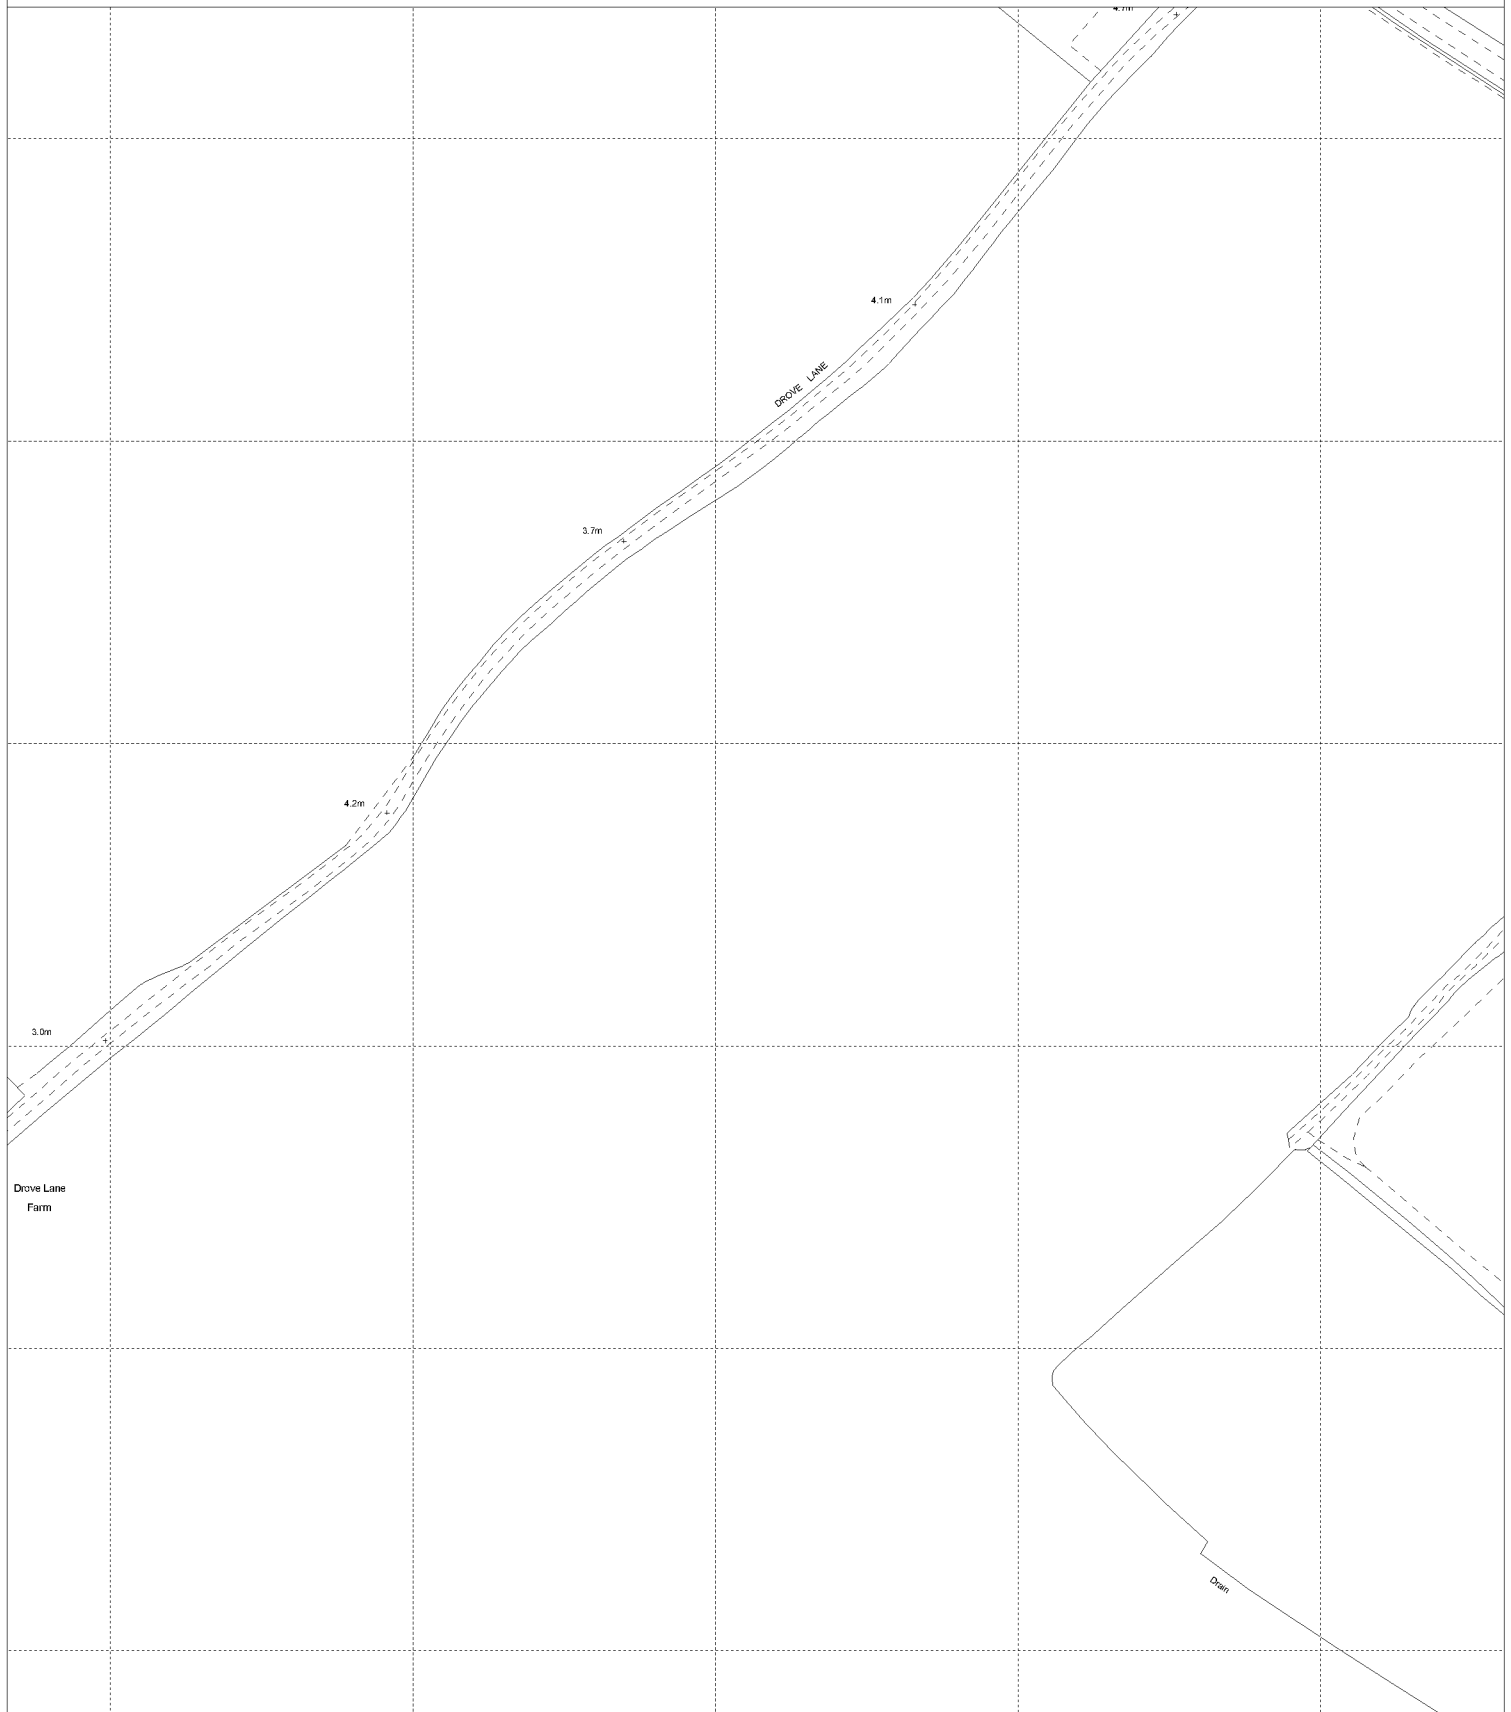

The positions of pipes shown on this plan are believed to be correct, but Southern Water Services Ltd accept no responsibility in the event of inaccuracy. The actual positions should be determined on site.

Based upon Ordnance Survey Digital Data with the permission of the controller of H.M.S.O. Crown Copyright Reserved Licence No. WU 298530

O.S. REF: SU9703SW

Scale: 1:2500

Screen Print

WARNING: BAC pipes are constructed of Bonded Asbestos Cement

WARNING: Unknown (UNK) materials may include Bonded Asbestos Cement



Printed By: banuh

Date: 21-12-2020

Southern Water MapGuide Browser

Requested By:

SOUTHERN WATER



The positions of pipes shown on this plan are believed to be correct, but Southern Water Services Ltd accept no responsibility in the event of inaccuracy. The actual positions should be determined on site.

Based upon Ordnance Survey Digital Data with the permission of the controller of H.M.S.O. Crown Copyright Reserved Licence No. WU 298530

O.S. REF: SU9703SW

Scale: 1:2500

Screen Print

WARNING: BAC pipes are constructed of Bonded Asbestos Cement

WARNING: Unknown (UNK) materials may include Bonded Asbestos Cement



Printed By: banuh

Date: 21-12-2020

Southern Water MapGuide Browser

Requested By:

