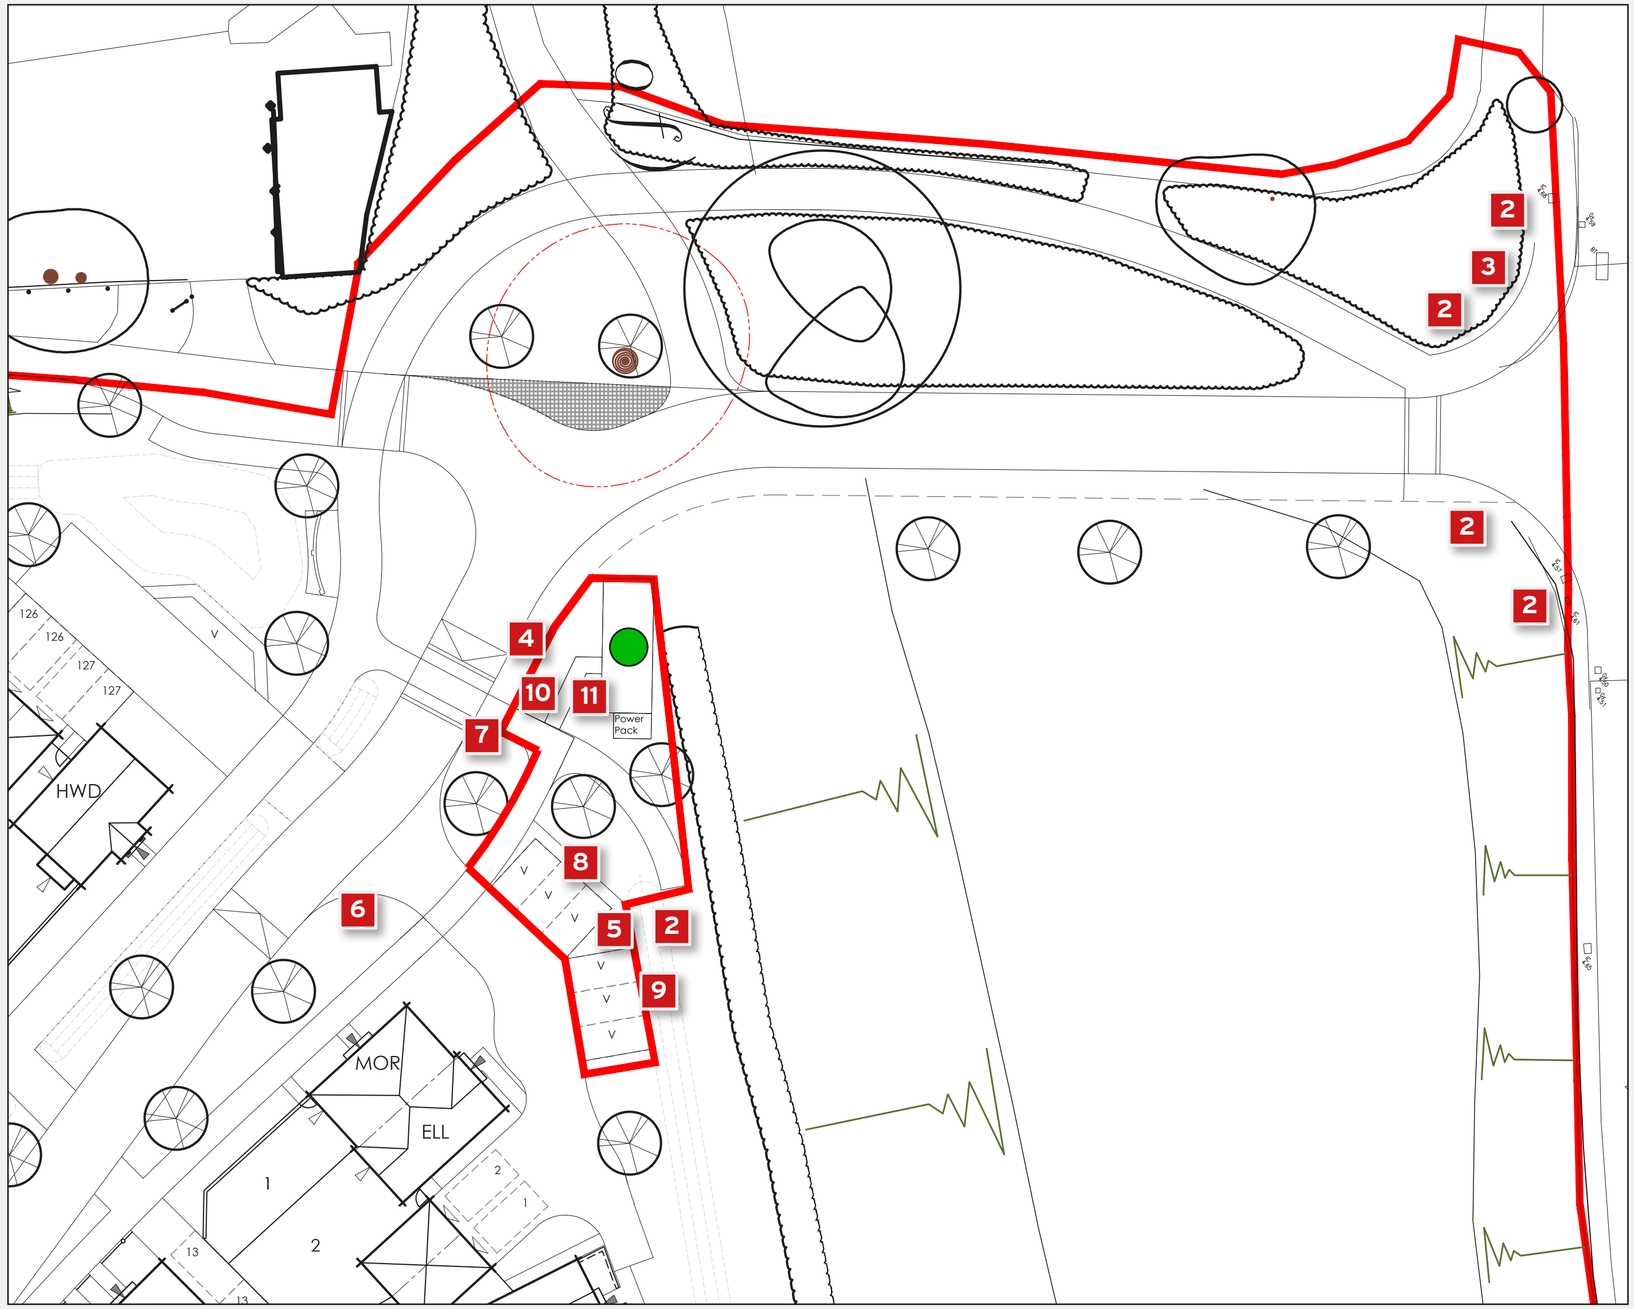


2 Static Banner Flag	5 Secondary Sign Medium	8 Secondary Sign Standard	11 Secondary Sign Standard
3 Main Sign Totem	6 Secondary Sign Standard	9 Secondary Sign Standard	
4 Secondary Sign Totem	7 Secondary Sign Standard	10 Secondary Sign Standard	

BARRATT GREY
C10 M0 Y0 K72

BARRATT GREEN
C36 M0 Y88 K0

ARUN DISTRICT COUNCIL Y/141/21/PL

ecosigns

Client: Barratt Southern Counties
Site: Ryebank Gate
Job No: Q81095 v4
Date: 24/05/2021
Designer: SM

Please note: The layout shown is for design purposes only and may not reflect final manufacture colours, all Pantone® references will be matched as closely as possible. By approving this form you agree that you accept this artwork as correct and final. It also signifies that you are happy for us to proceed with the manufacturing of the goods as per this artwork.
We reserve the right to charge an additional cost for any alterations to artwork or finished items requested after we receive approval to proceed.
Charges may be applied for multiple proofs.

Copyright: The included designs and illustrations are intended solely for, and should only be used by, those to whom this design specification is addressed.
The contents are strictly private and confidential.
Any form of reproduction, dissemination, copying, disclosure, modification or distribution is strictly prohibited without the prior written consent of Eco Signs Ltd (Company Number: 07434195) whose registered address is Eco Signs Ltd, Unit 11 Euroway Industrial Estate, Swindon, Wiltshire SN5 8YW t:01793 230230
e: hello@ecosigns.co.uk w: ecosigns.co.uk

Visual only, approximate scale, final position to be confirmed before installation.

© Eco Signs 2019 | ecosigns.co.uk

ecosigns

Please note: The layout shown is for design purposes only and may not reflect final manufacture colours, all Pantone® references will be matched as closely as possible. By approving this form you agree that you accept this artwork as correct and final. It also signifies that you are happy for us to proceed with the manufacturing of the goods as per this artwork.
We reserve the right to charge an additional cost for any alterations to artwork or finished items requested after we receive approval to proceed.
Charges may be applied for multiple proofs.

Copyright: The included designs and illustrations are intended solely for, and should only be used by, those to whom this design specification is addressed. The contents are strictly private and confidential.
Any form of reproduction, dissemination, copying, disclosure, modification or distribution is strictly prohibited without the prior written consent of Eco Signs Ltd (Company Number: 07434195) whose registered address is Eco Signs Ltd, Unit 11 Euroway Industrial Estate, Swindon, Wiltshire SN5 8YW t:01793 230230
e: hello@ecosigns.co.uk w: ecosigns.co.uk


Visual only, approximate scale, final position to be confirmed before installation.

© Eco Signs 2019 | ecosigns.co.uk


Client: Barratt Southern Counties
Site: Ryebank Gate
Job No: Q80195 v4
Date: 24/05/2021
Designer: SM

BARRATT GREY
C10 M0 Y0 K72

BARRATT GREEN
C36 M0 Y88 K0

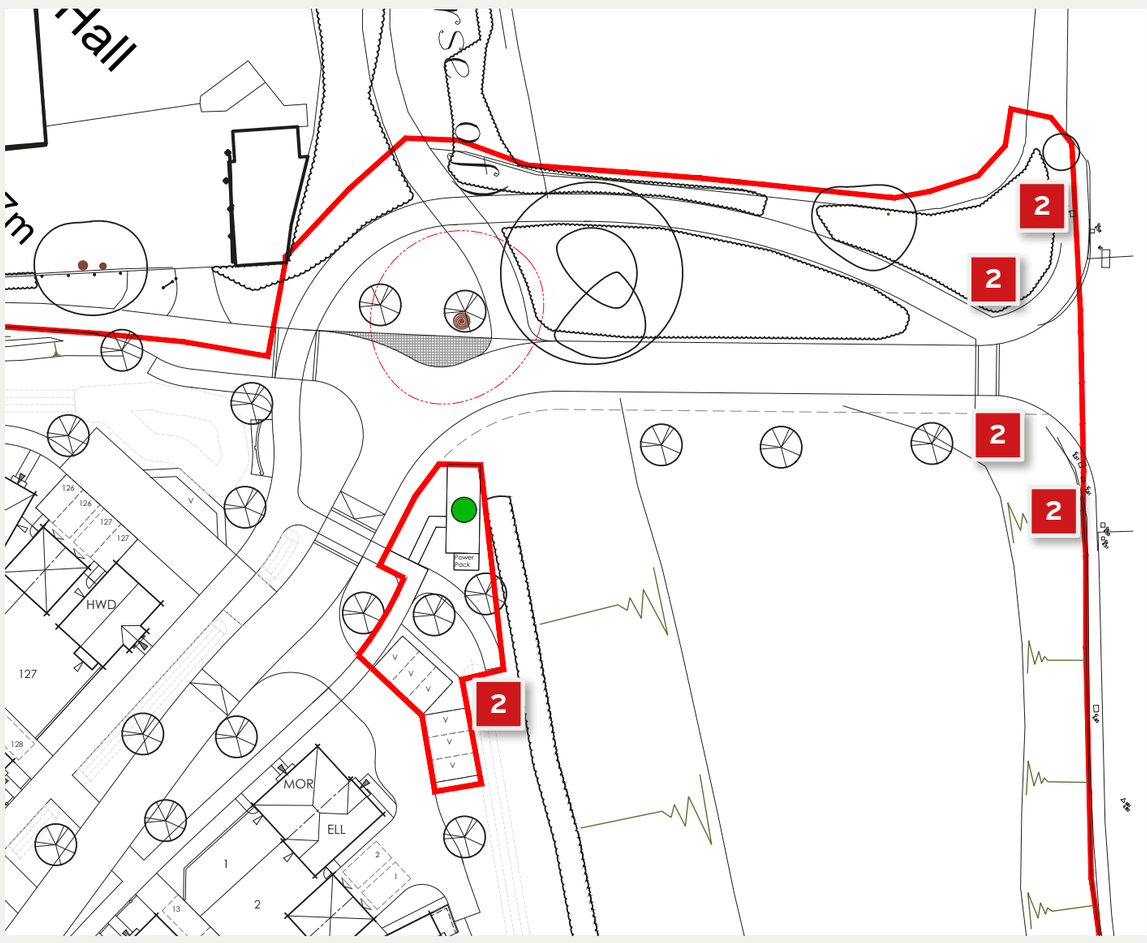

Barratt Static Banner
Barratt Logo
Flags - 600mm x 2200mm

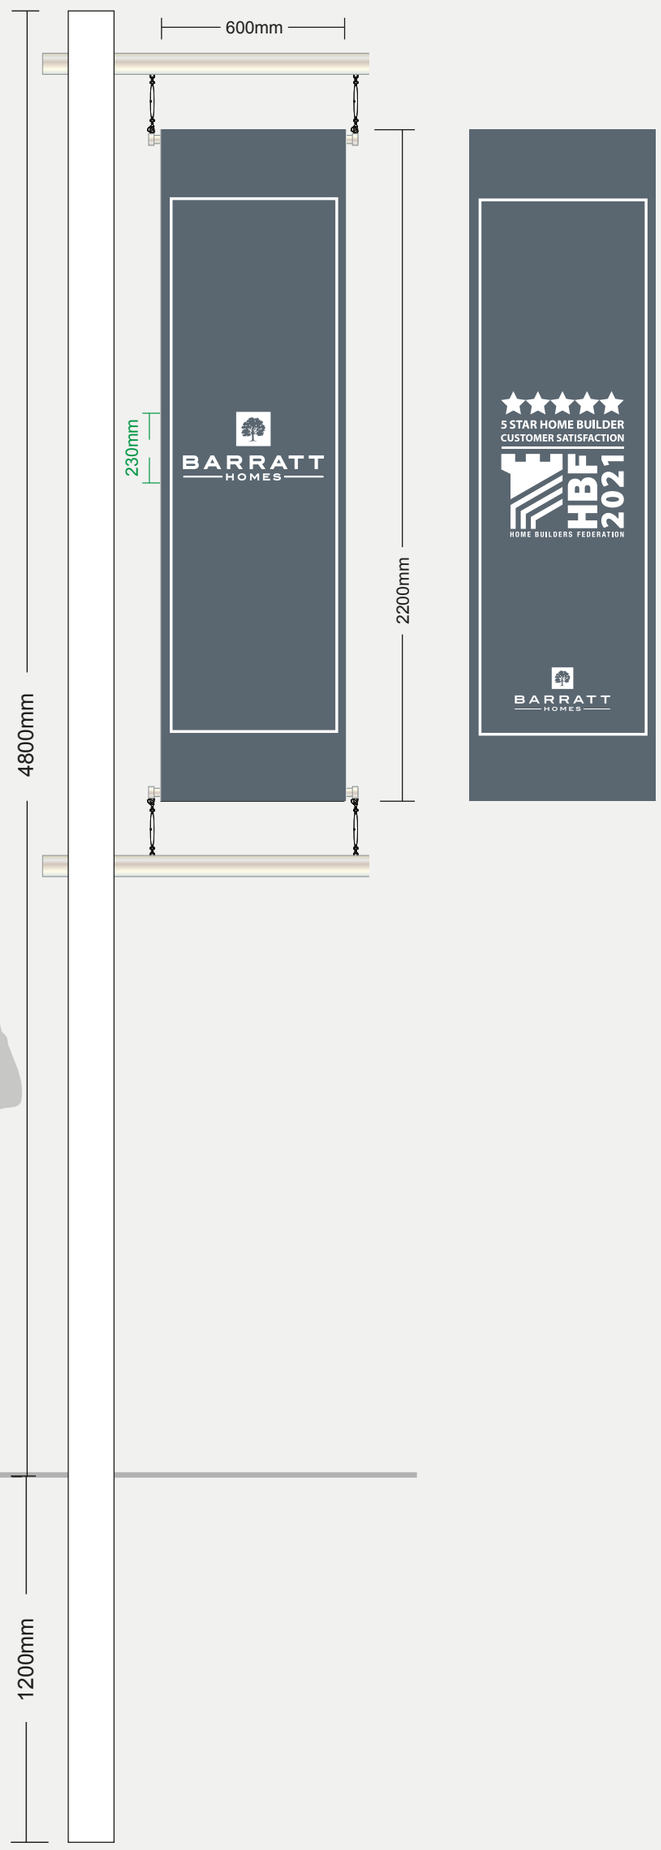

Item 2 - Quantity 5

STATIC BANNER PLAG POLE COMPLETE WITH DOUBLE SIDED FLAG

Banner Flag - four to be the Standard Barratt grey flag and one to be the Grey 5 star flag.
To be fitted as per the plan.

2 positioned each side of the two totems either side of the entrance, and one just before the visitor car park


Double Sided - Fixed arms with tensioners For Premium developments

Barratt Static Banner Flag Sign
White Square Aluminium Post
6000mm x 150mm x 150mm

ARUN DISTRICT COUNCIL Y/141/21/PL


SCALE: 1:20th at A2


SCALE: 1:20th at A2

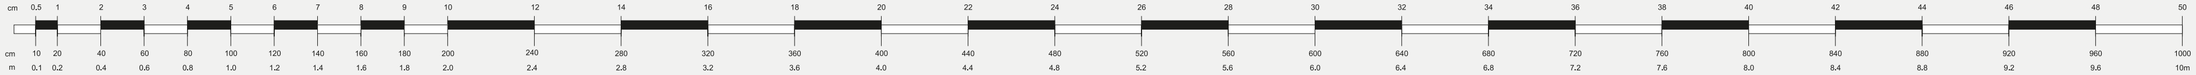

BARRATT GREY
C10 M0 Y0 K72

BARRATT GREEN
C36 M0 Y88 K0

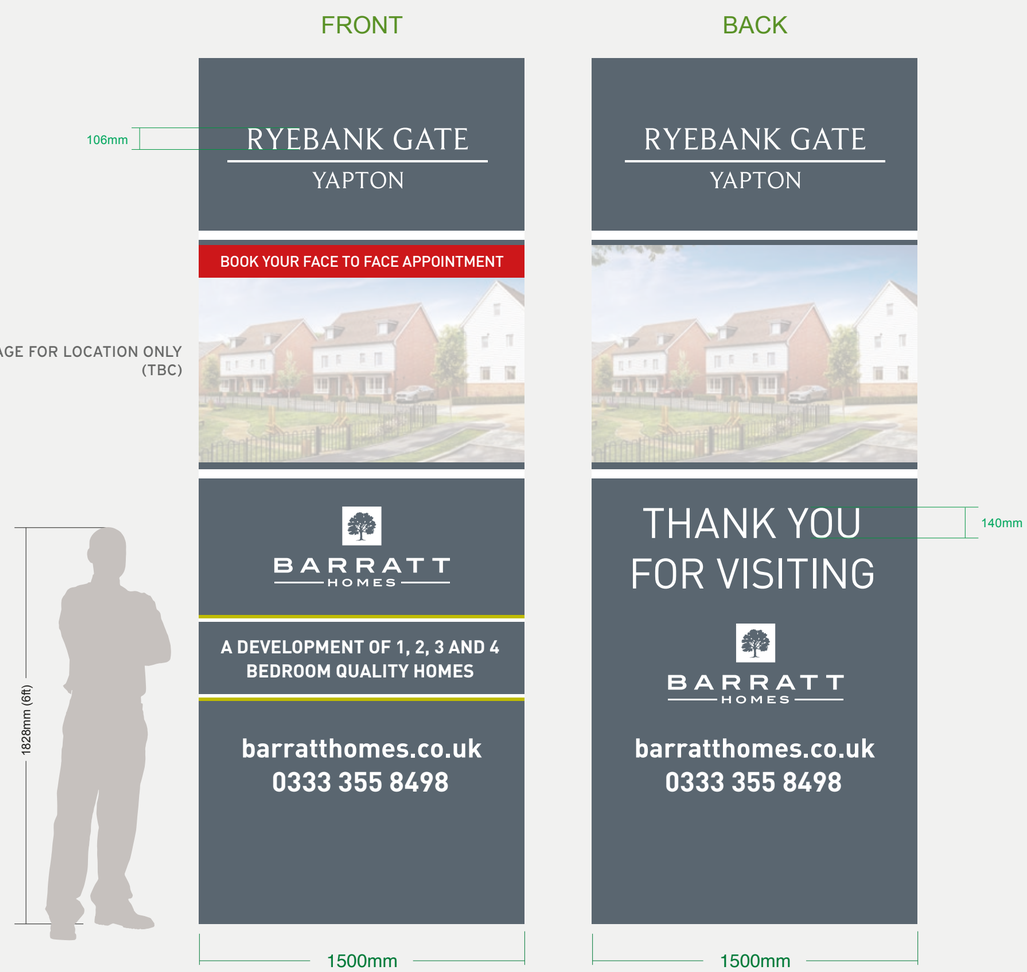

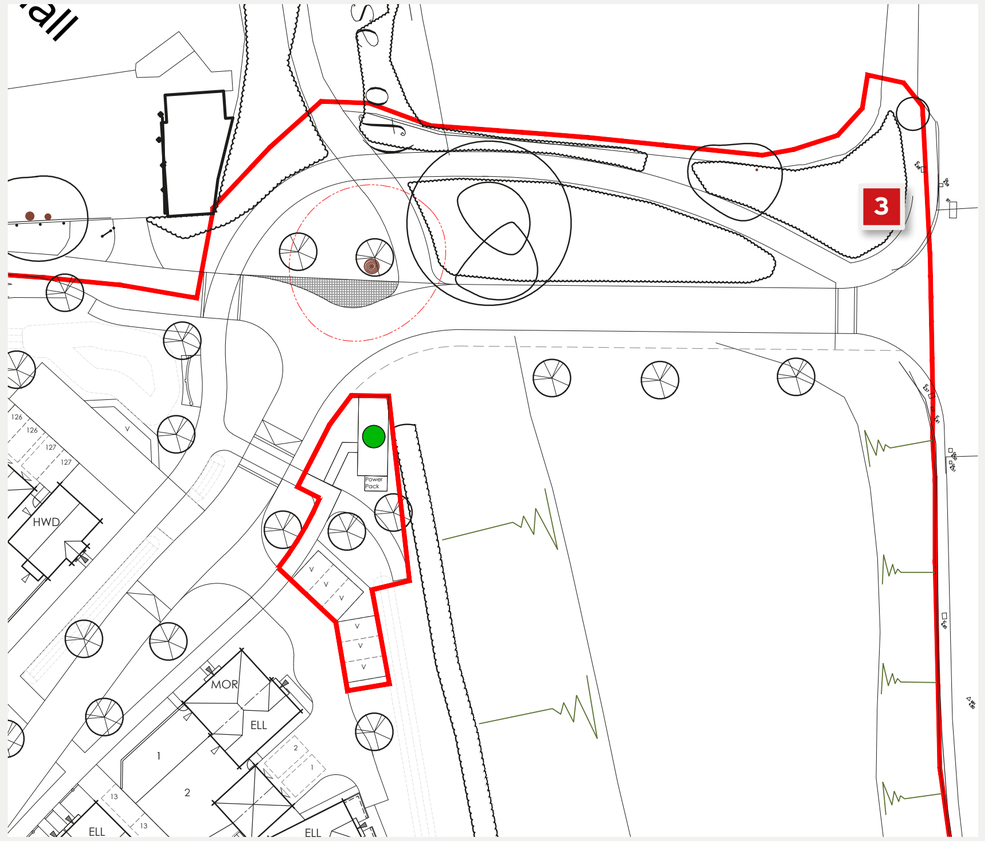

Item 3 - Quantity 1

"Premium" Barratt MAIN SIGN TOTEM (DOUBLE SIDED)
Prefabricated folded aluminium panel
DIRECT DIGITAL PRINT
1500mm x 4000mm


ARUN DISTRICT COUNCIL Y/141/21/PL

ecosigns

Designer: SM
Date: 24/05/2021
Job No: Q81095 v4
Site: Ryebank Gate
Client: Barratt Southern Counties


© Eco Signs 2019


SCALE: 1:20th at A2

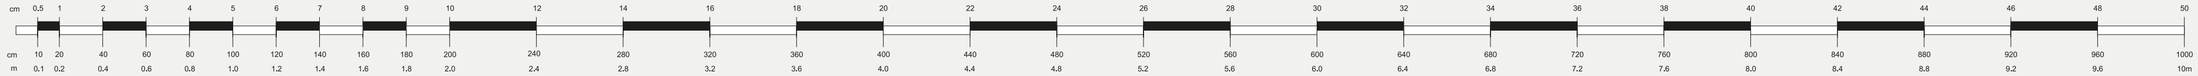


Item 4 - Quantity 1

"Premium" Barratt Bespoke SECONDARY SIGN TOTEM (DOUBLE SIDED)
Prefabricated folded aluminium panel
DIRECT DIGITAL PRINT
900mm x 1200mm

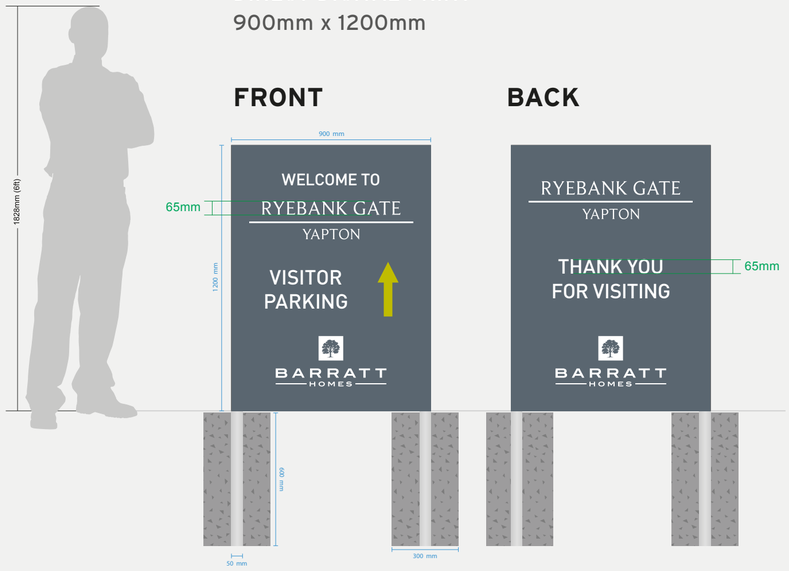

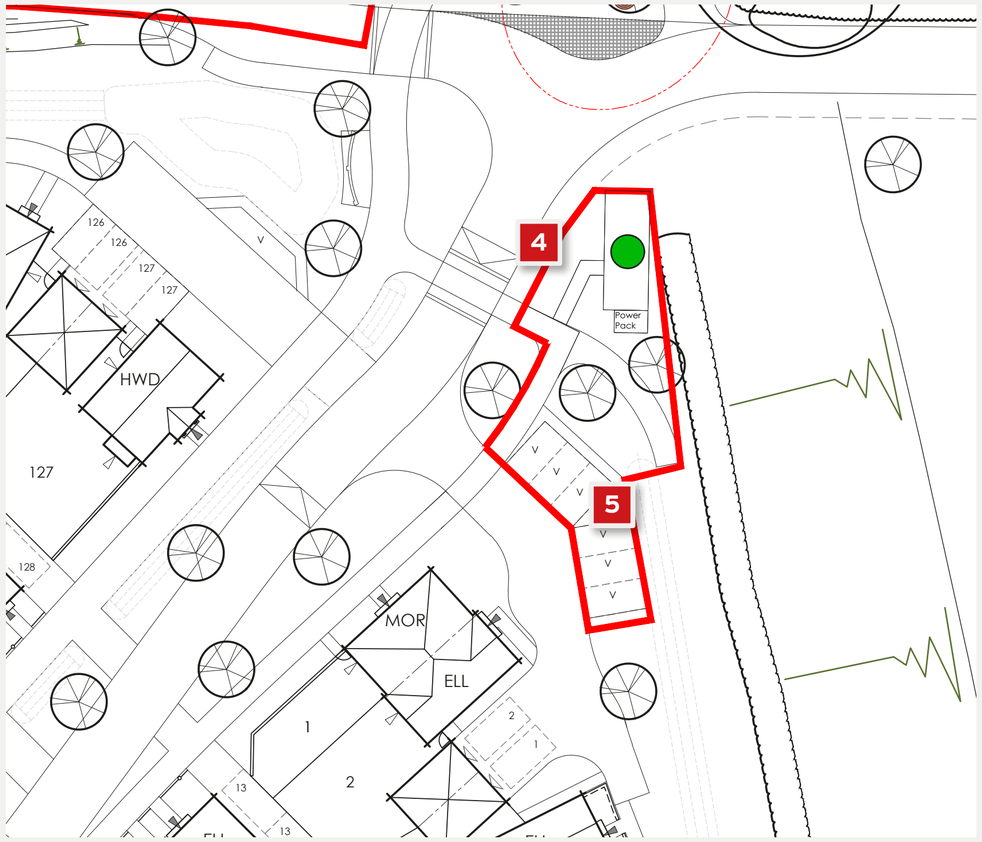

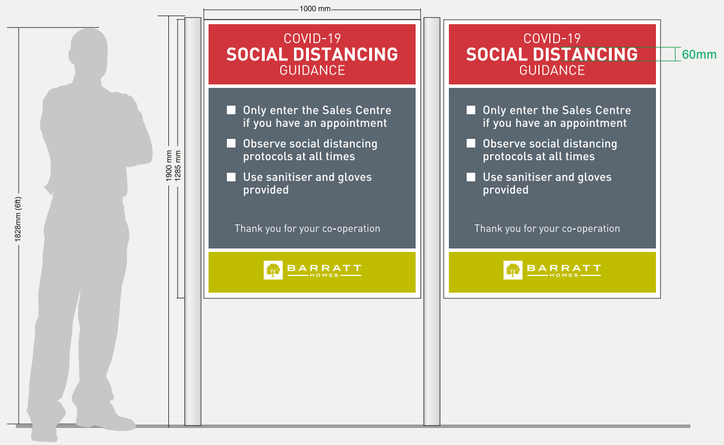

Item 5 - Quantity 1

Secondary sign medium (double sided)
Prefabricated folded aluminium panel
DIRECT DIGITAL PRINT
Complete with standard 2.5m posts
1000mm x 1285mm

BARRATT GREY
C10 M0 Y0 K72

BARRATT GREEN
C36 M0 Y88 K0


ARUN DISTRICT COUNCIL Y/141/21/PL

ecosigns

Designer: SM
Date: 24/05/2021
Job No: 081095 v4
Site: Ryebank Gate
Client: Barratt Southern Counties


© Eco Signs 2019

SCALE: 1:20th at A2

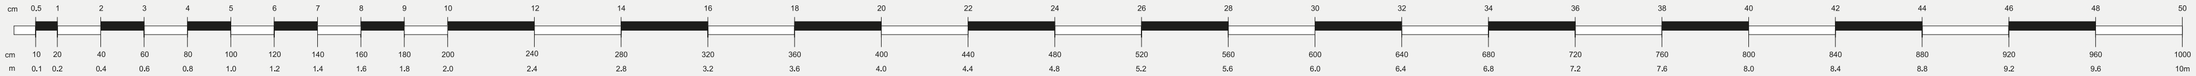


Item 6 - Quantity 1

Secondary sign standard (double sided)
Prefabricated folded aluminium panel
DIRECT DIGITAL PRINT
Complete with standard 1.8m posts
900mm x 600mm

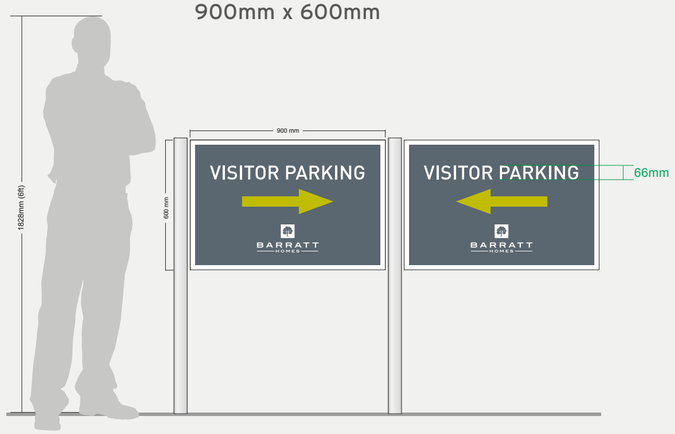

Item 7 - Quantity 1


Secondary sign standard (double sided)
Prefabricated folded aluminium panel
DIRECT DIGITAL PRINT
Complete with standard 1.8m posts
900mm x 600mm

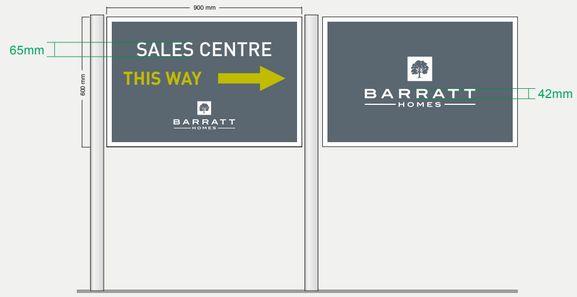

Item 8 - Quantity 1


Secondary sign standard (double sided)
Prefabricated folded aluminium panel
DIRECT DIGITAL PRINT
Complete with standard 1.8m posts
900mm x 600mm



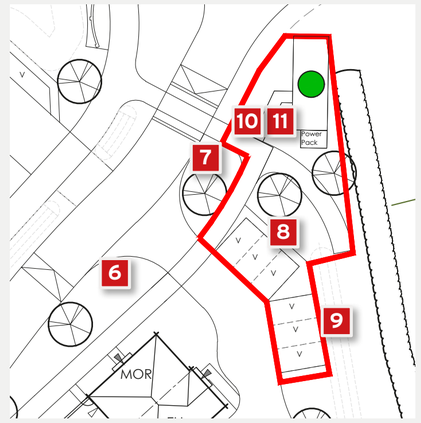


Item 9 - Quantity 1

Secondary sign standard (double sided)
Prefabricated folded aluminium panel
DIRECT DIGITAL PRINT
Complete with standard 1.8m posts
900mm x 600mm

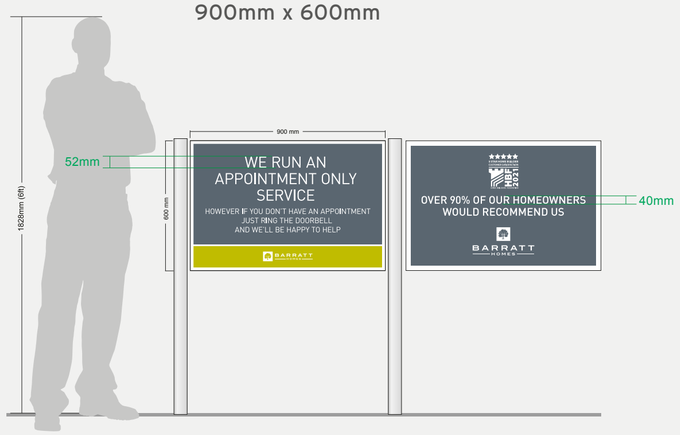

Item 10 - Quantity 1

Secondary sign standard (double sided)
Prefabricated folded aluminium panel
DIRECT DIGITAL PRINT
Complete with standard 1.8m posts
900mm x 600mm

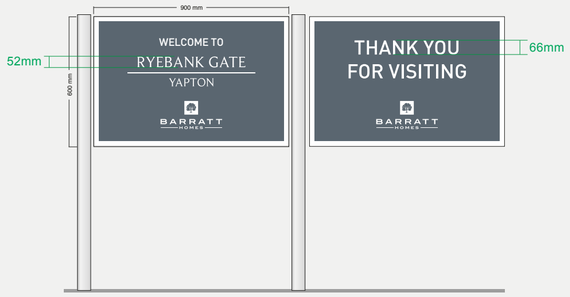

Item 11 - Quantity 1

Secondary sign standard (double sided)
Prefabricated folded aluminium panel
DIRECT DIGITAL PRINT
Complete with standard 1.8m posts
900mm x 600mm





***PHOTO – TYPICAL INSTALLATION ***

BARRATT GREY
C10 M0 Y0 K72

BARRATT GREEN
C36 M0 Y88 K0

ARUN DISTRICT COUNCIL Y/141/21/PL

ecosigns


Designer: SM
Date: 24/05/2021
Job No: 081095 v4
Site: Ryebank Gate
Client: Barratt Southern Counties

© Eco Signs 2019

***VISUALS ONLY NOT TO SCALE ***



Item 12 - Quantity 1
Barratt sales negotiator clock
Double-sided foamex with internal spinning selector
X2 clear sucker fixings
220mm x 210mm

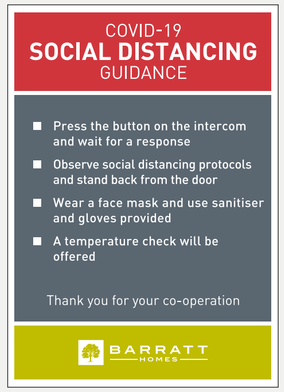

Item 13 - Quantity 1
Covid A3 option (A) - Window Poster (Oct 2020)
Digital printed full colour A3 vinyl cut/ adhesive poster
Covid A3 poster - Sales Centre instructions which is option B from the latest October COVID update.



Item 14 - Quantity 2
Covid - A4 acrylic poster/leaflet holder
Covid A4 folded acrylic holders
For inside, Sales Centre & Show homes


Item 15 - Quantity 2
Covid - A4 posters for acrylic holders





Item 16 - Quantity 1
Covid - Large A2 Poster A frame stand (external)
Covid A2 aluminium poster frame with plastic covers to protect the posters. These are usually displayed outside the Sales Centre/Show homes.

Item 17 - Quantity 2
Covid - Large A2 Posters
Covid A2 posters bespoke cut to size

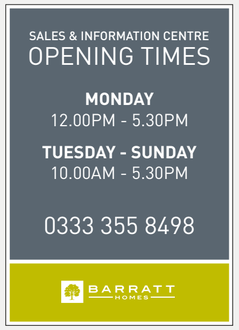

Item 18 - Quantity 1
Covid - A4 Window Vinyl - Divisional Contact Details
Covid A4 external window graphic to display the divisional contact number



BARRATT
HOMES

Item 19 - Quantity 4
Covid - Screen logos
Covid - Vinyl Barratt logos for the inetrnal acrylic screens



Item 20 - Quantity 1
COVID We're open - Shield Curve Swing Sign Panel & Base (Option B)

BARRATT GREY
C10 M0 Y0 K72

BARRATT GREEN
C36 M0 Y88 K0

ARUN DISTRICT COUNCIL Y/141/21/PL

ecosigns

Designer: SM
Date: 24/05/2021
Job No: Q81095 v4
Site: Ryebank Gate
Client: Barratt Southern Counties

© Eco Signs 2019