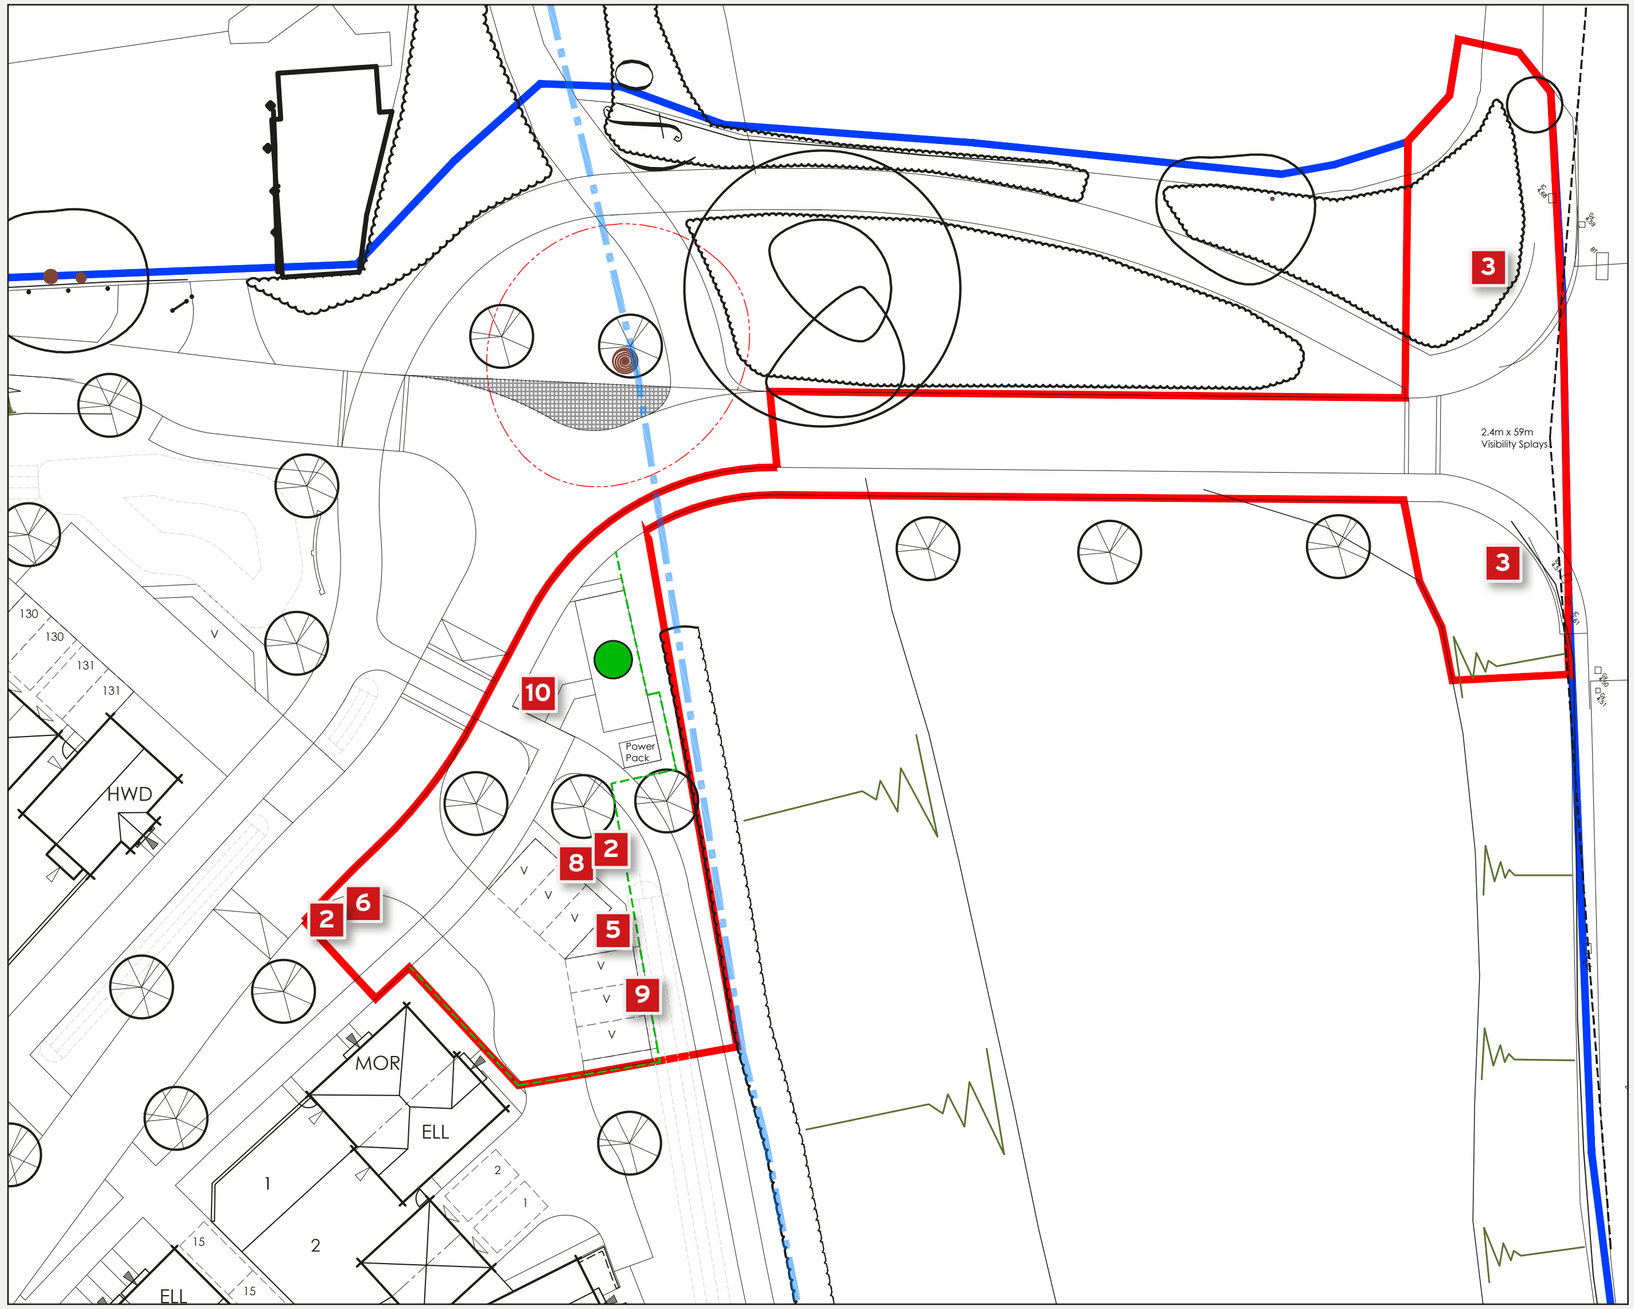



**2** Static Banner Flag

**3** Main Sign Totem

**5** Secondary Sign Medium

**6** Secondary Sign Standard

**8** Secondary Sign Standard

**9** Secondary Sign Standard

**10** Secondary Sign Standard

BARRATT GREY
C10 M0 Y0 K72

BARRATT GREEN
C36 M0 Y88 K0

ARUN DISTRICT COUNCIL Y/141/21/PL

ecosigns

**Client:** Barratt Southern Counties
**Site:** Ryebank Gate
**Job No:** Q81095 v9
**Date:** 19/11/2021
**Designer:** SM

**Please note:** The layout shown is for design purposes only and may not reflect final manufacture colours, all Pantone® references will be matched as closely as possible. By approving this form you agree that you accept this artwork as correct and final. It also signifies that you are happy for us to proceed with the manufacturing of the goods as per this artwork.
We reserve the right to charge an additional cost for any alterations to artwork or finished items requested after we receive approval to proceed.
Charges may be applied for multiple proofs.

**Copyright:** The included designs and illustrations are intended solely for, and should only be used by, those to whom this design specification is addressed.
The contents are strictly private and confidential.
Any form of reproduction, dissemination, copying, disclosure, modification or distribution is strictly prohibited without the prior written consent of Eco Signs Ltd (Company Number: 07434195) whose registered address is Eco Signs Ltd, Unit 11 Euroway Industrial Estate, Swindon, Wiltshire SN5 8YW t:01793 230230
e: hello@ecosigns.co.uk w: ecosigns.co.uk

Visual only, approximate scale, final position to be confirmed before installation.

© Eco Signs 2019 | ecosigns.co.uk

ecosigns

**Client:** Barratt Southern Counties
**Site:** Ryebank Gate
**Job No:** Q80195 v9
**Date:** 19/11/2021
**Designer:** SM

**Please note**: The layout shown is for design purposes only and may not reflect final manufacture colours, all Pantone® references will be matched as closely as possible.
By approving this form you agree that you accept this artwork as correct and final. It also signifies that you are happy for us to proceed with the manufacturing of the goods as per this artwork.
We reserve the right to charge an additional cost for any alterations to artwork or finished items requested after we receive approval to proceed.
Charges may be applied for multiple proofs.

**Copyright**: The included designs and illustrations are intended solely for, and should only be used by, those to whom this design specification is addressed.
The contents are strictly private and confidential.
Any form of reproduction, dissemination, copying, disclosure, modification or distribution is strictly prohibited without the prior written consent of Eco Signs Ltd (Company Number: 07434195) whose registered address is Eco Signs Ltd, Unit 11 Euroway Industrial Estate, Swindon, Wiltshire SN5 8YW t:01793 230230
e: hello@ecosigns.co.uk w: ecosigns.co.uk

Visual only, approximate scale, final position to be confirmed before installation.


© Eco Signs 2019 | ecosigns.co.uk


BARRATT GREY
C10 M0 Y0 K72

DWH CORE BLUE
C100 M57 Y12 K66

DWH SECONDARY BLUE
C45 M16 Y9 K24

DWH TERTIARY BLUE
C17 M4 Y6 K4

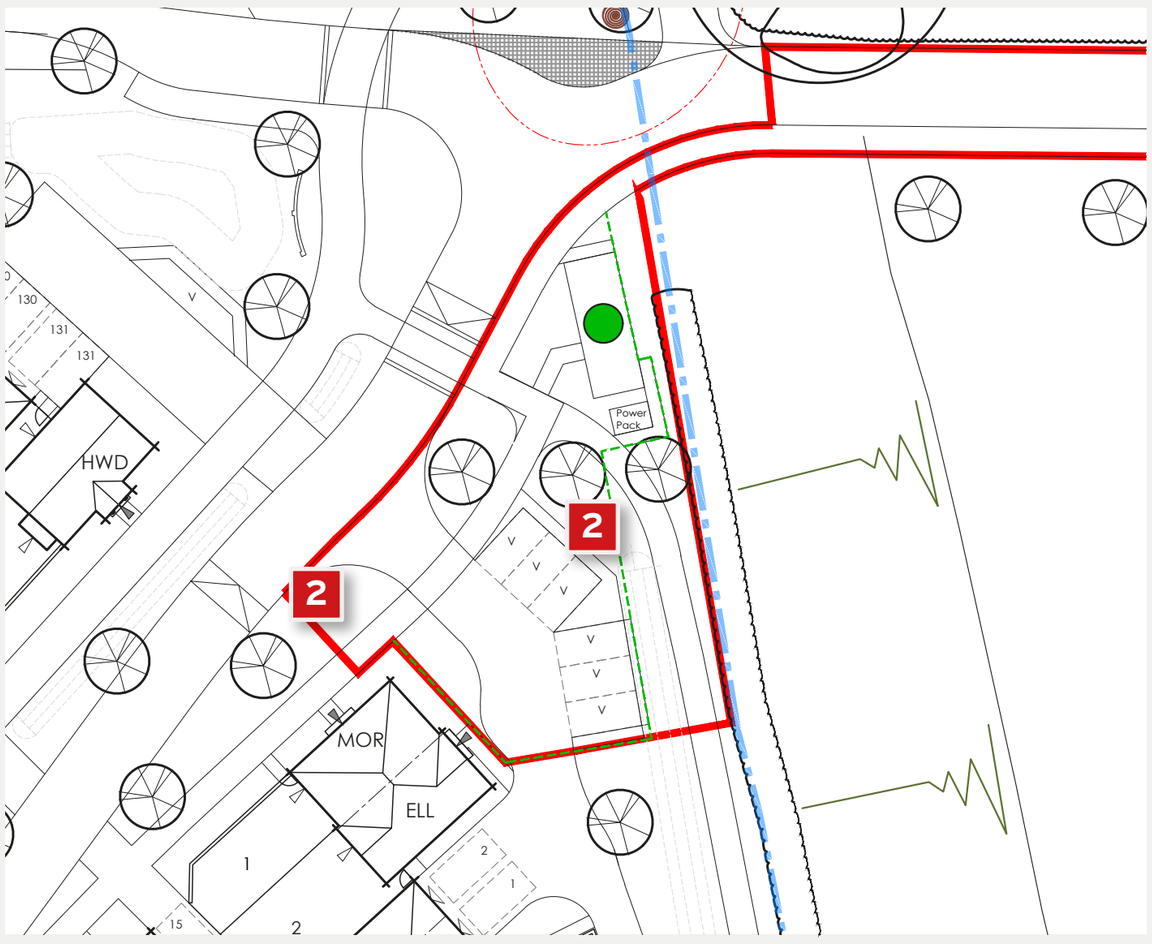

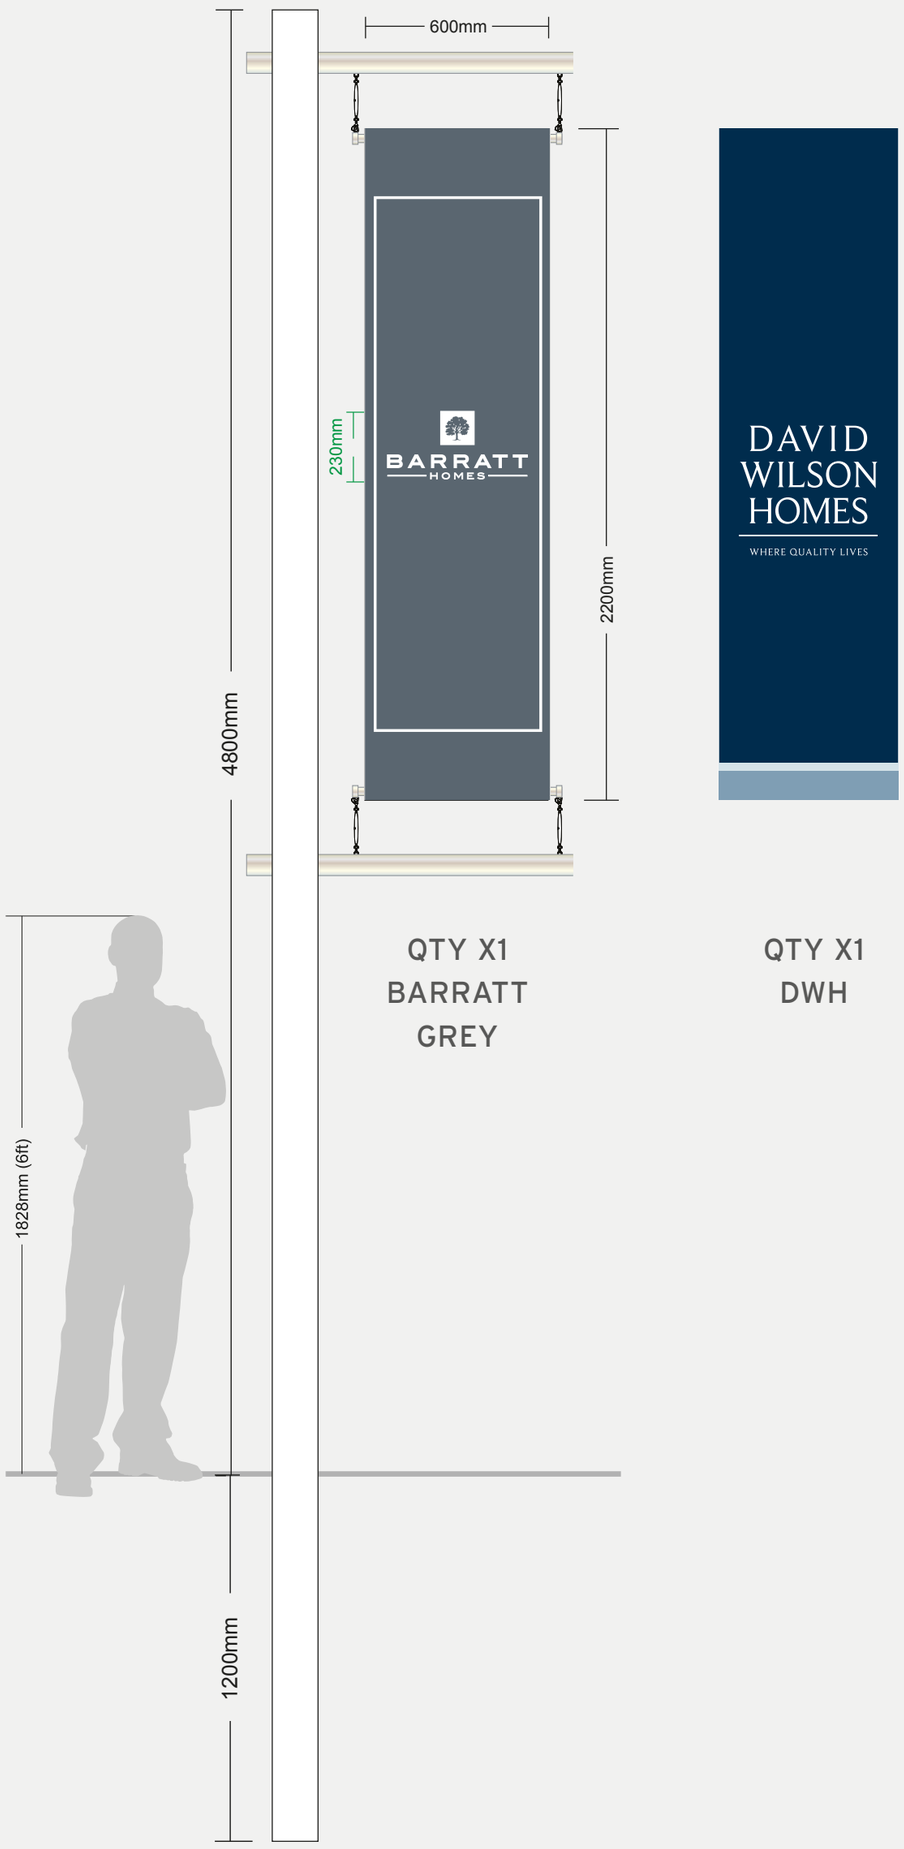
QTY X1
BARRATT
GREY

QTY X1
DWH

Barratt Static Banner Flag Sign
White Square Aluminium Post
6000mm x 150mm x 150mm

## Item 2 - Quantity 2


STATIC BANNER PLAG POLE COMPLETE WITH DOUBLE SIDED FLAG

Banner Flag - one to be the standard Barratt grey flag and one to be the standard DWH flag.
To be fitted as per the plan.

To be positioned behind the visitor car park area

Double Sided - Fixed arms with tensioners for Premium developments

600mm x 2200mm

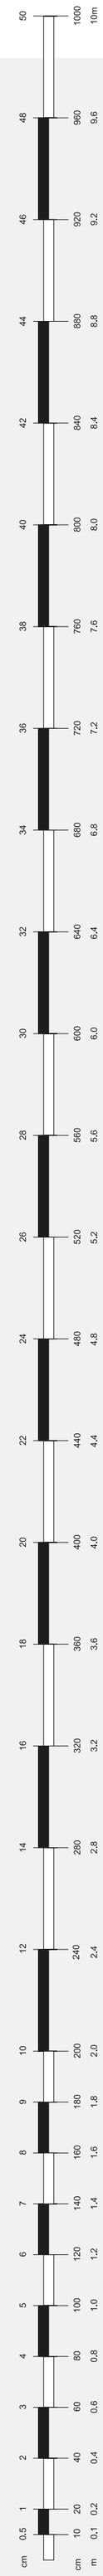


**SCALE: 1:20th at A2**


SCALE: 1:20th at A2





BARRATT GREY
C10 M0 Y0 K72

BARRATT GREEN
C36 M0 Y88 K0

BARRATT RED
C15 M100 Y100 K0

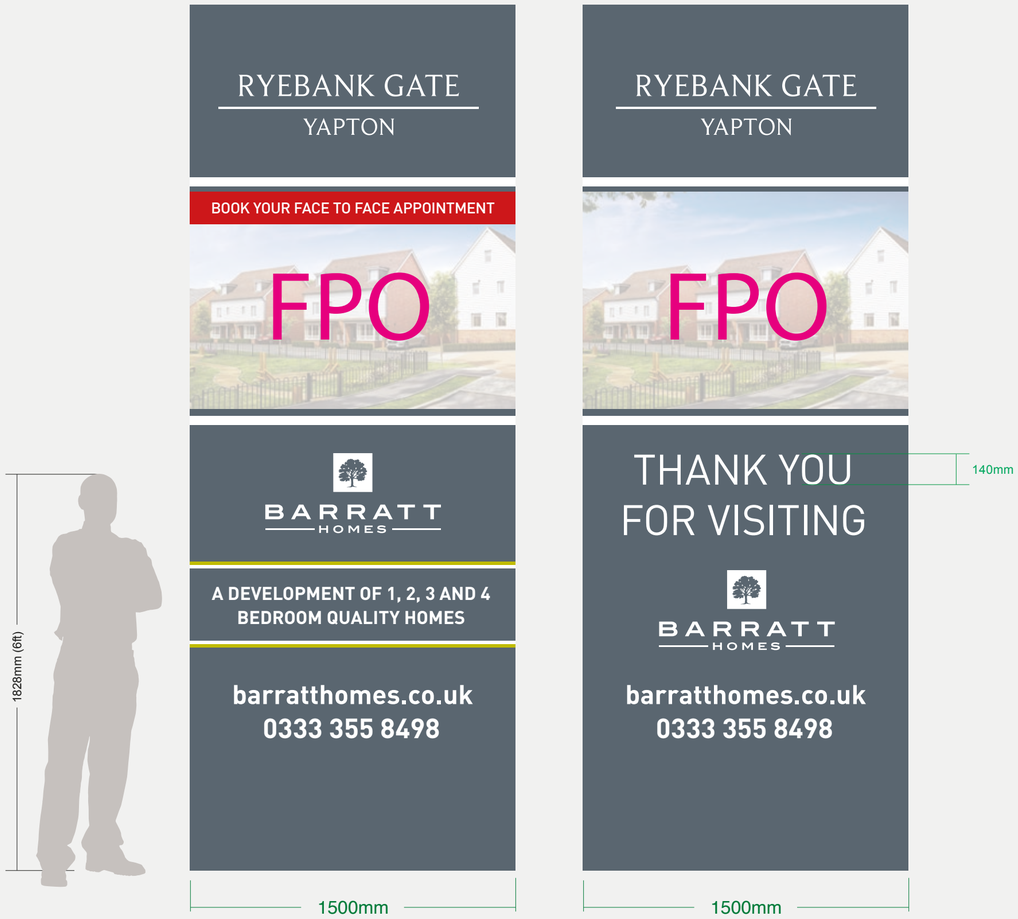

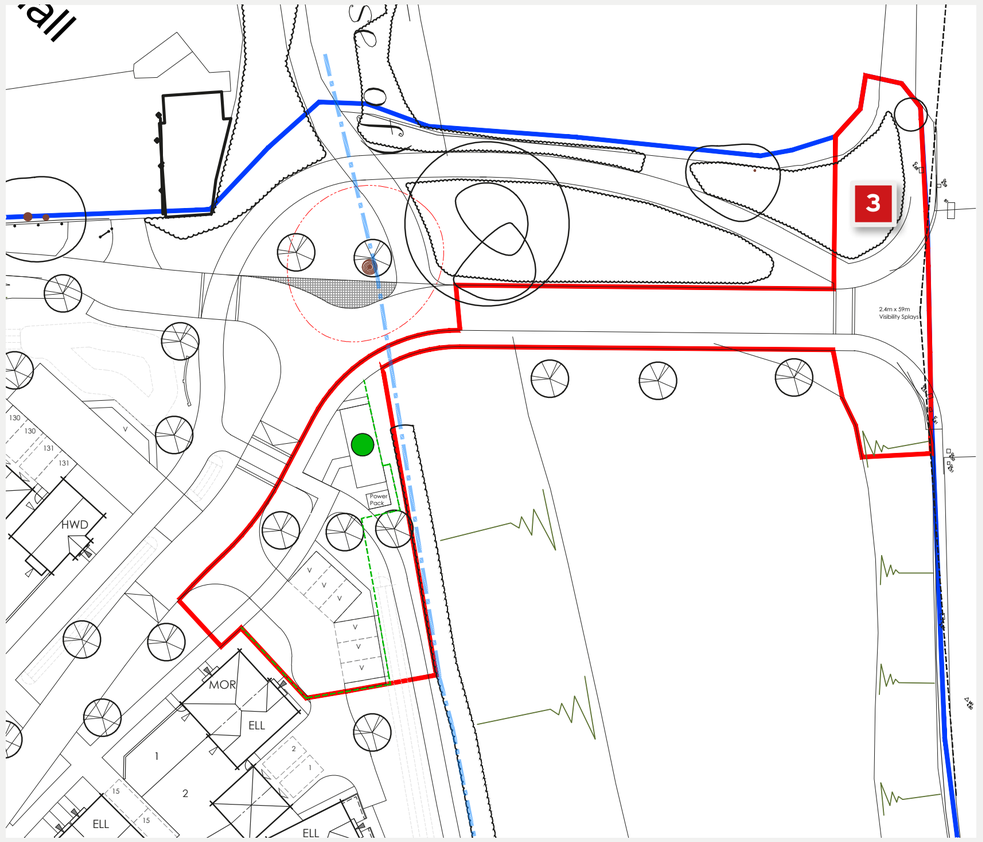
**Item 3 - Quantity 1**

"Premium" Barratt MAIN SIGN TOTEM (DOUBLE SIDED)
Prefabricated folded aluminium panel
DIRECT DIGITAL PRINT
1500mm x 4000mm


ARUN DISTRICT COUNCIL Y/141/21/PL

ecosigns

Designer: SM
Date: 19/11/2021
Job No: Q81095 v9
Site: Ryebank Gate
Client: Barratt Southern Counties

© Eco Signs 2019

SCALE: 1:20th at A2

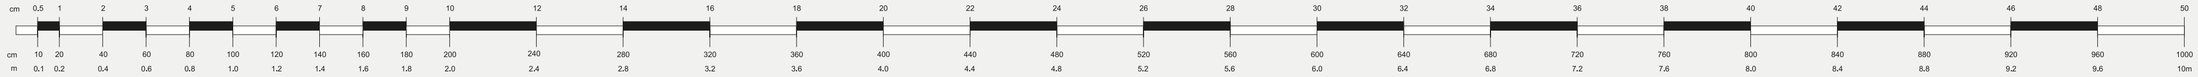




DWH CORE BLUE
C100 M57 Y12 K66

DWH SECONDARY BLUE
C45 M16 Y9 K24

DWH TERTIARY BLUE
C17 M4 Y6 K4

DWH SUPPORT RED
C31 M87 Y66 K25

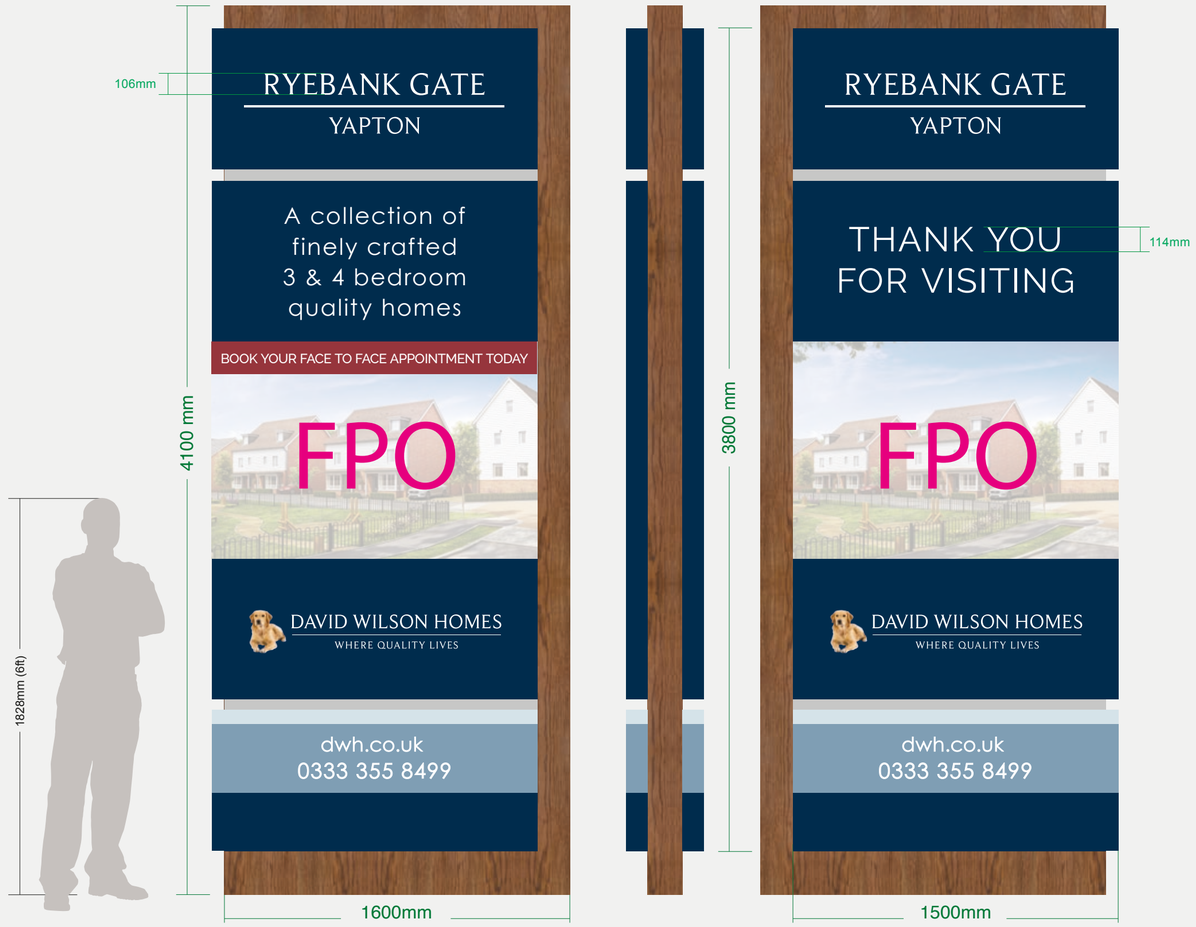

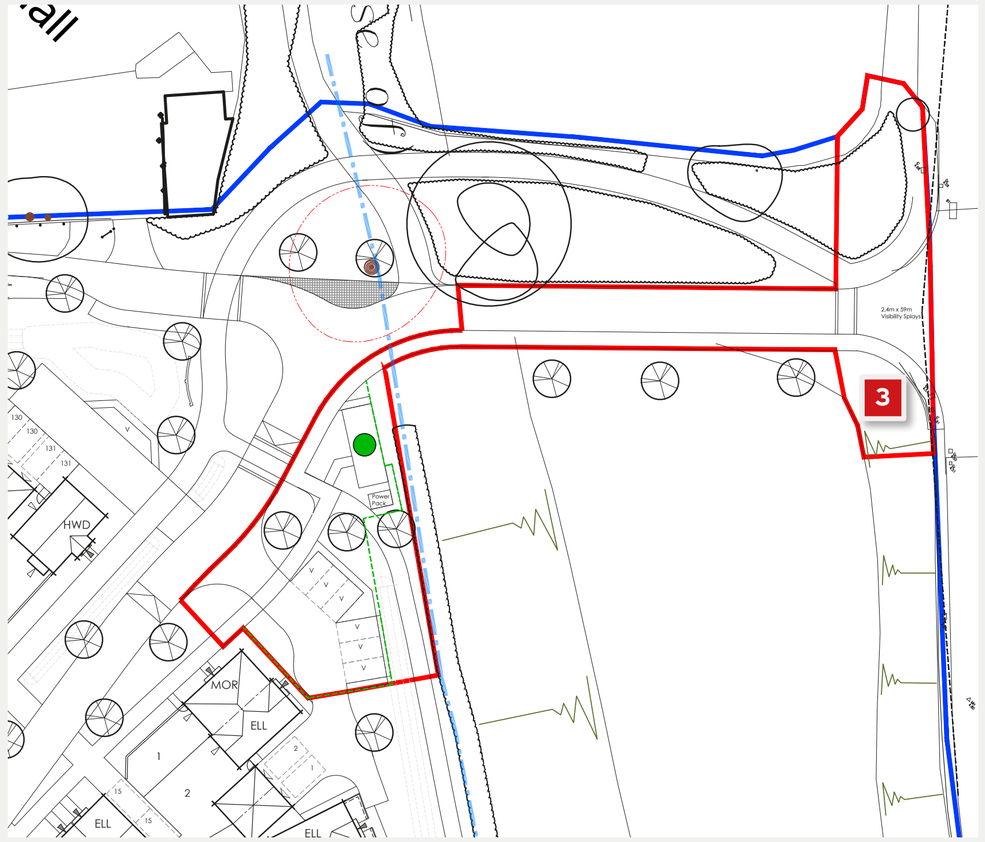
**Item 3 - Quantity 1**

MAIN SIGN TOTEM (DOUBLE SIDED)
Prefabricated folded aluminium panel
DIRECT DIGITAL PRINT
1500mm x 4000mm


ARUN DISTRICT COUNCIL Y/141/21/PL

ecosigns

Designer: SM
Date: 19/11/2021
Job No: 081095 v9
Site: Ryebank Gate
Client: Barratt Southern Counties


© Eco Signs 2019


SCALE: 1:20th at A2

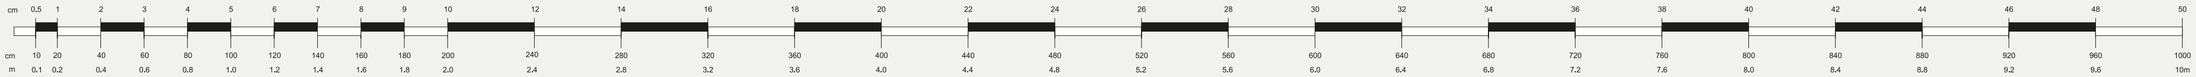


## Item 5 - Quantity 1

Secondary sign medium (double sided)
Prefabricated folded aluminium panel
DIRECT DIGITAL PRINT
Complete with standard 2.5m posts
1000mm x 1285mm

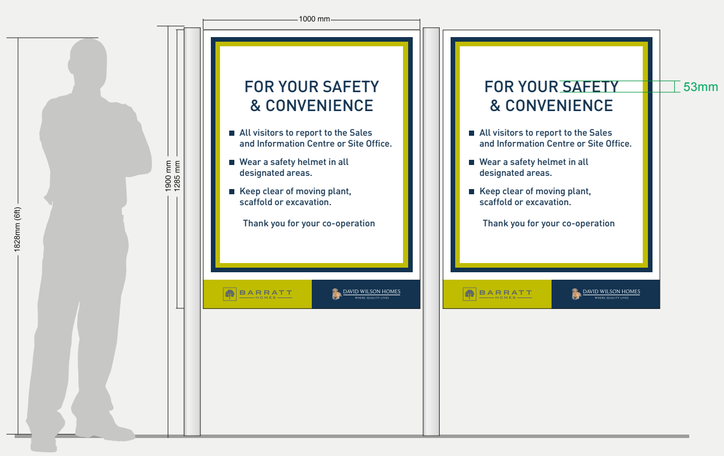

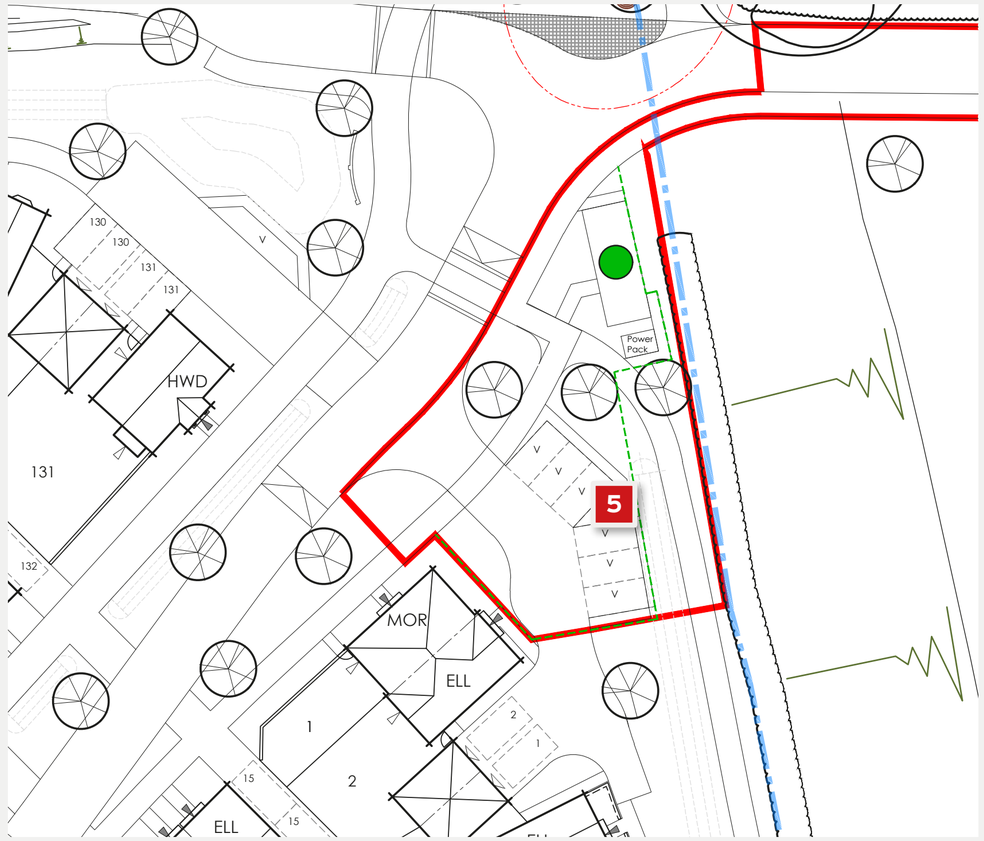
BARRATT GREY
C10 M0 Y0 K72

BARRATT GREEN
C36 M0 Y88 K0

BARRATT RED
C15 M100 Y100 K0

DWH CORE BLUE
C100 M57 Y12 K66


ARUN DISTRICT COUNCIL Y/141/21/PL

ecosigns

Designer: SM
Date: 19/11/2021
Job No: Q81095 v9
Site: Ryebank Gate
Client: Barratt Southern Counties


© Eco Signs 2019

SCALE: 1:20th at A2

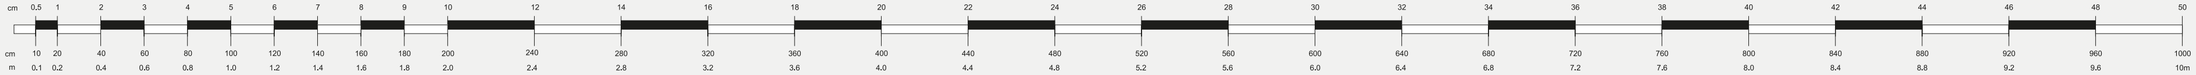



## Item 6 - Quantity 1


Secondary sign standard (double sided)
Prefabricated folded aluminium panel
DIRECT DIGITAL PRINT
Complete with standard 1.8m posts
900mm x 600mm

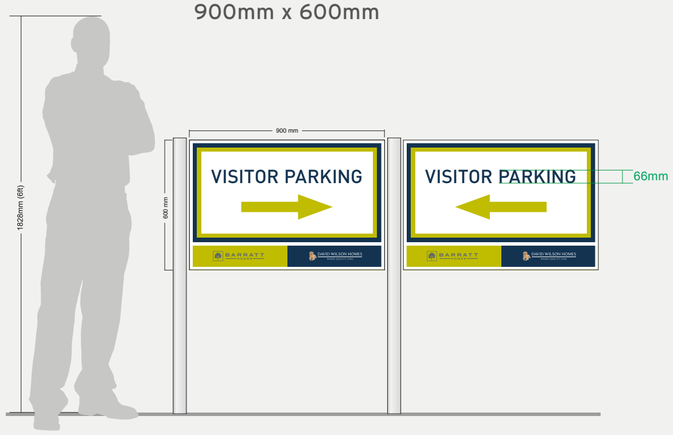


## Item 8 - Quantity 1


Secondary sign standard (double sided)
Prefabricated folded aluminium panel
DIRECT DIGITAL PRINT
Complete with standard 1.8m posts
900mm x 600mm

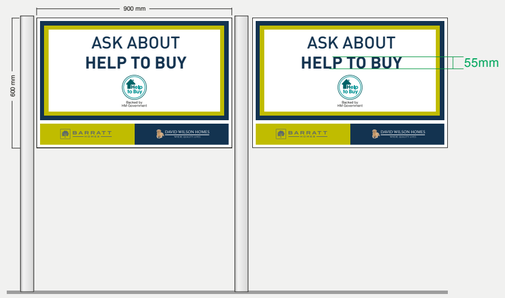

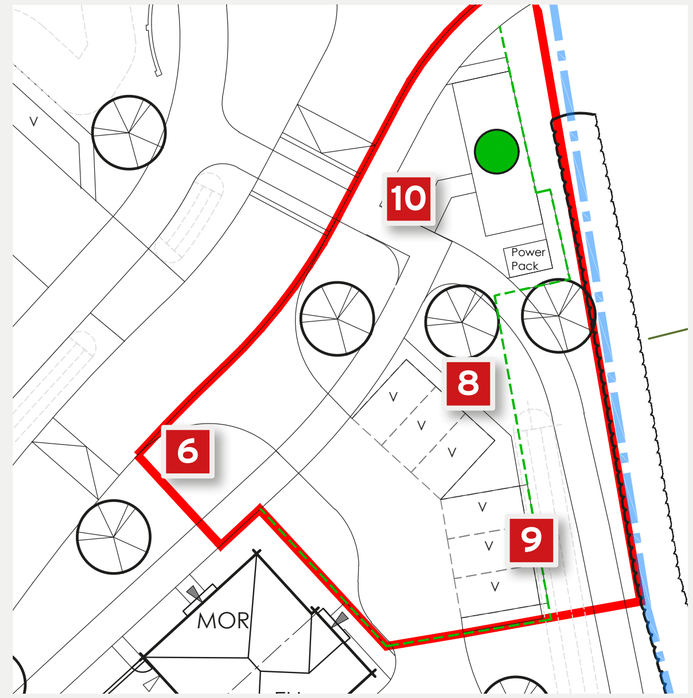
## Item 9 - Quantity 1

Secondary sign standard (open back)
Prefabricated folded aluminium panel
DIRECT DIGITAL PRINT
Complete with standard 1.8m posts
900mm x 600mm

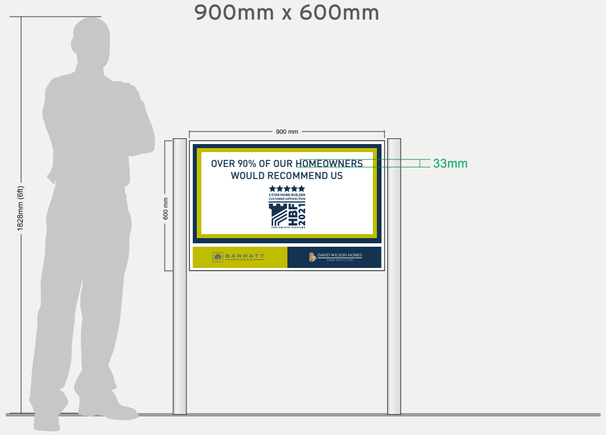


## Item 10 - Quantity 1

Secondary sign standard (double sided)
Prefabricated folded aluminium panel
DIRECT DIGITAL PRINT
Complete with standard 1.8m posts
900mm x 600mm

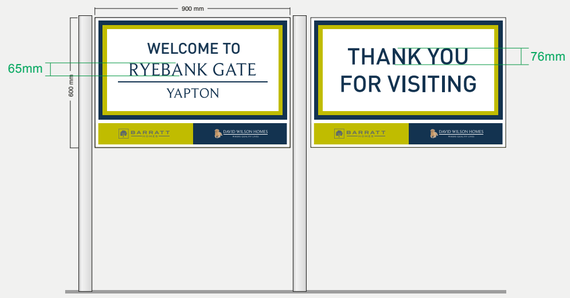






***PHOTO – TYPICAL INSTALLATION ***

BARRATT GREY
C10 M0 Y0 K72

BARRATT GREEN
C36 M0 Y88 K0

DWH CORE BLUE
C100 M57 Y12 K66

ARUN DISTRICT COUNCIL Y/141/21/PL

ecosigns

Designer: SM
Date: 19/11/2021
Job No: Q81095 v9
Site: Ryebank Gate
Client: Barratt Southern Counties

© Eco Signs 2019


***VISUALS ONLY NOT TO SCALE ***





**Item 12 - Quantity 1**
Barratt sales negotiator clock
Double-sided foamex with internal spinning selector
X2 clear sucker fixings
220mm x 210mm




**Item 12 - Quantity 1**
DWH sales negotiator clock
Double-sided foamex with internal spinning selector
X2 clear sucker fixings
220mm x 210mm

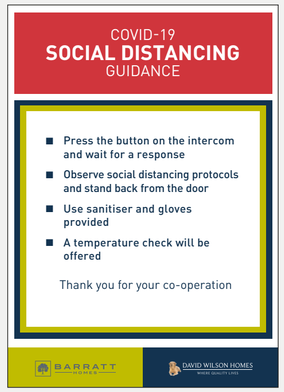


**Item 13 - Quantity 1**
Covid A3 option (A) - Window Poster (Oct 2020)
Digital printed full colour A3 vinyl cut/ adhesive poster
Covid A3 poster - Sales Centre instructions which is option B from the latest October COVID update.

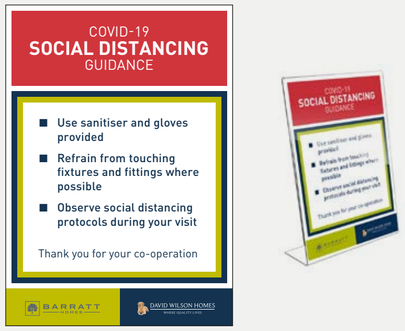


**Item 14 - Quantity 2**
Covid - A4 acrylic poster/leaflet holder
Covid A4 folded acrylic holders
For inside, Sales Centre & Show homes

**Item 15 - Quantity 2**
Covid - A4 posters for acrylic holders




**Item 16 - Quantity 1**
Covid - Large A2 Poster A frame stand (external)
Covid A2 aluminium poster frame with plastic covers to protect the posters. These are usually displayed outside the Sales Centre/Show homes.

**Item 17 - Quantity 2**
Covid - Large A2 Posters
Covid A2 posters bespoke cut to size




**Item 18 - Quantity 4**
Covid - Screen logos
Covid - Vinyl Barratt logos for the inetrnal acrylic screens




**Item 19 - Quantity 4**
Covid - Screen logos
Covid - Vinyl DWH logos for the inetrnal acrylic screens



BARRATT GREY
C10 M0 Y0 K72

BARRATT GREEN
C36 M0 Y88 K0

DWH CORE BLUE
C100 M57 Y12 K66

BARRATT RED
C15 M100 Y100 K0

ARUN DISTRICT COUNCIL Y/141/21/PL

ecosigns

Designer: SM
Date: 19/11/2021
Job No: 081095 v9
Site: Ryebank Gate
Client: Barratt Southern Counties

© Eco Signs 2019