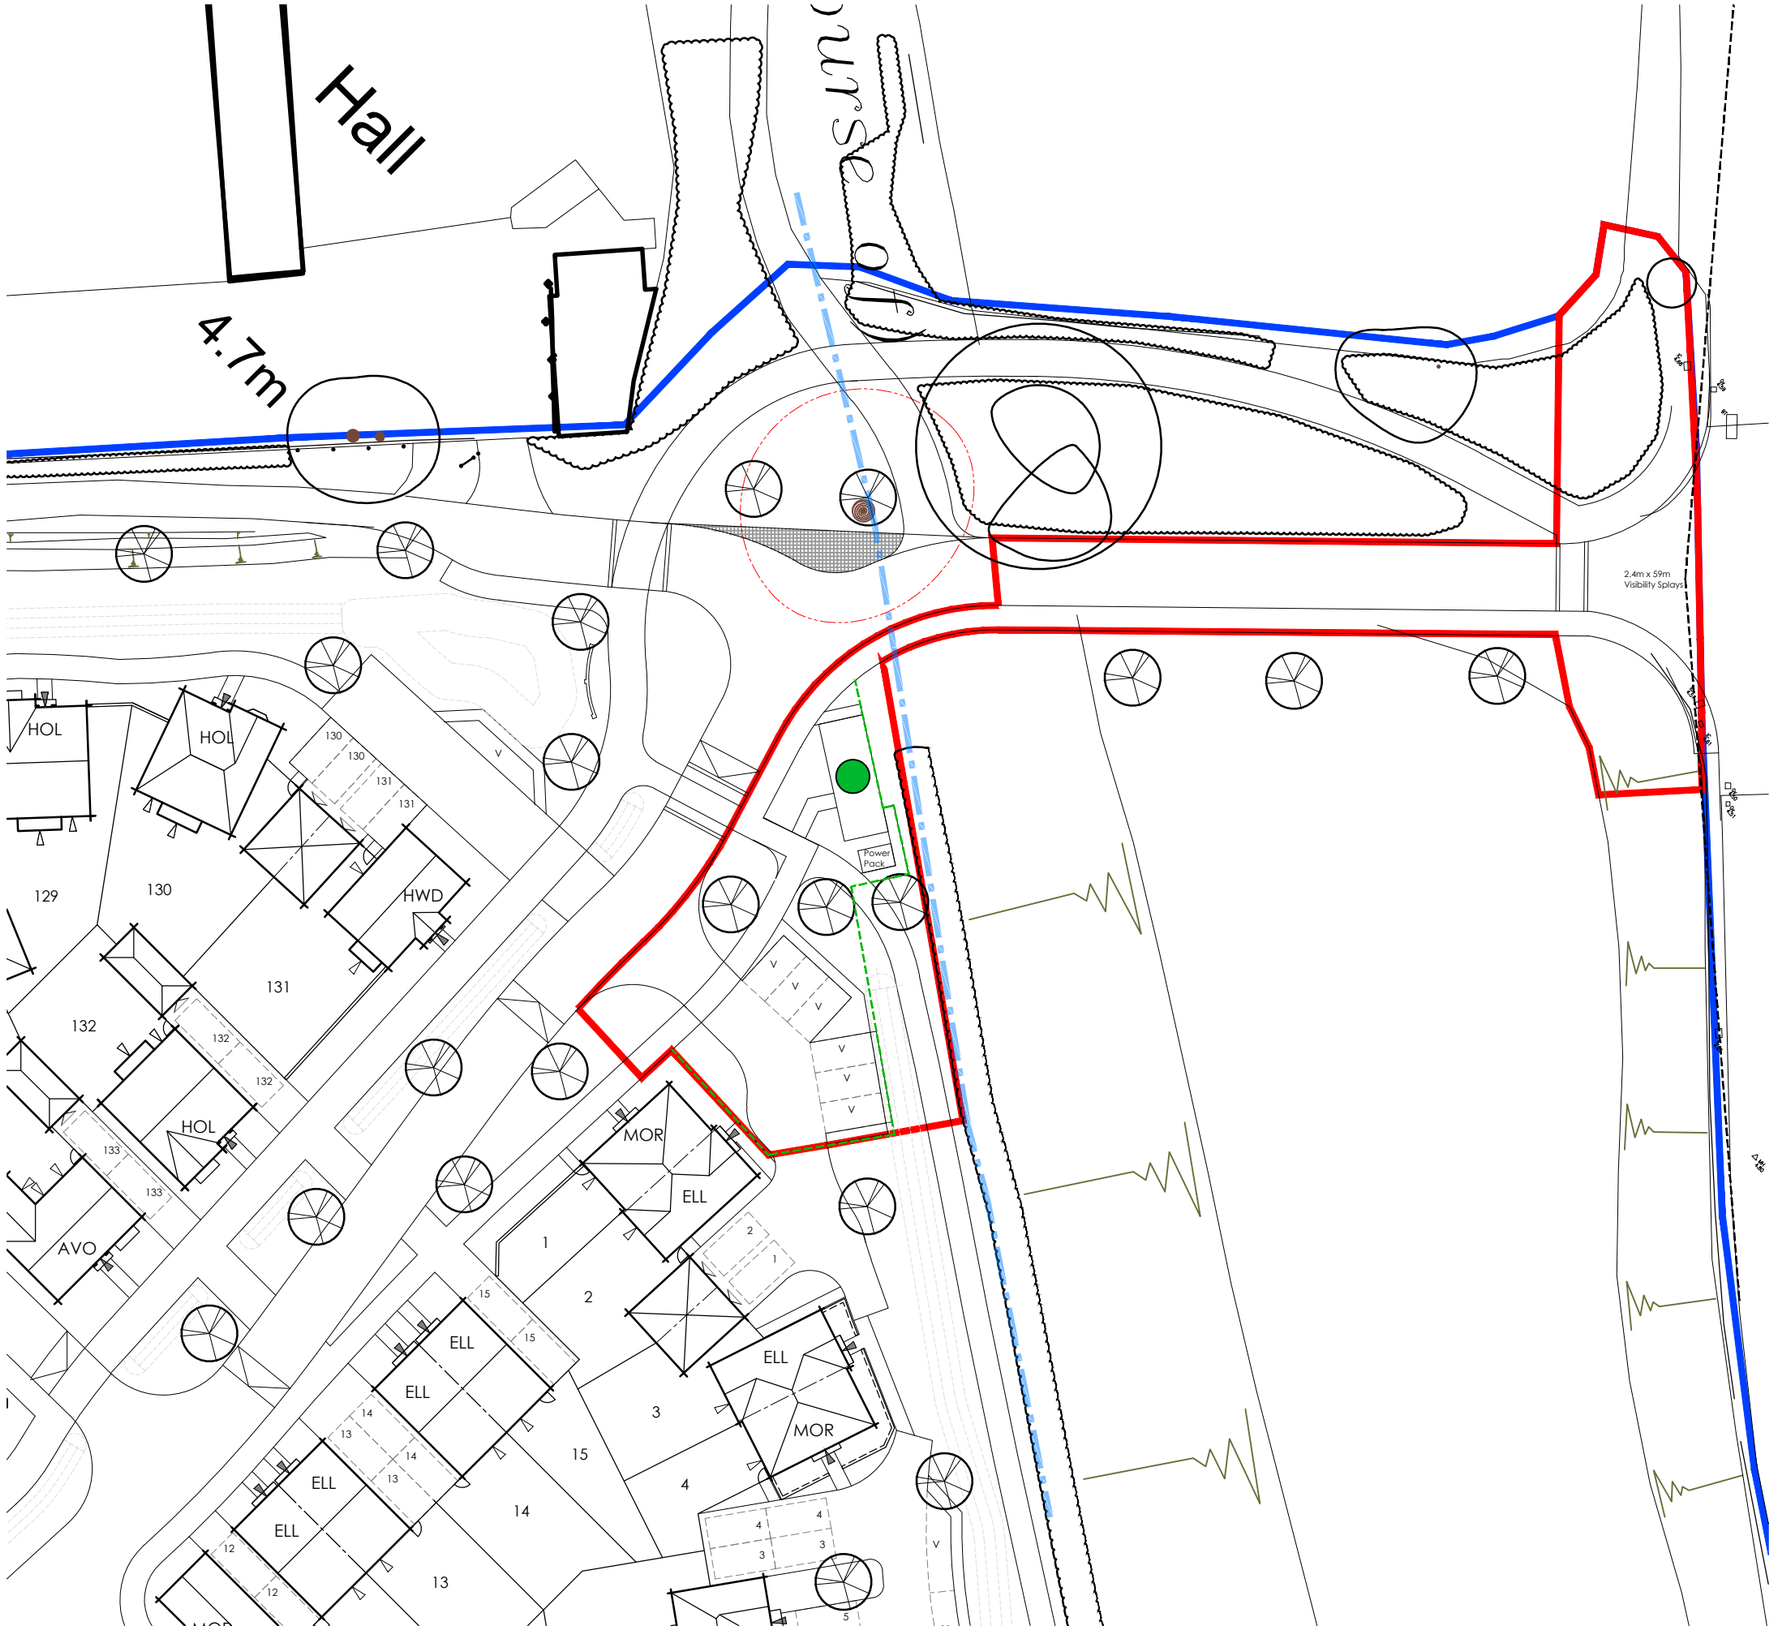


© This drawing and the works depicted contains information that is the copyright of Carlton Design Partnership Ltd. This drawing may also contain copyrighted information of third parties. This drawing or part thereof may not be reproduced, re-used or altered except with the written permission of the originators. No liability will be accepted for amendments made by third parties. Scaled measurements must not be taken from this drawing, other than for planning purposes. Any discrepancy or disparity must be notified to the originator in writing. This drawing may contain Ordnance Survey Data that is subject to Crown Copyright. All Rights reserved.

Rev	Date	Drawn	Checked
D	20/07/21	MJW	
LAND OWNDERSHIP BOUNDARY ADDED			
E	20/07/21	CDC	
LATEST LAYOUT ILLUSTRATED			
F	02/11/21	MJW	
VISIBILITY SPLAYS SHOWN. POWER PACK REPOSITIONED AND PATHS SHOWN ADJACENT SALES CABIN.			
G	03/11/21	MJW	
SALES CABIN, POWER PACK AND ASSOCIATED PATHS REPOSITIONED.			
H	11/11/21	MJW	
PUBLIC FOOTPATH SHOWN. FENCE ADDED. LEGEND UPDATED. RED LINE AMENDED.			

Legend

- Barratt & David Wilson Temporary Sales Office
- 1.8m Closed Board Fence
- Footpath FP200_1

Project:
LAND AT DROVE LANE
YAPTON

Drawing Title:
SALES AREAS 01

BARRATT HOMES

carlton design partnership
Selwyn House, 32a Castle Way, Southampton, SO14 2AW
023 8011 8866 www.carltondesignpartnership.com

1:500 @A3 | 0 5 10 15 20 25m

Drg No: PLN-1-1116 Rev: H

I:\CURRENT PROJECTS\BARRATT SOUTHERN COUNTIES\DROVE LANE, YAPTON\SITE LAYOUT\SITE LAYOUT 225

ARUN DISTRICT COUNCIL Y/141/21/PL