


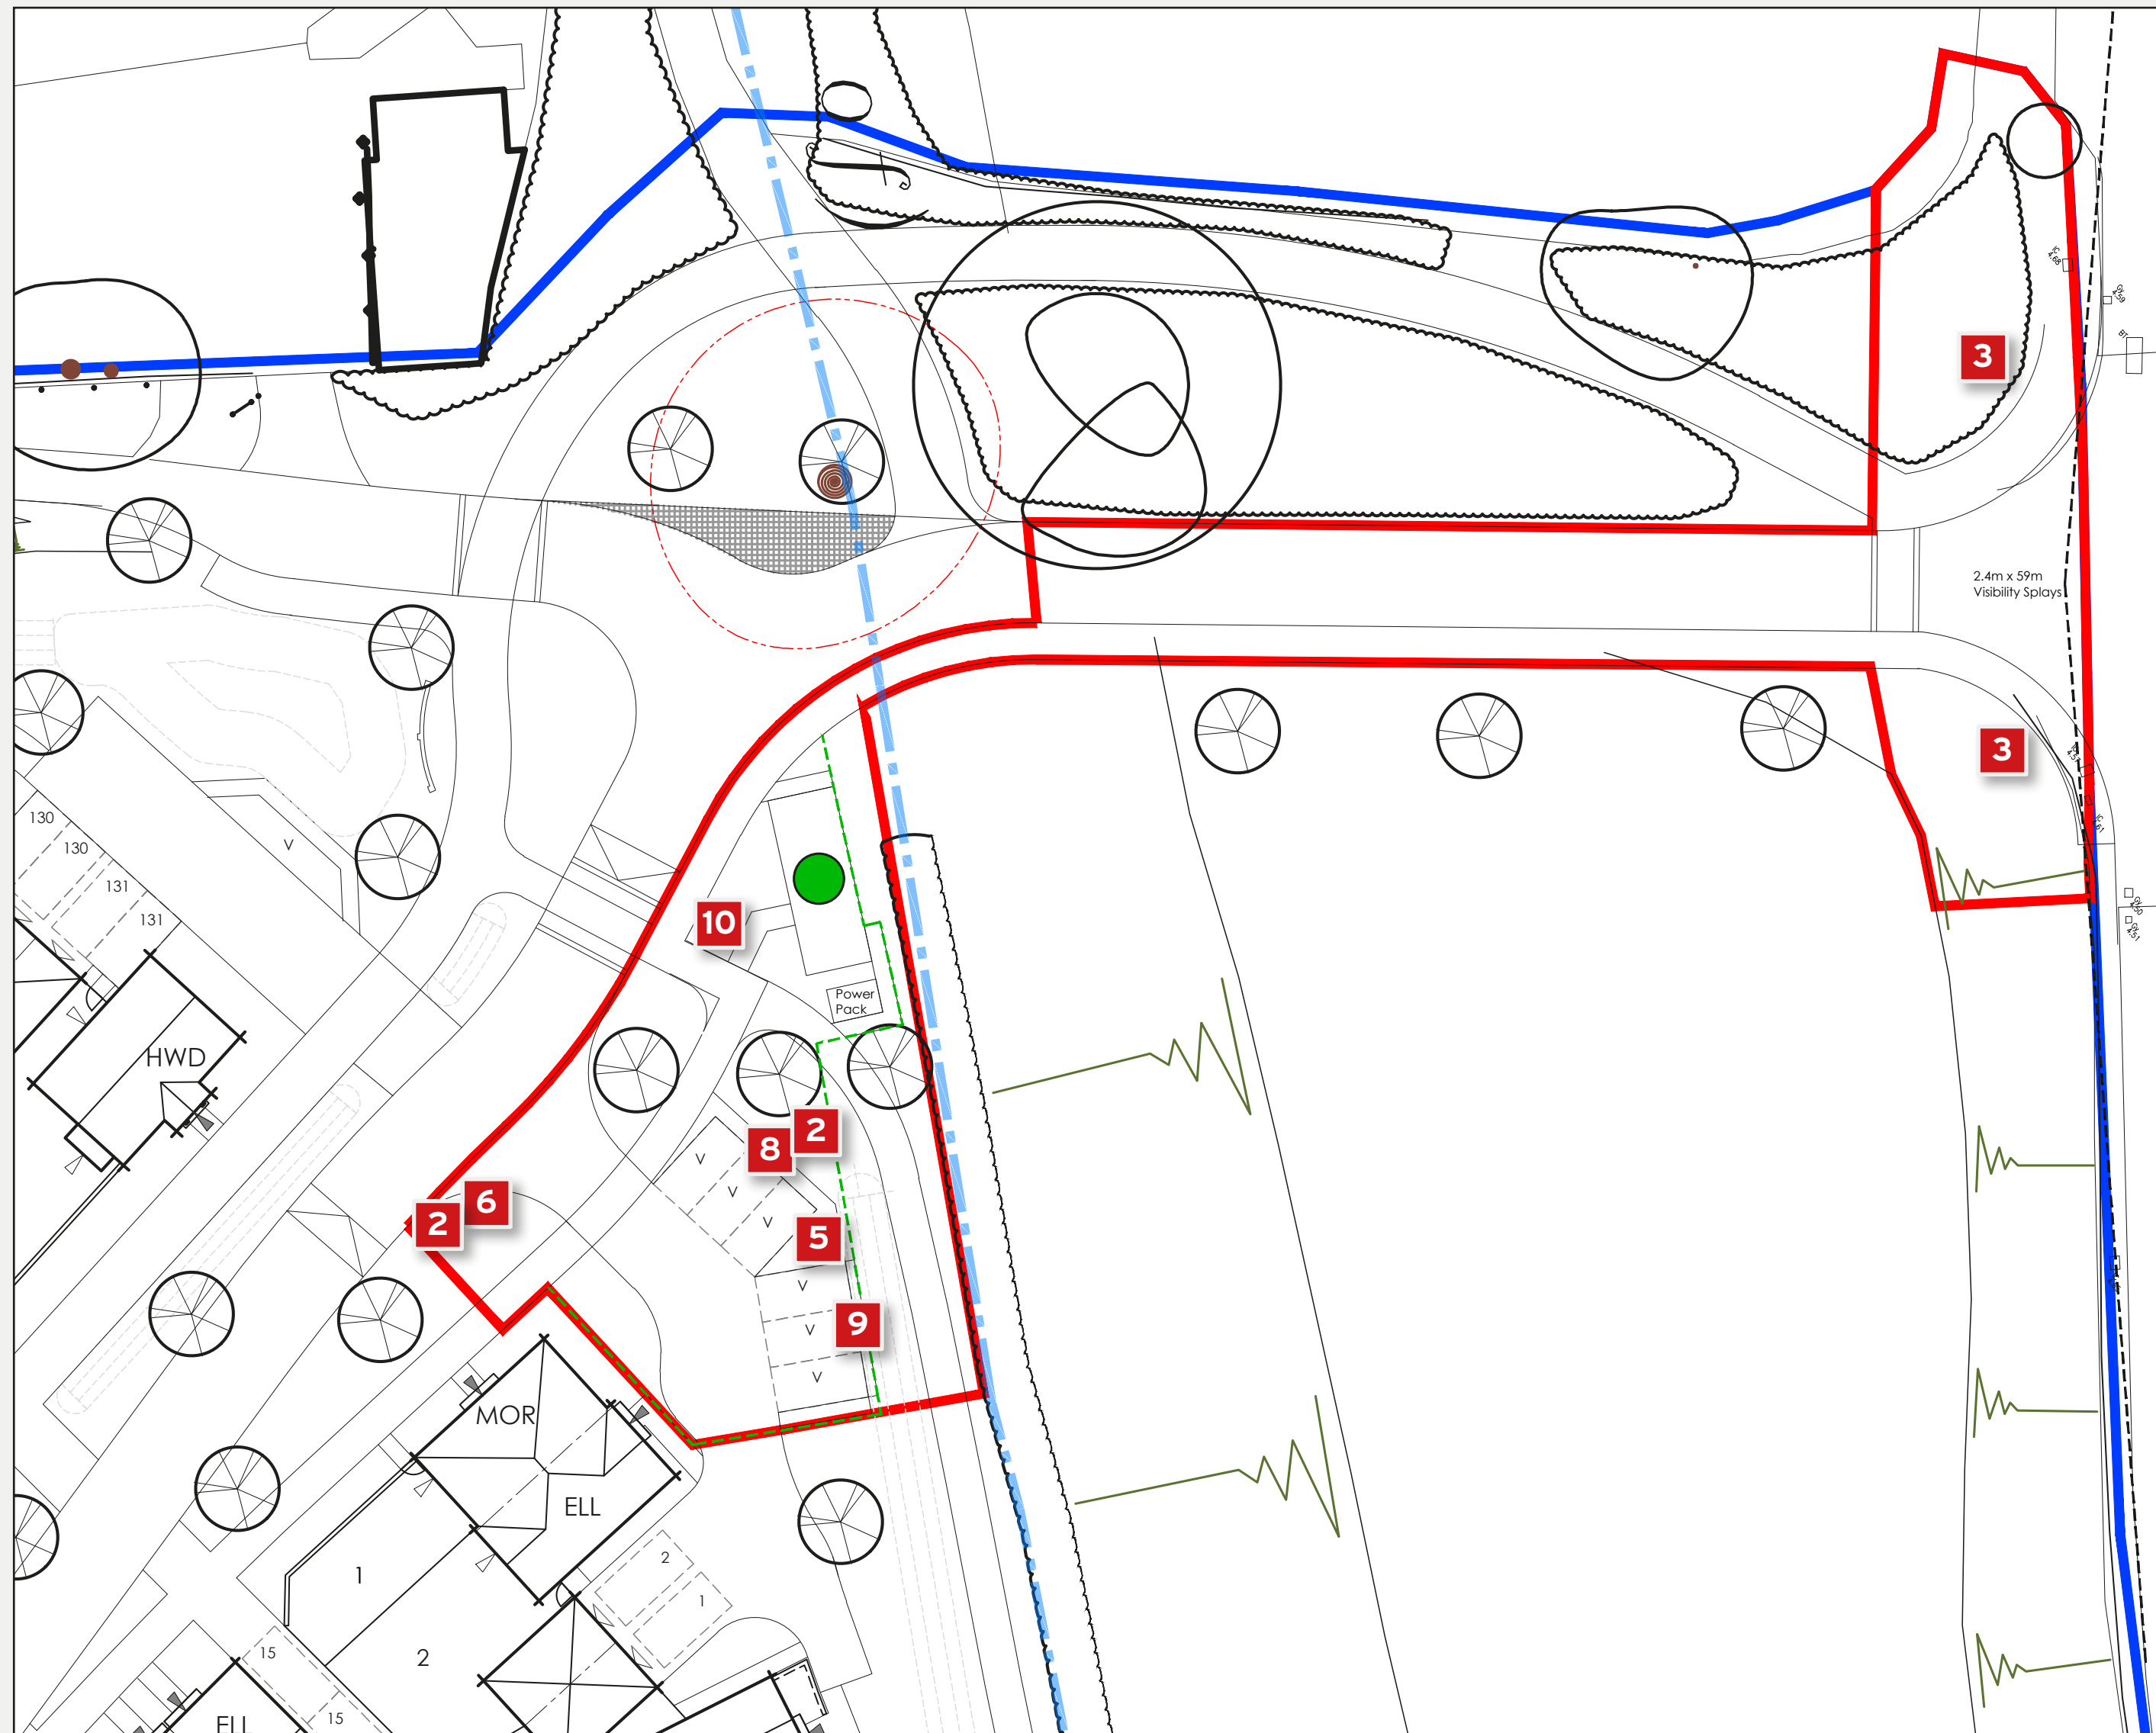

Client: Barratt Southern Counties
Site: Ryebank Gate
Job No: Q81095 v9
Date: 19/11/2021
Designer: SM

Please note: The layout shown is for design purposes only and may not reflect final manufacture colours, all Pantone® references will be matched as closely as possible. By approving this form you agree that you accept this artwork as correct and final. It also signifies that you are happy for us to proceed with the manufacturing of the goods as per this artwork. We reserve the right to charge an additional cost for any alterations to artwork or finished items requested after we receive approval to proceed. Charges may be applied for multiple proofs.

Copyright: The included designs and illustrations are intended solely for, and should only be used by, those to whom this design specification is addressed. The contents are strictly private and confidential. Any form of reproduction, dissemination, copying, disclosure, modification or distribution is strictly prohibited without the prior written consent of Eco Signs Ltd (Company Number: 07434195) whose registered address is Eco Signs Ltd, Unit 11 Euroway Industrial Estate, Swindon, Wiltshire SN5 8YW t:01793 230230 e:hello@ecosigns.co.uk w: ecosigns.co.uk

Visual only, approximate scale, final position to be confirmed before installation.




- | | | |
|--------------------------------|----------------------------------|-----------------------------------|
| 2 Static Banner Flag | 6 Secondary Sign Standard | 10 Secondary Sign Standard |
| 3 Main Sign Totem | 8 Secondary Sign Standard | |
| 5 Secondary Sign Medium | 9 Secondary Sign Standard | |

Client: Barratt Southern Counties
Site: Ryebank Gate
Job No: Q80195 v9
Date: 19/11/2021
Designer: SM

Please note: The layout shown is for design purposes only and may not reflect final manufacture colours, all Pantone® references will be matched as closely as possible. By approving this form you agree that you accept this artwork as correct and final. It also signifies that you are happy for us to proceed with the manufacturing of the goods as per this artwork.
We reserve the right to charge an additional cost for any alterations to artwork or finished items requested after we receive approval to proceed. Charges may be applied for multiple proofs.
Copyright: The included designs and illustrations are intended solely for, and should only be used by, those to whom this design specification is addressed. The contents are strictly private and confidential.
Any form of reproduction, dissemination, copying, disclosure, modification or distribution is strictly prohibited without the prior written consent of Eco Signs Ltd (Company Number: 07434195) whose registered address is Eco Signs Ltd, Unit 11 Euroway Industrial Estate, Swindon, Wiltshire SN5 8YW t:01793 230230 e:hello@ecosigns.co.uk w: ecosigns.co.uk

Visual only approximate scale, final position to be confirmed before installation.

- BARRATT GREY
C10 M0 Y0 K72
- DWH CORE BLUE
C100 M57 Y12 K66
- DWH SECONDARY BLUE
C45 M16 Y9 K24
- DWH TERTIARY BLUE
C17 M4 Y6 K4

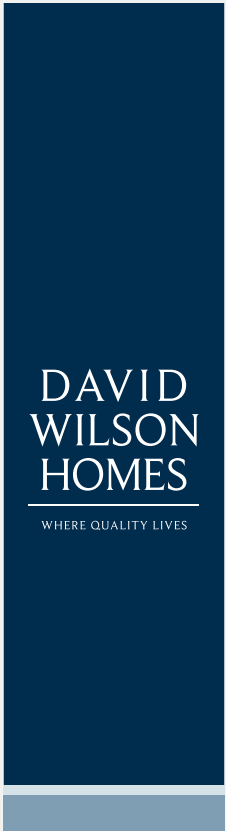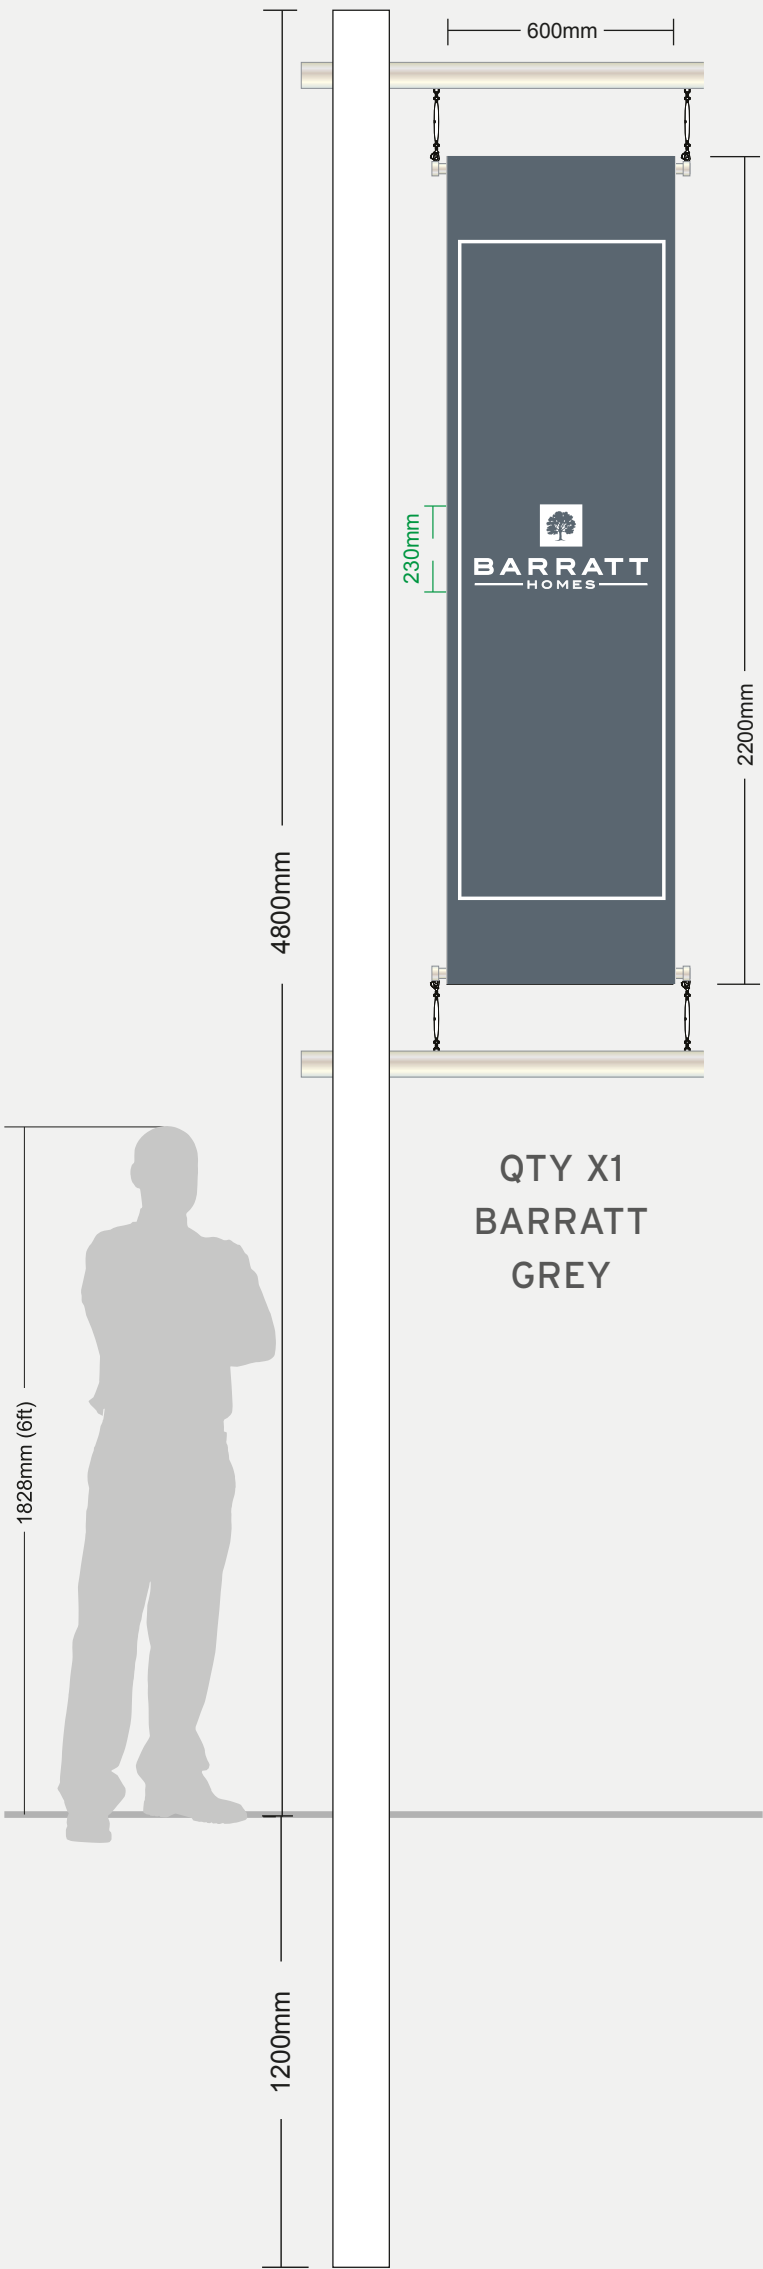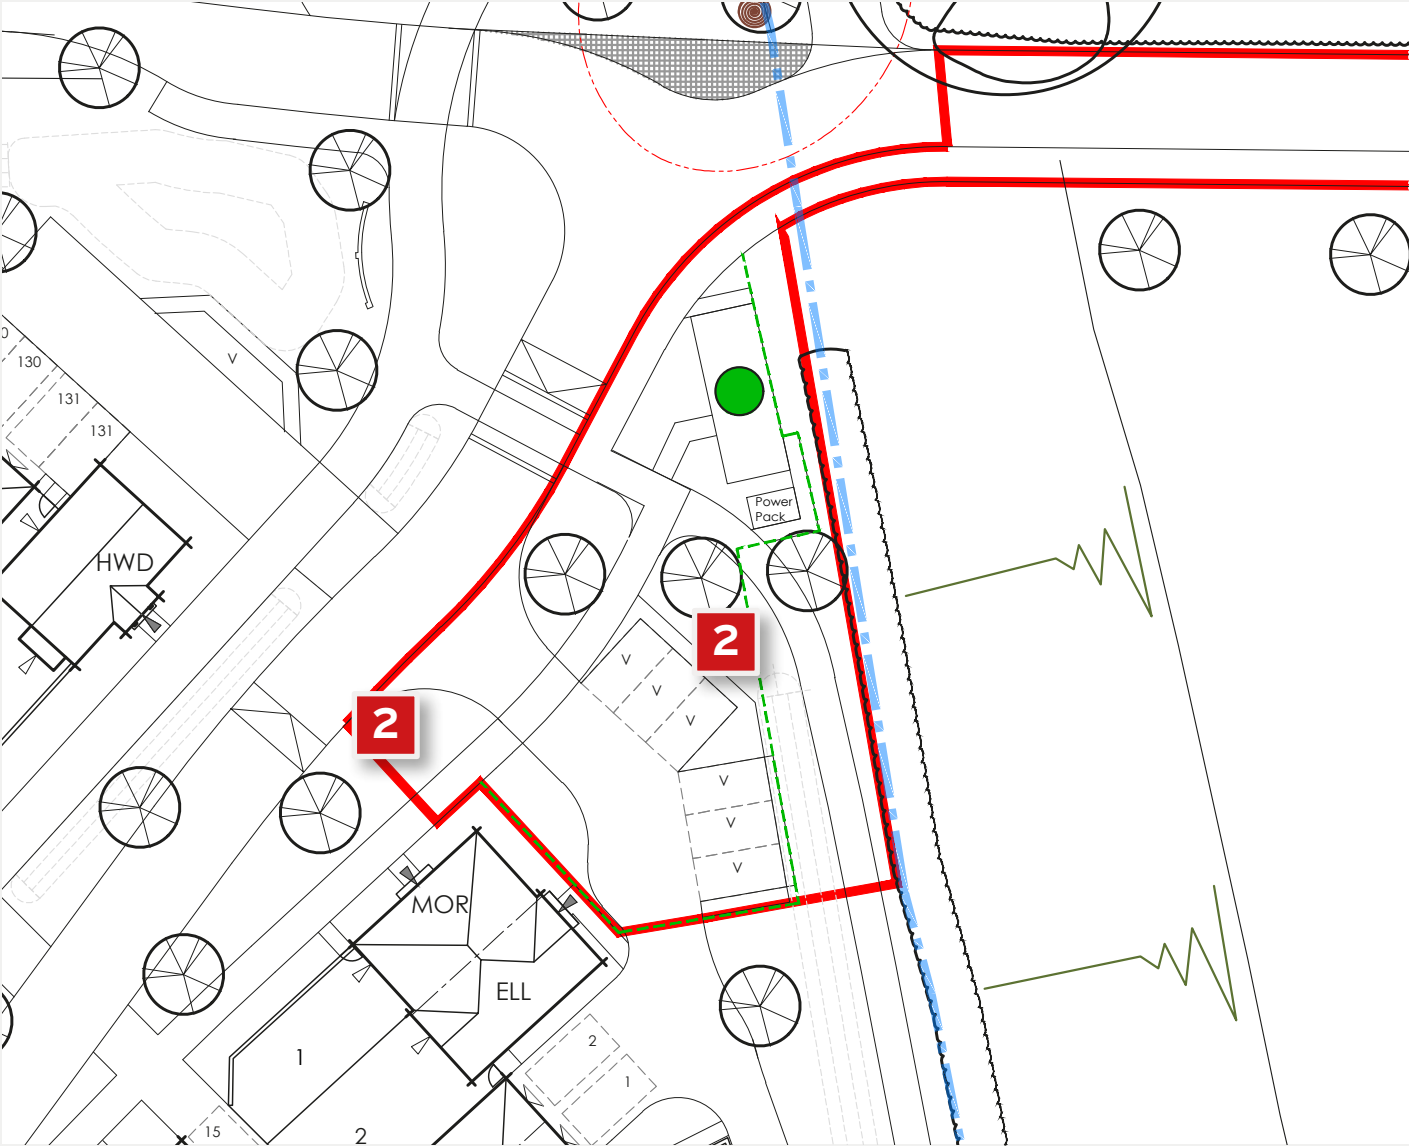

QTY X1
BARRATT
GREY

QTY X1
DWH

Barratt Static Banner Flag Sign
White Square Aluminium Post
6000mm x 150mm x 150mm


Item 2 - Quantity 2
STATIC BANNER FLAG POLE COMPLETE WITH DOUBLE SIDED FLAG


Banner Flag - one to be the standard Barratt grey flag and one to be the standard DWH flag.
To be fitted as per the plan.

To be positioned behind the visitor car park area

Double Sided - Fixed arms with tensioners for Premium developments

600mm x 2200mm

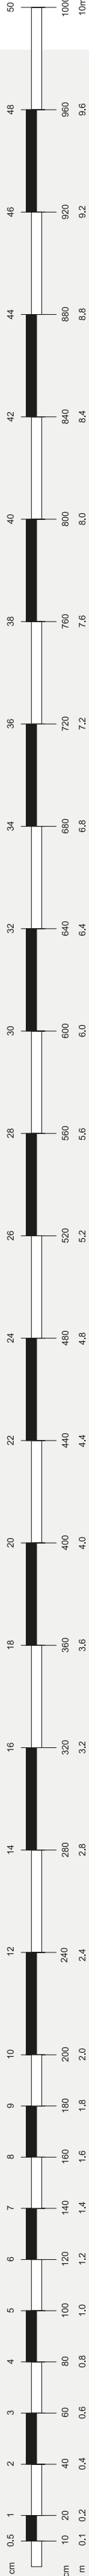

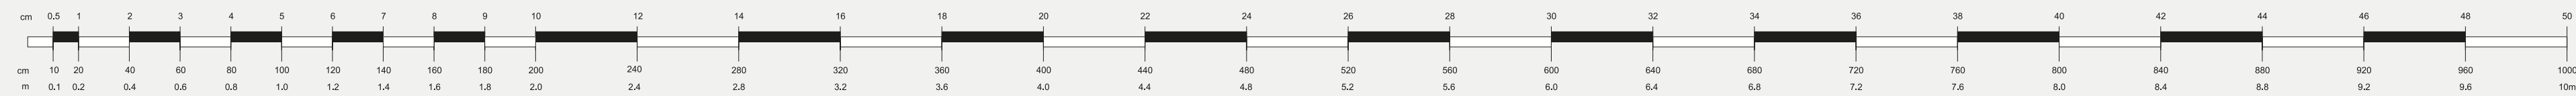


SCALE: 1:20th at A2

BARRATT GREY
C10 M0 Y0 K72

BARRATT GREEN
C36 M0 Y88 K0

BARRATT RED
C15 M100 Y100 K0

ecosigns

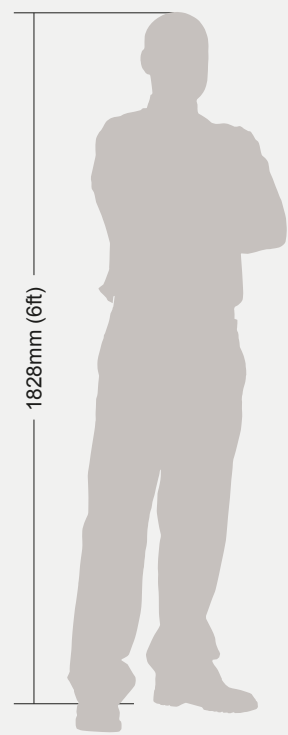

1828mm (6ft)




1500mm



1500mm

140mm

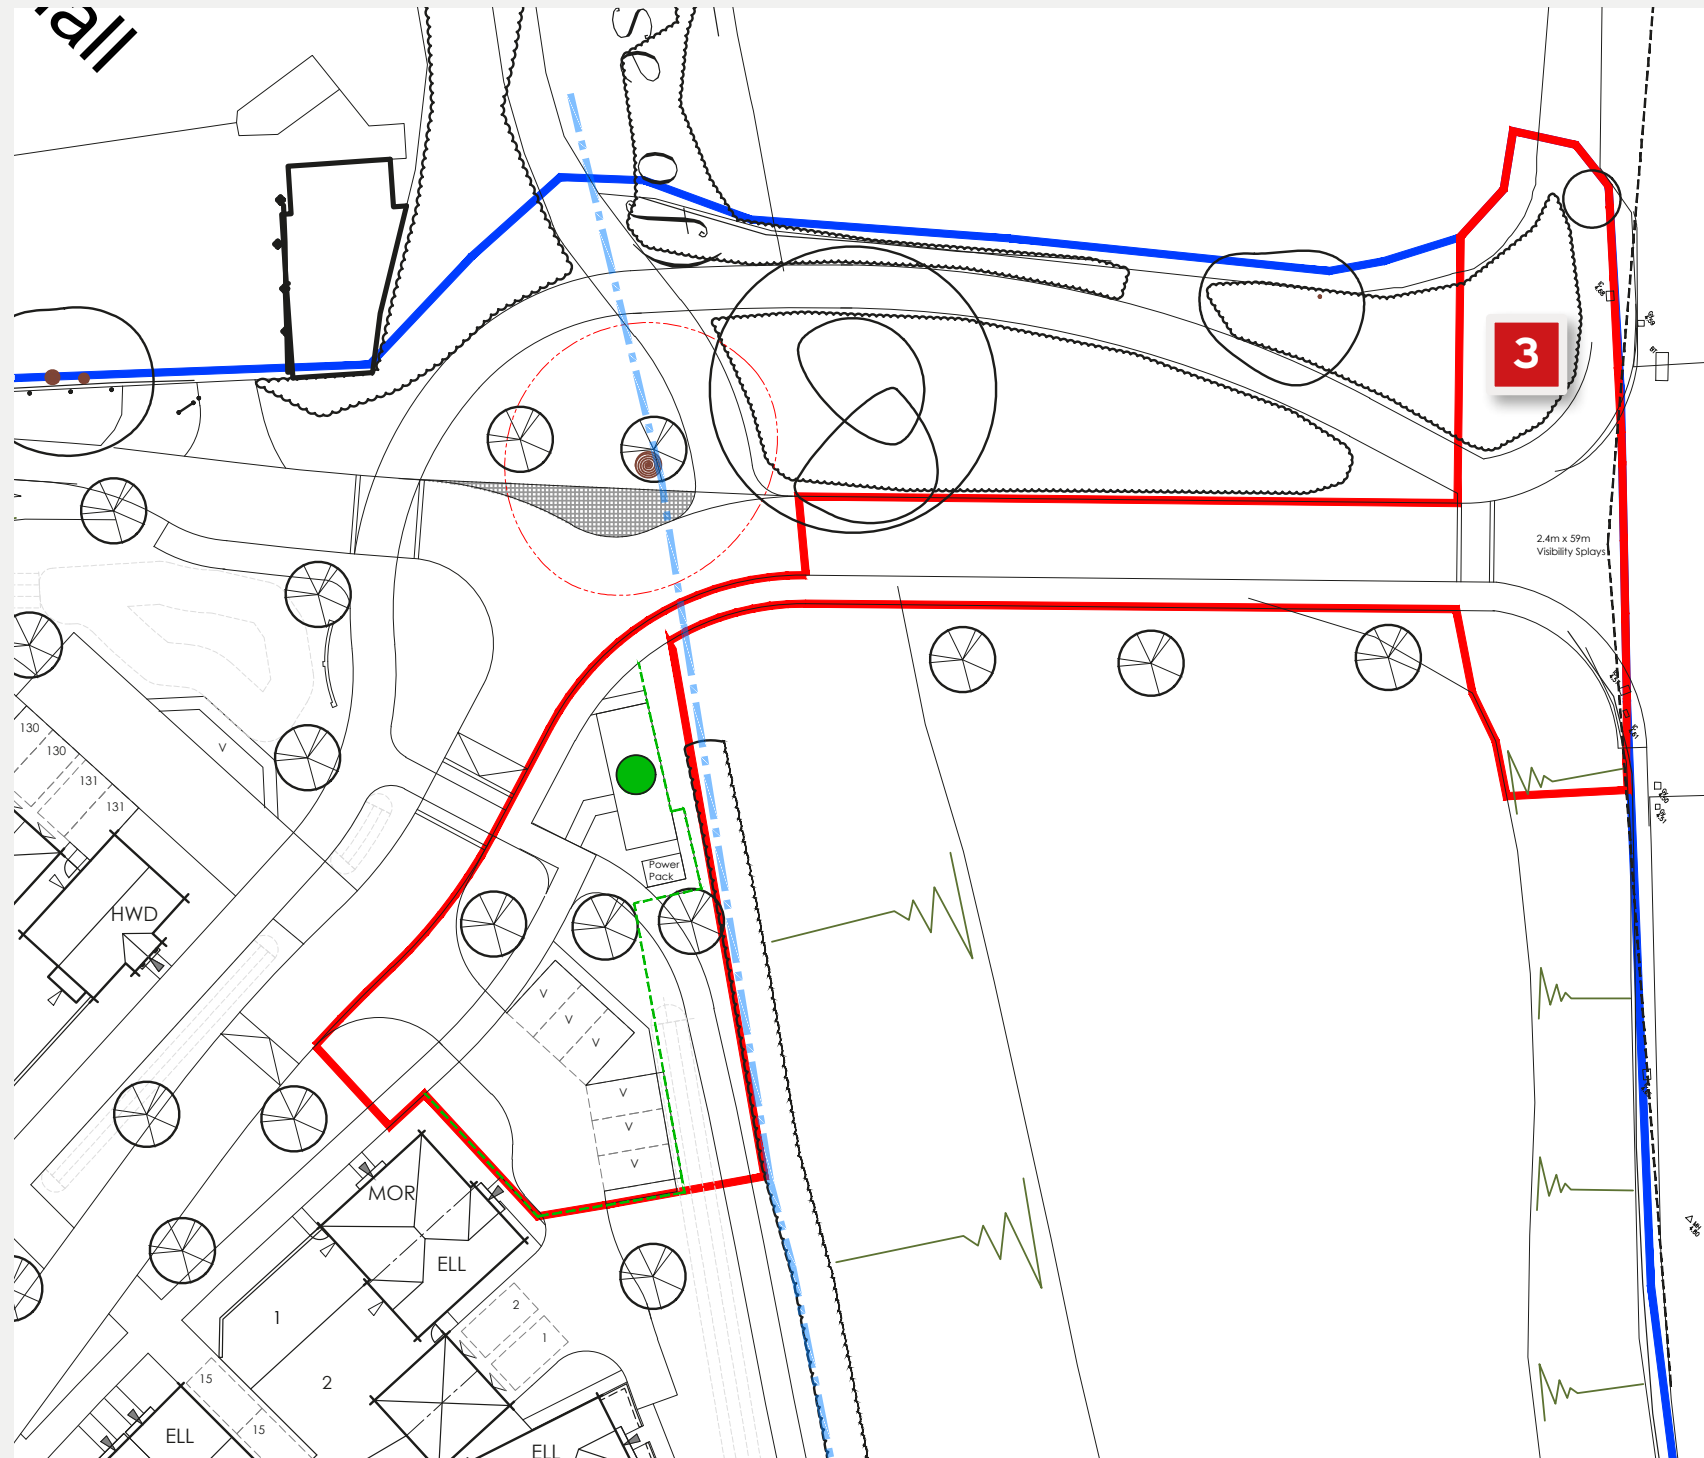


Item 3 - Quantity 1

"Premium" Barratt MAIN SIGN TOTEM (DOUBLE SIDED)
Prefabricated folded aluminium panel
DIRECT DIGITAL PRINT
1500mm x 4000mm

Job No: 081095 v9
Date: 19/11/2021
Designer: SM

Site: Ryebank Gate

Client: Barratt Southern Counties

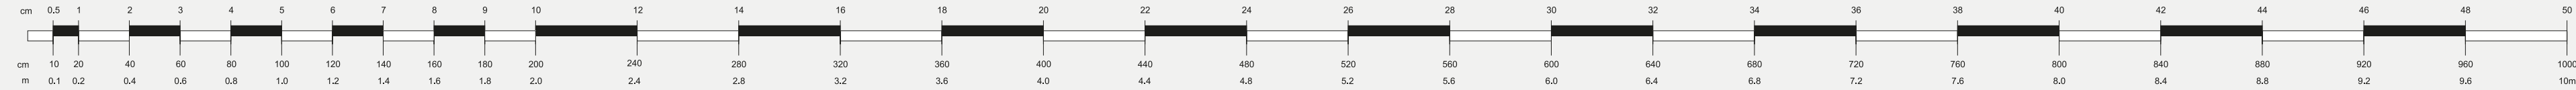


DWH CORE BLUE
C100 M57 Y12 K66


DWH SECONDARY BLUE
C45 M16 Y9 K24


DWH TERTIARY BLUE
C17 M4 Y6 K4

DWH SUPPORT RED
C31 M87 Y66 K25


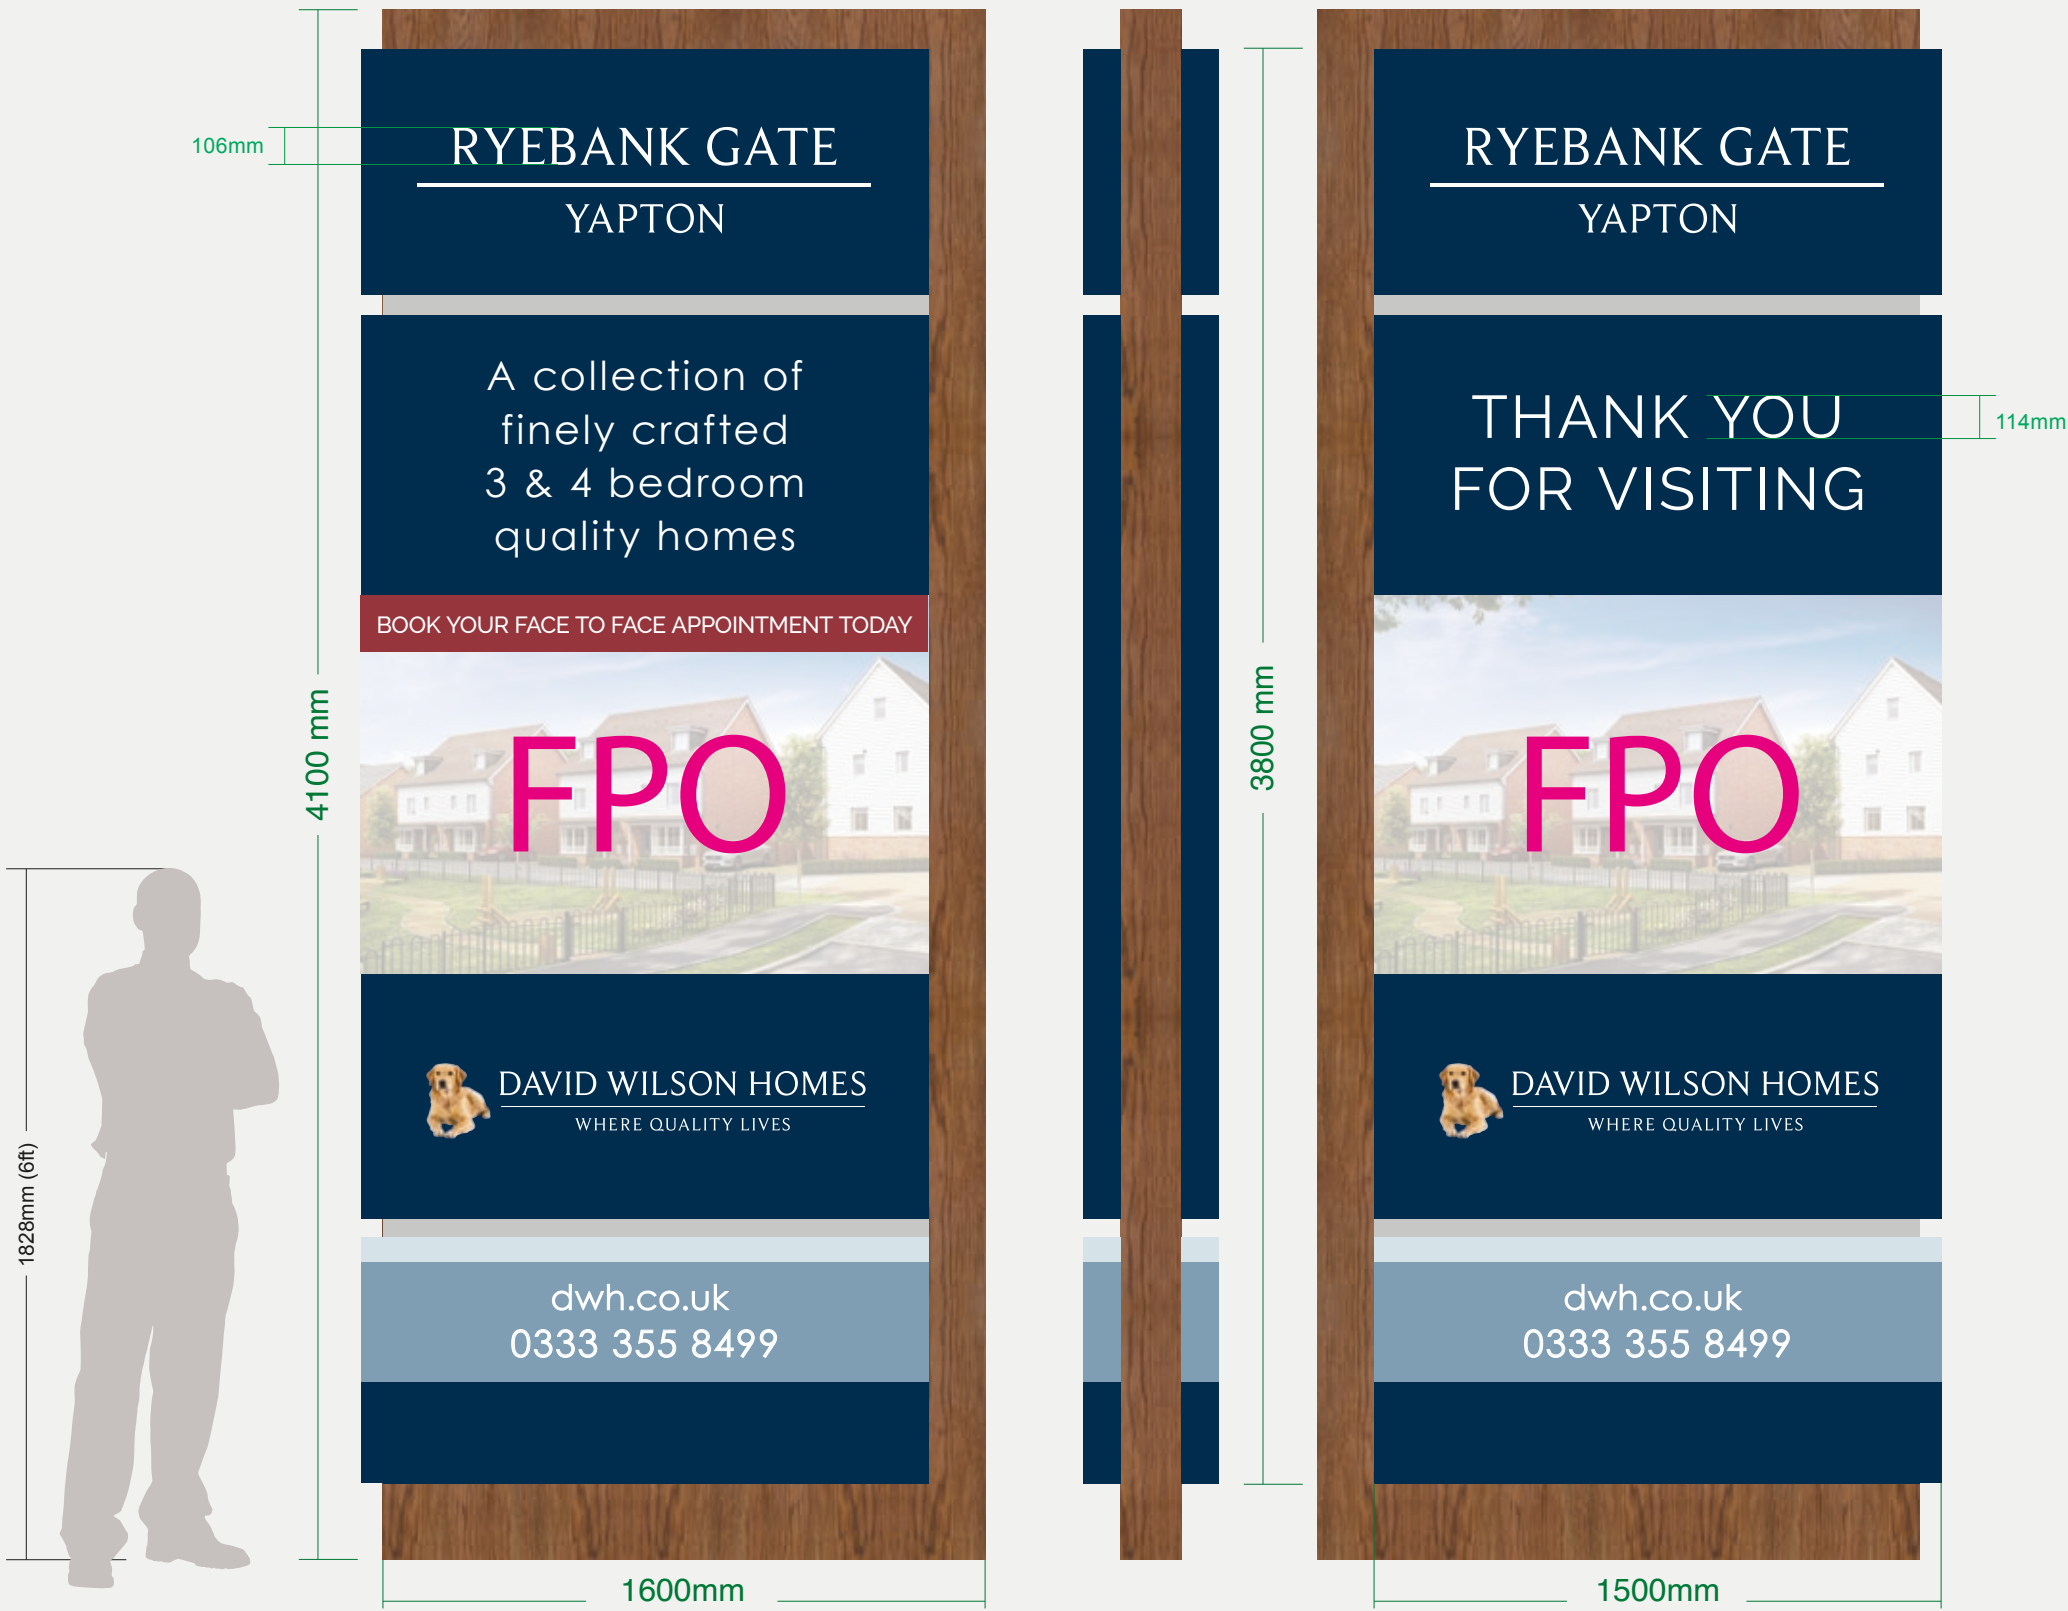



Item 3 - Quantity 1
MAIN SIGN TOTEM (DOUBLE SIDED)
Prefabricated folded aluminium panel
DIRECT DIGITAL PRINT
1500mm x 4000mm

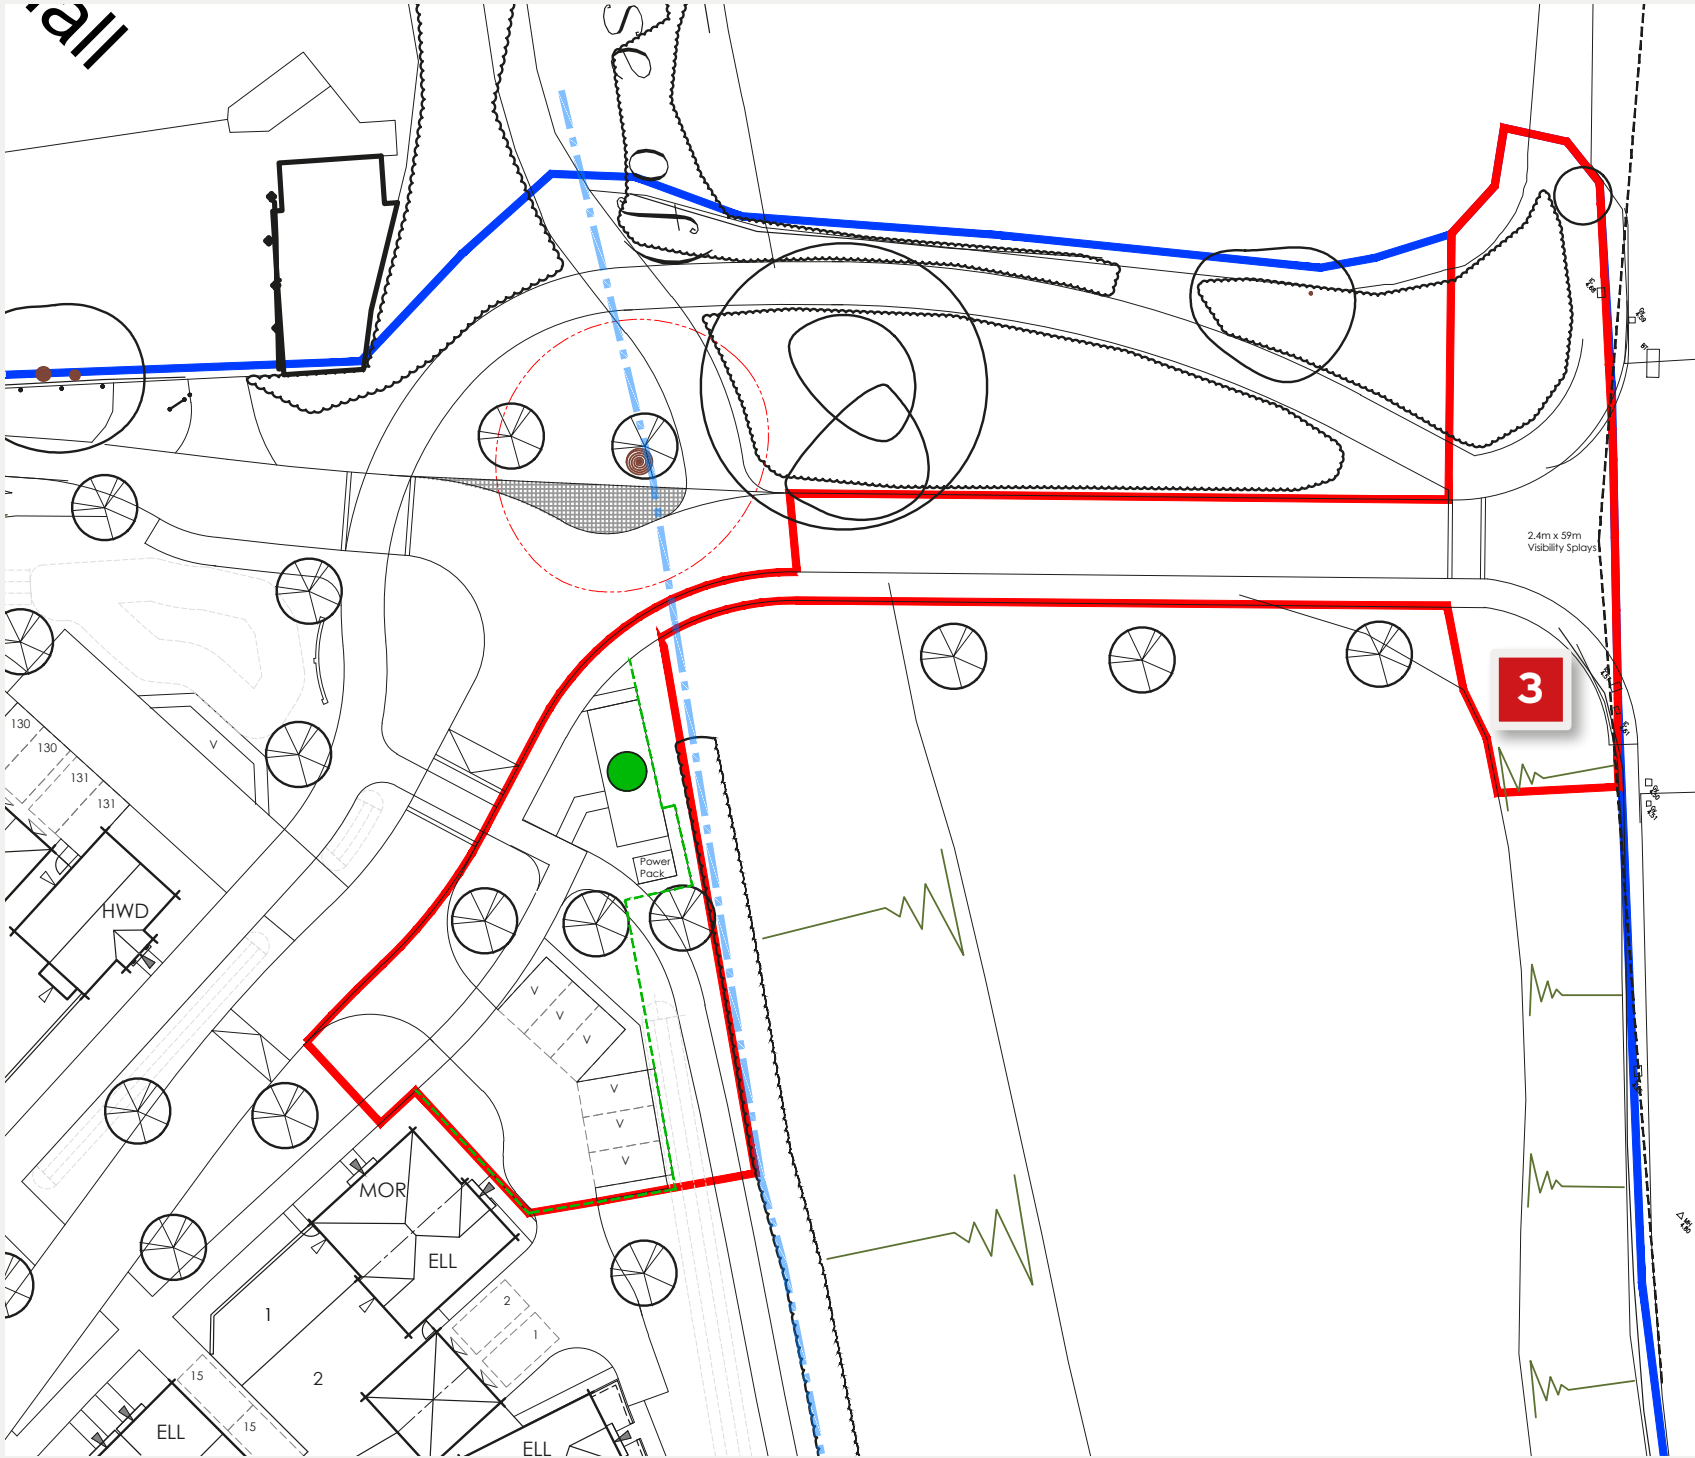

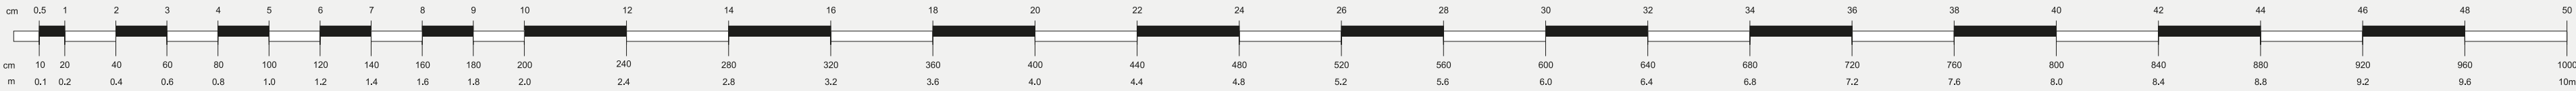


Item 5 - Quantity 1
Secondary sign medium (double sided)
Prefabricated folded aluminium panel
DIRECT DIGITAL PRINT
Complete with standard 2.5m posts
1000mm x 1285mm

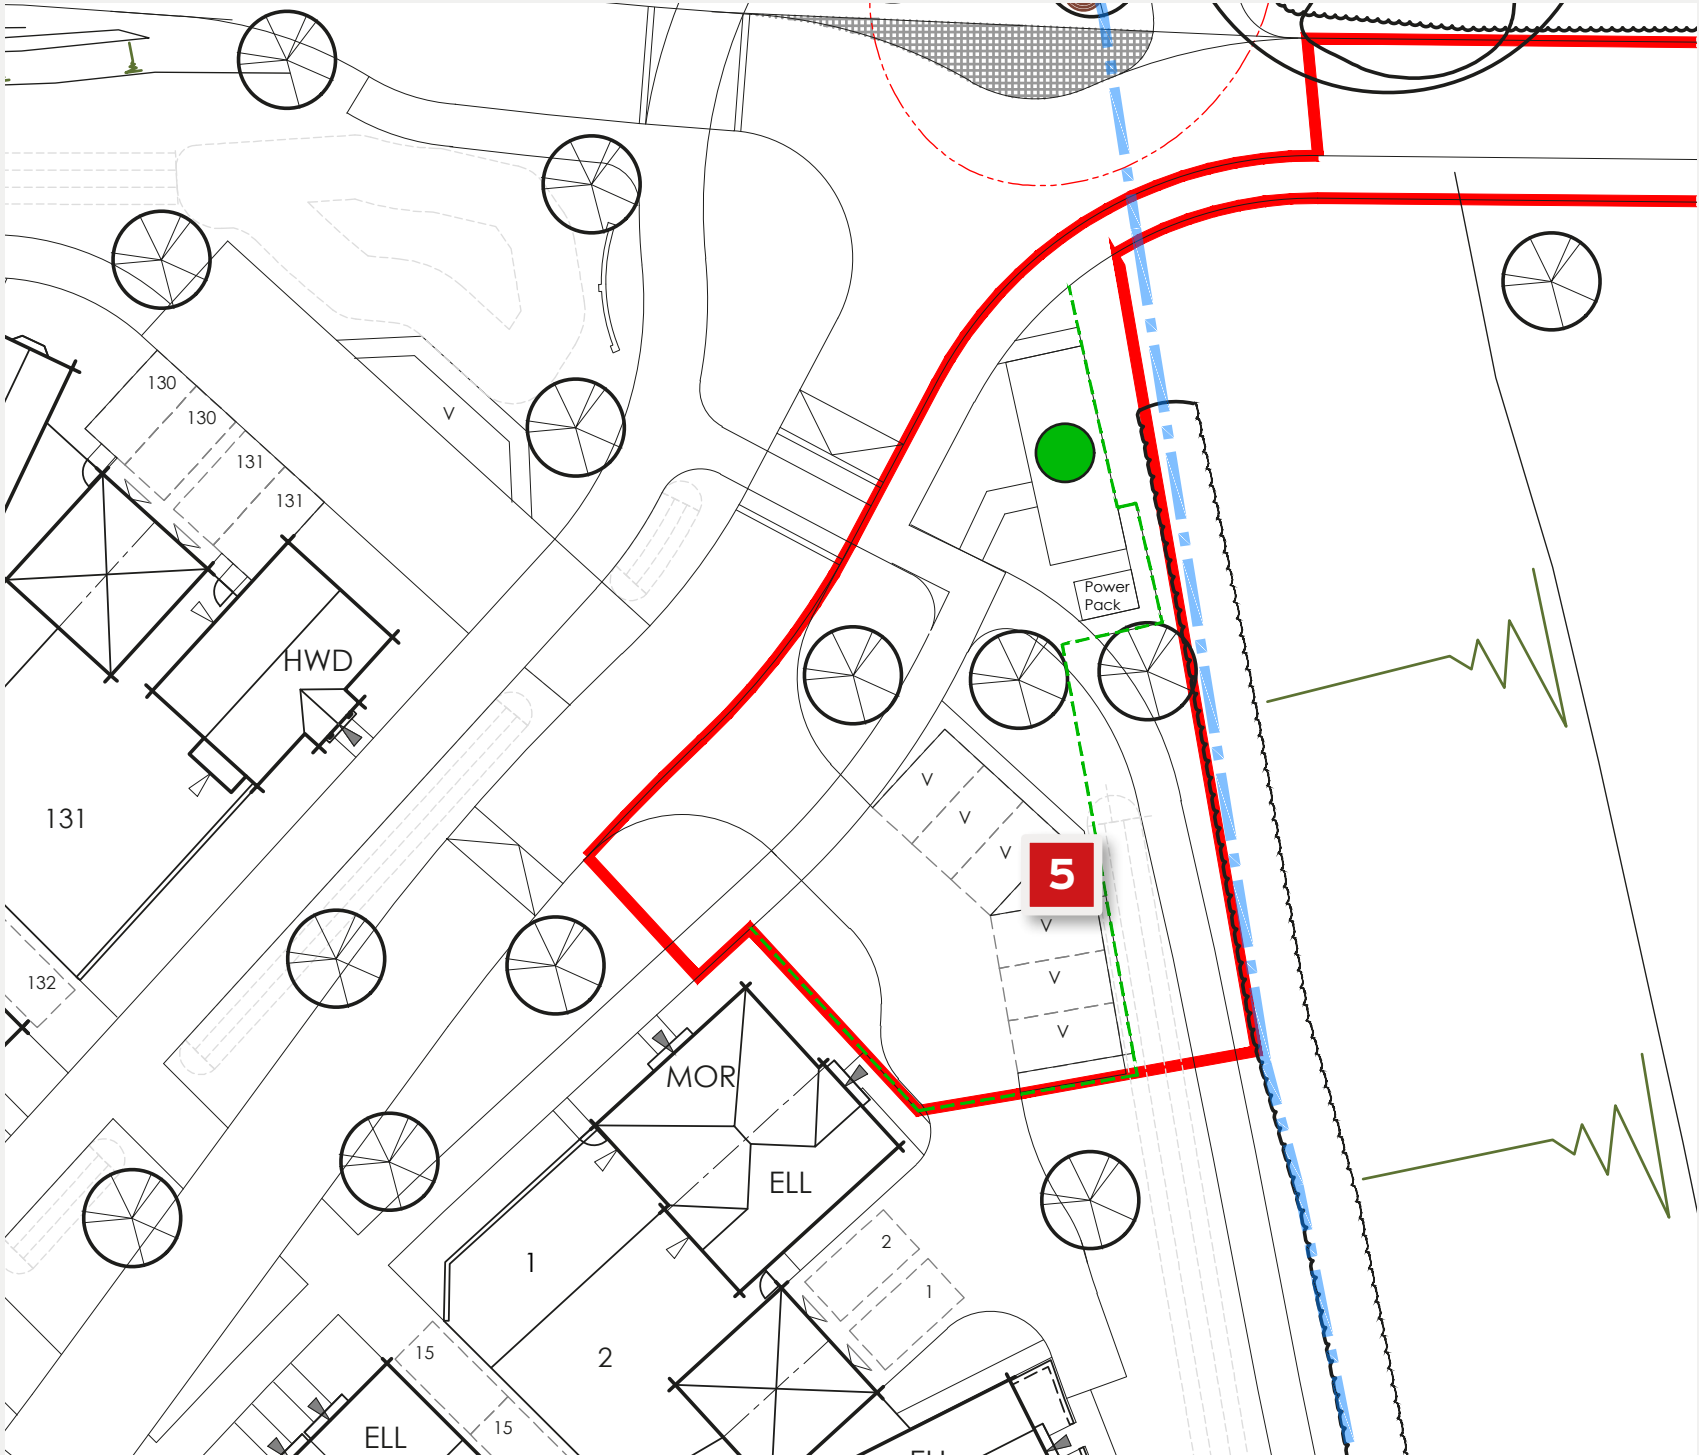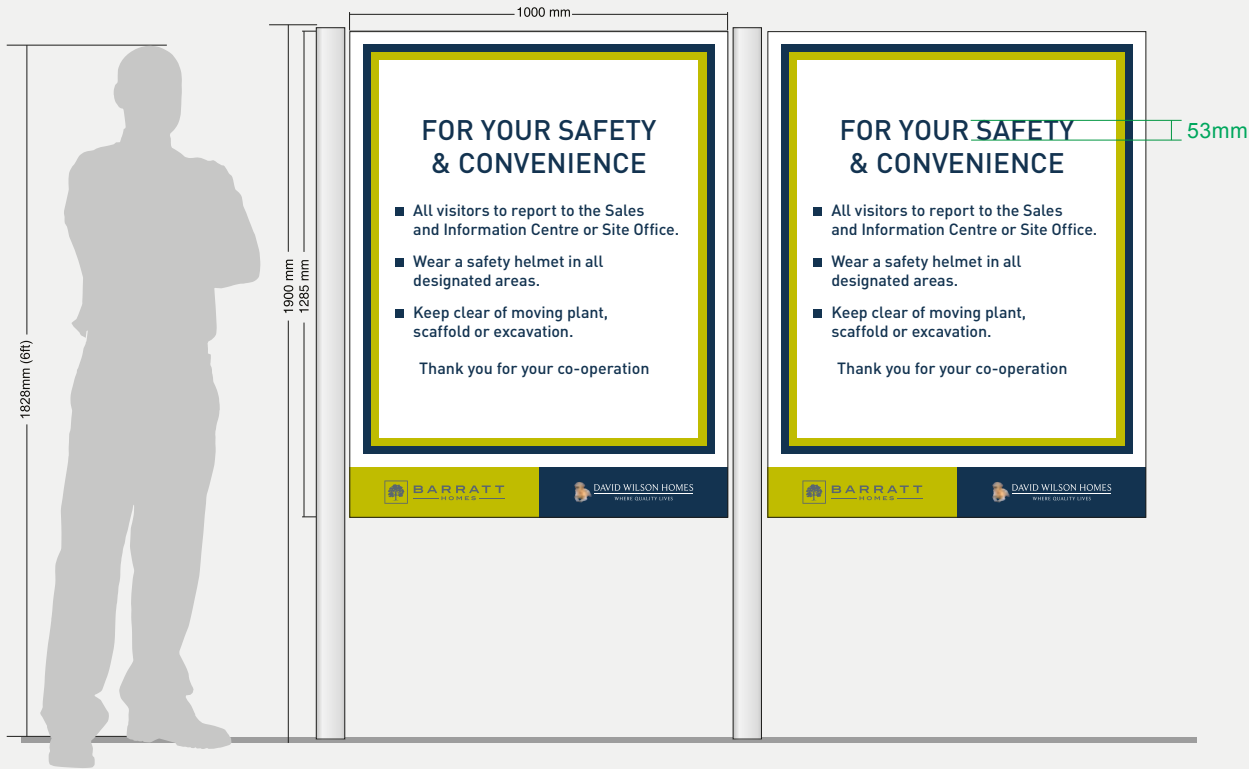

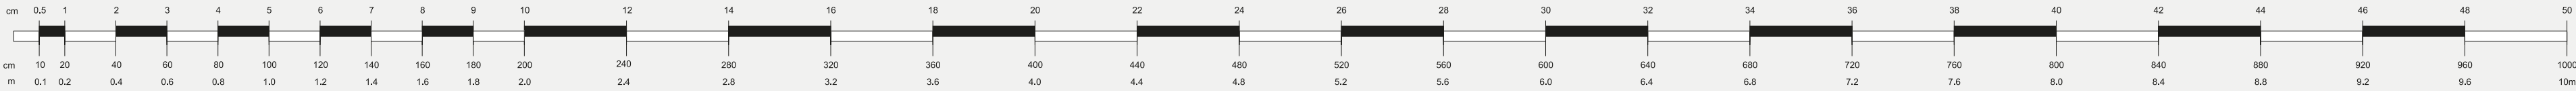



Item 6 - Quantity 1

Secondary sign standard (double sided)
Prefabricated folded aluminium panel
DIRECT DIGITAL PRINT
Complete with standard 1.8m posts
900mm x 600mm

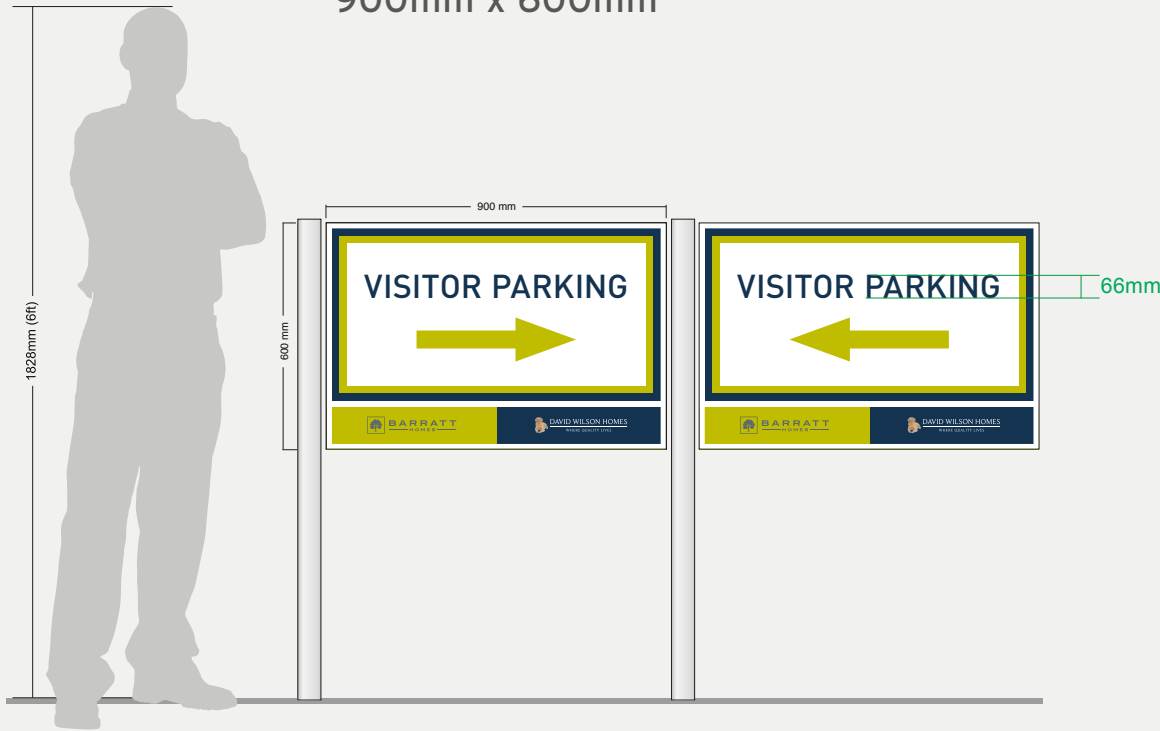


Item 8 - Quantity 1

Secondary sign standard (double sided)
Prefabricated folded aluminium panel
DIRECT DIGITAL PRINT
Complete with standard 1.8m posts
900mm x 600mm

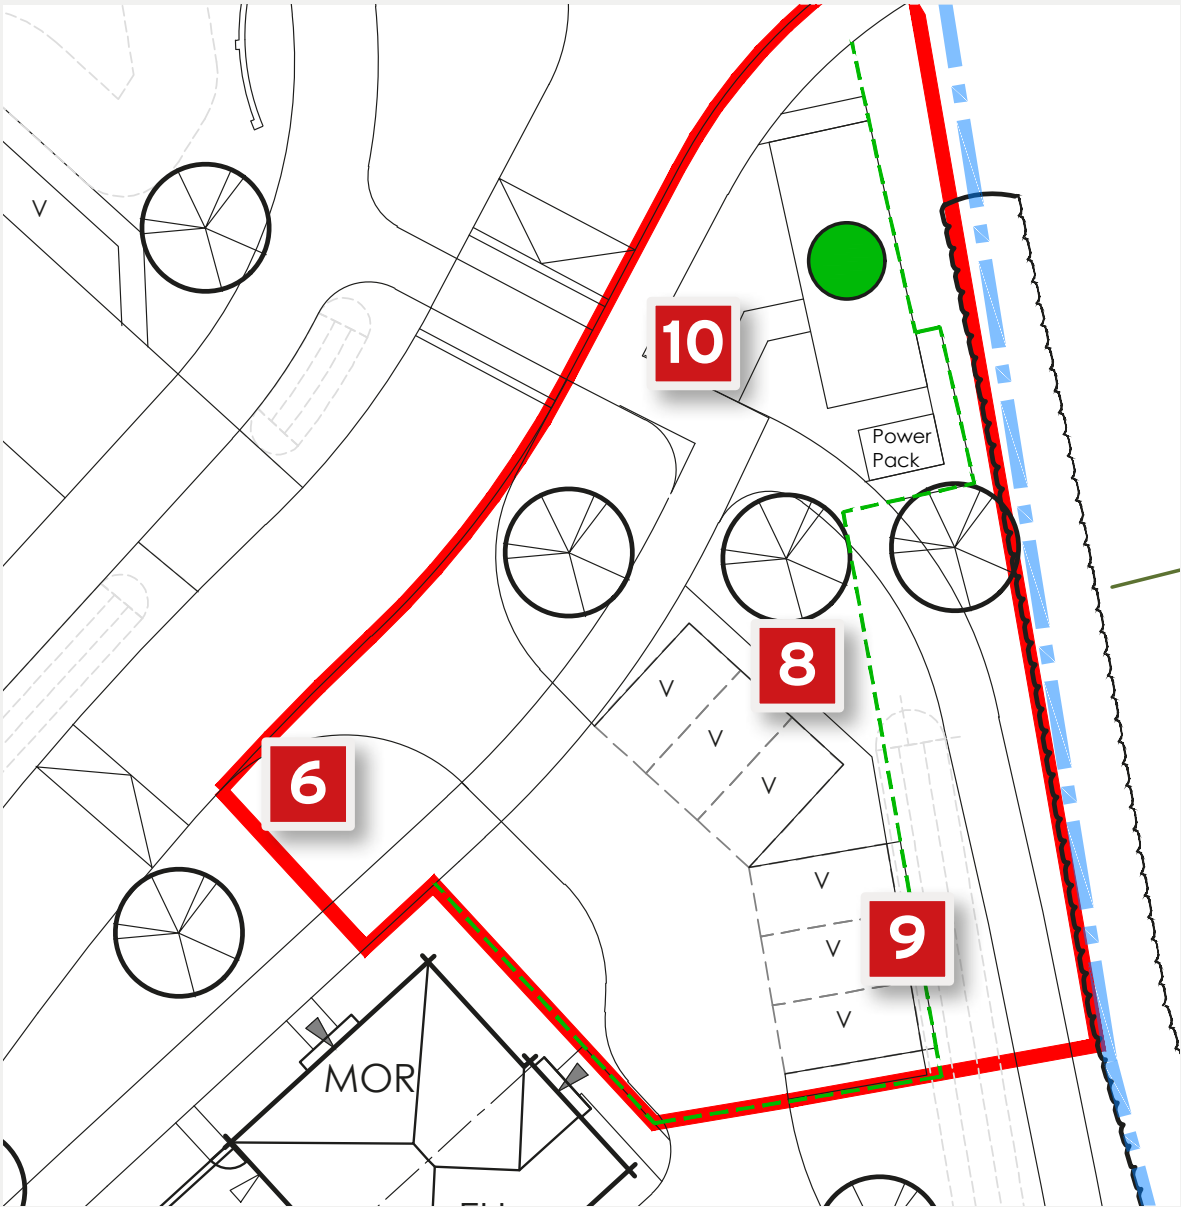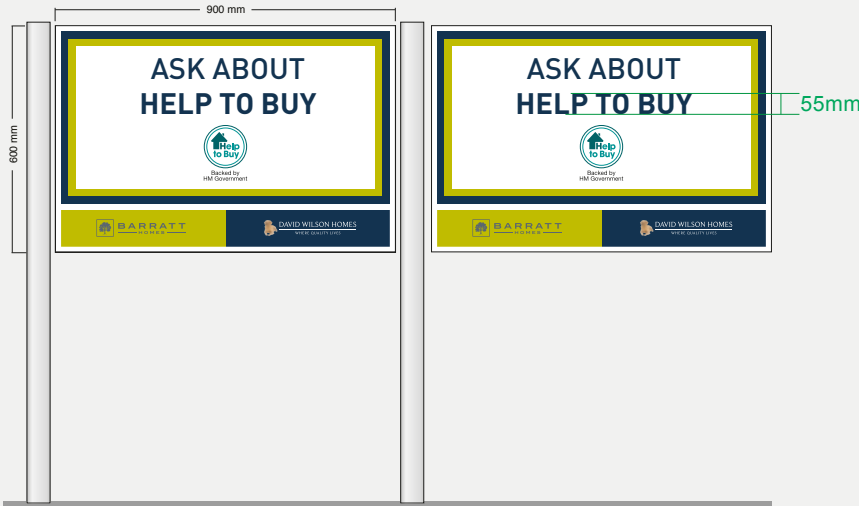

Item 9 - Quantity 1

Secondary sign standard (open back)
Prefabricated folded aluminium panel
DIRECT DIGITAL PRINT
Complete with standard 1.8m posts
900mm x 600mm

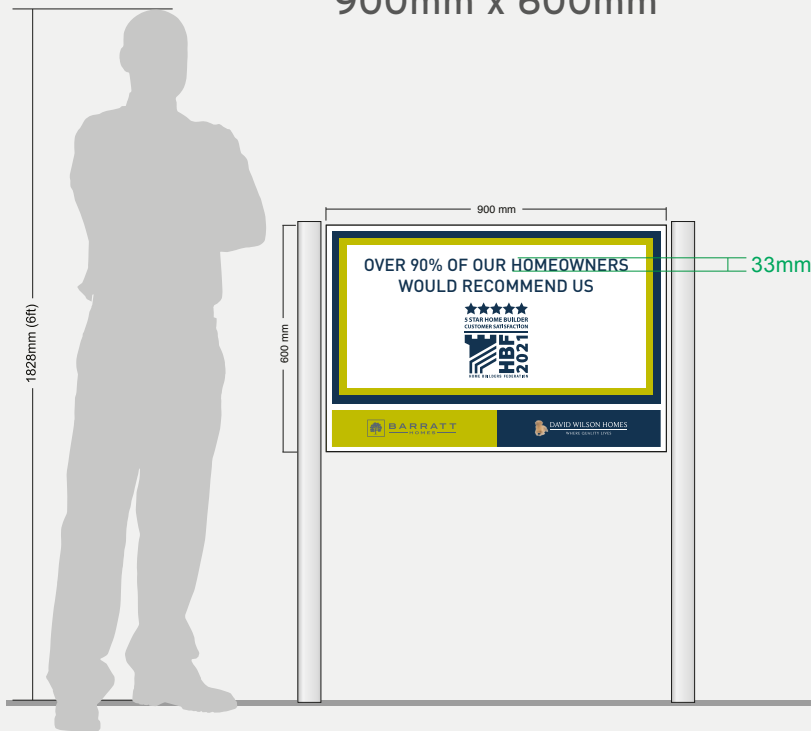

Item 10 - Quantity 1

Secondary sign standard (double sided)
Prefabricated folded aluminium panel
DIRECT DIGITAL PRINT
Complete with standard 1.8m posts
900mm x 600mm


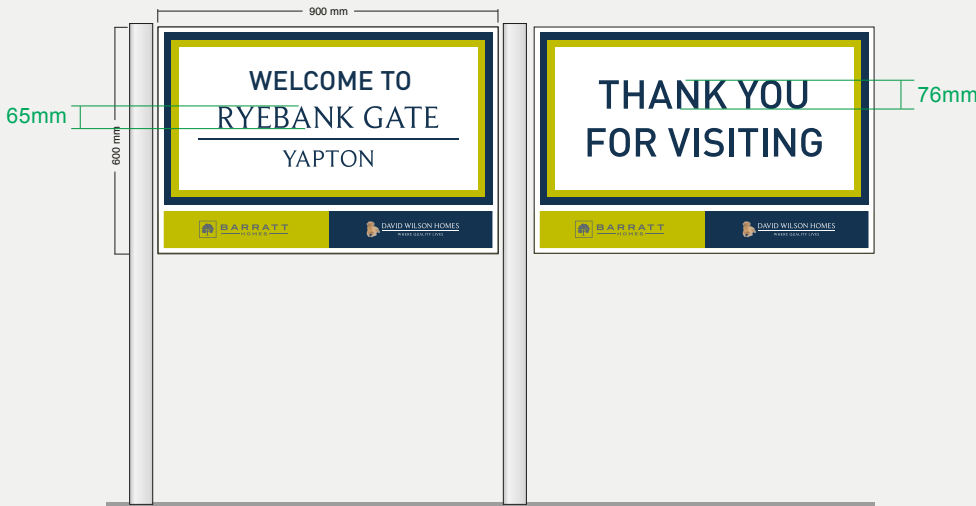


***PHOTO – TYPICAL INSTALLATION ***




***VISUALS ONLY NOT TO SCALE ***

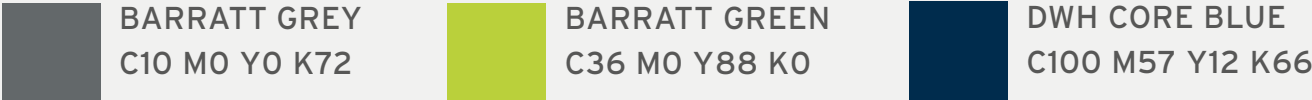

Item 12 - Quantity 1
Barratt sales negotiator clock
Double-sided foamex with internal spinning selector
X2 clear sucker fixings
220mm x 210mm



Item 12 - Quantity 1
DWH sales negotiator clock
Double-sided foamex with internal spinning selector
X2 clear sucker fixings
220mm x 210mm

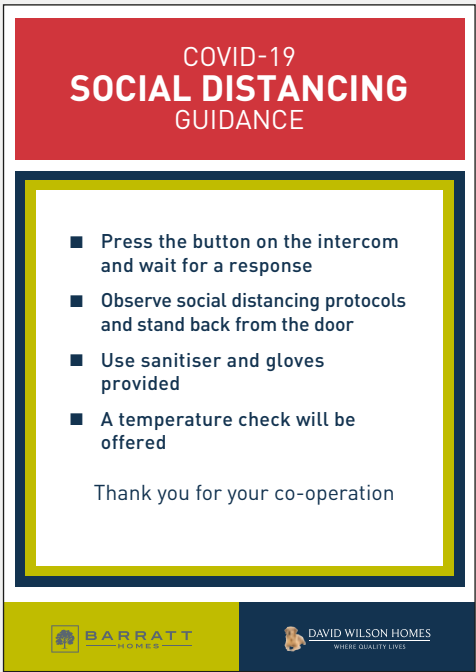


Item 13 - Quantity 1
Covid A3 option (A) - Window Poster (Oct 2020)
Digital printed full colour A3 vinyl cut/ adhesive poster
Covid A3 poster - Sales Centre instructions which is option B from the latest October COVID update.



Item 14 - Quantity 2
Covid - A4 acrylic poster/leaflet holder
Covid A4 folded acrylic holders
For inside, Sales Centre & Show homes

Item 15 - Quantity 2
Covid - A4 posters for acrylic holders

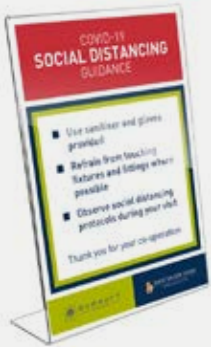

Item 16 - Quantity 1
Covid - Large A2 Poster A frame stand (external)
Covid A2 aluminium poster frame with plastic covers to protect the posters. These are usually displayed outside the Sales Centre/Show homes.

Item 17 - Quantity 2
Covid - Large A2 Posters
Covid A2 posters bespoke cut to size



Item 18 - Quantity 4
Covid - Screen logos
Covid - Vinyl Barratt logos for the inetrnal acrylic screens



Item 19 - Quantity 4
Covid - Screen logos
Covid - Vinyl DWH logos for the inetrnal acrylic screens

