



NOTES:
Dimensions to be checked on site before commencing work. any discrepancies shall be reported to Curtis Leeves Technical Ltd. immediately.
Do not scale from these drawings except for planning purposes. Use figured dimensions only.
Where applicable this drawing is to be read in conjunction with other consultants' drawings.
This drawing is the copyright of Curtis Leeves Technical Ltd. and may not be copied, altered or reproduced in any way, or passed to a third party, without written authority.

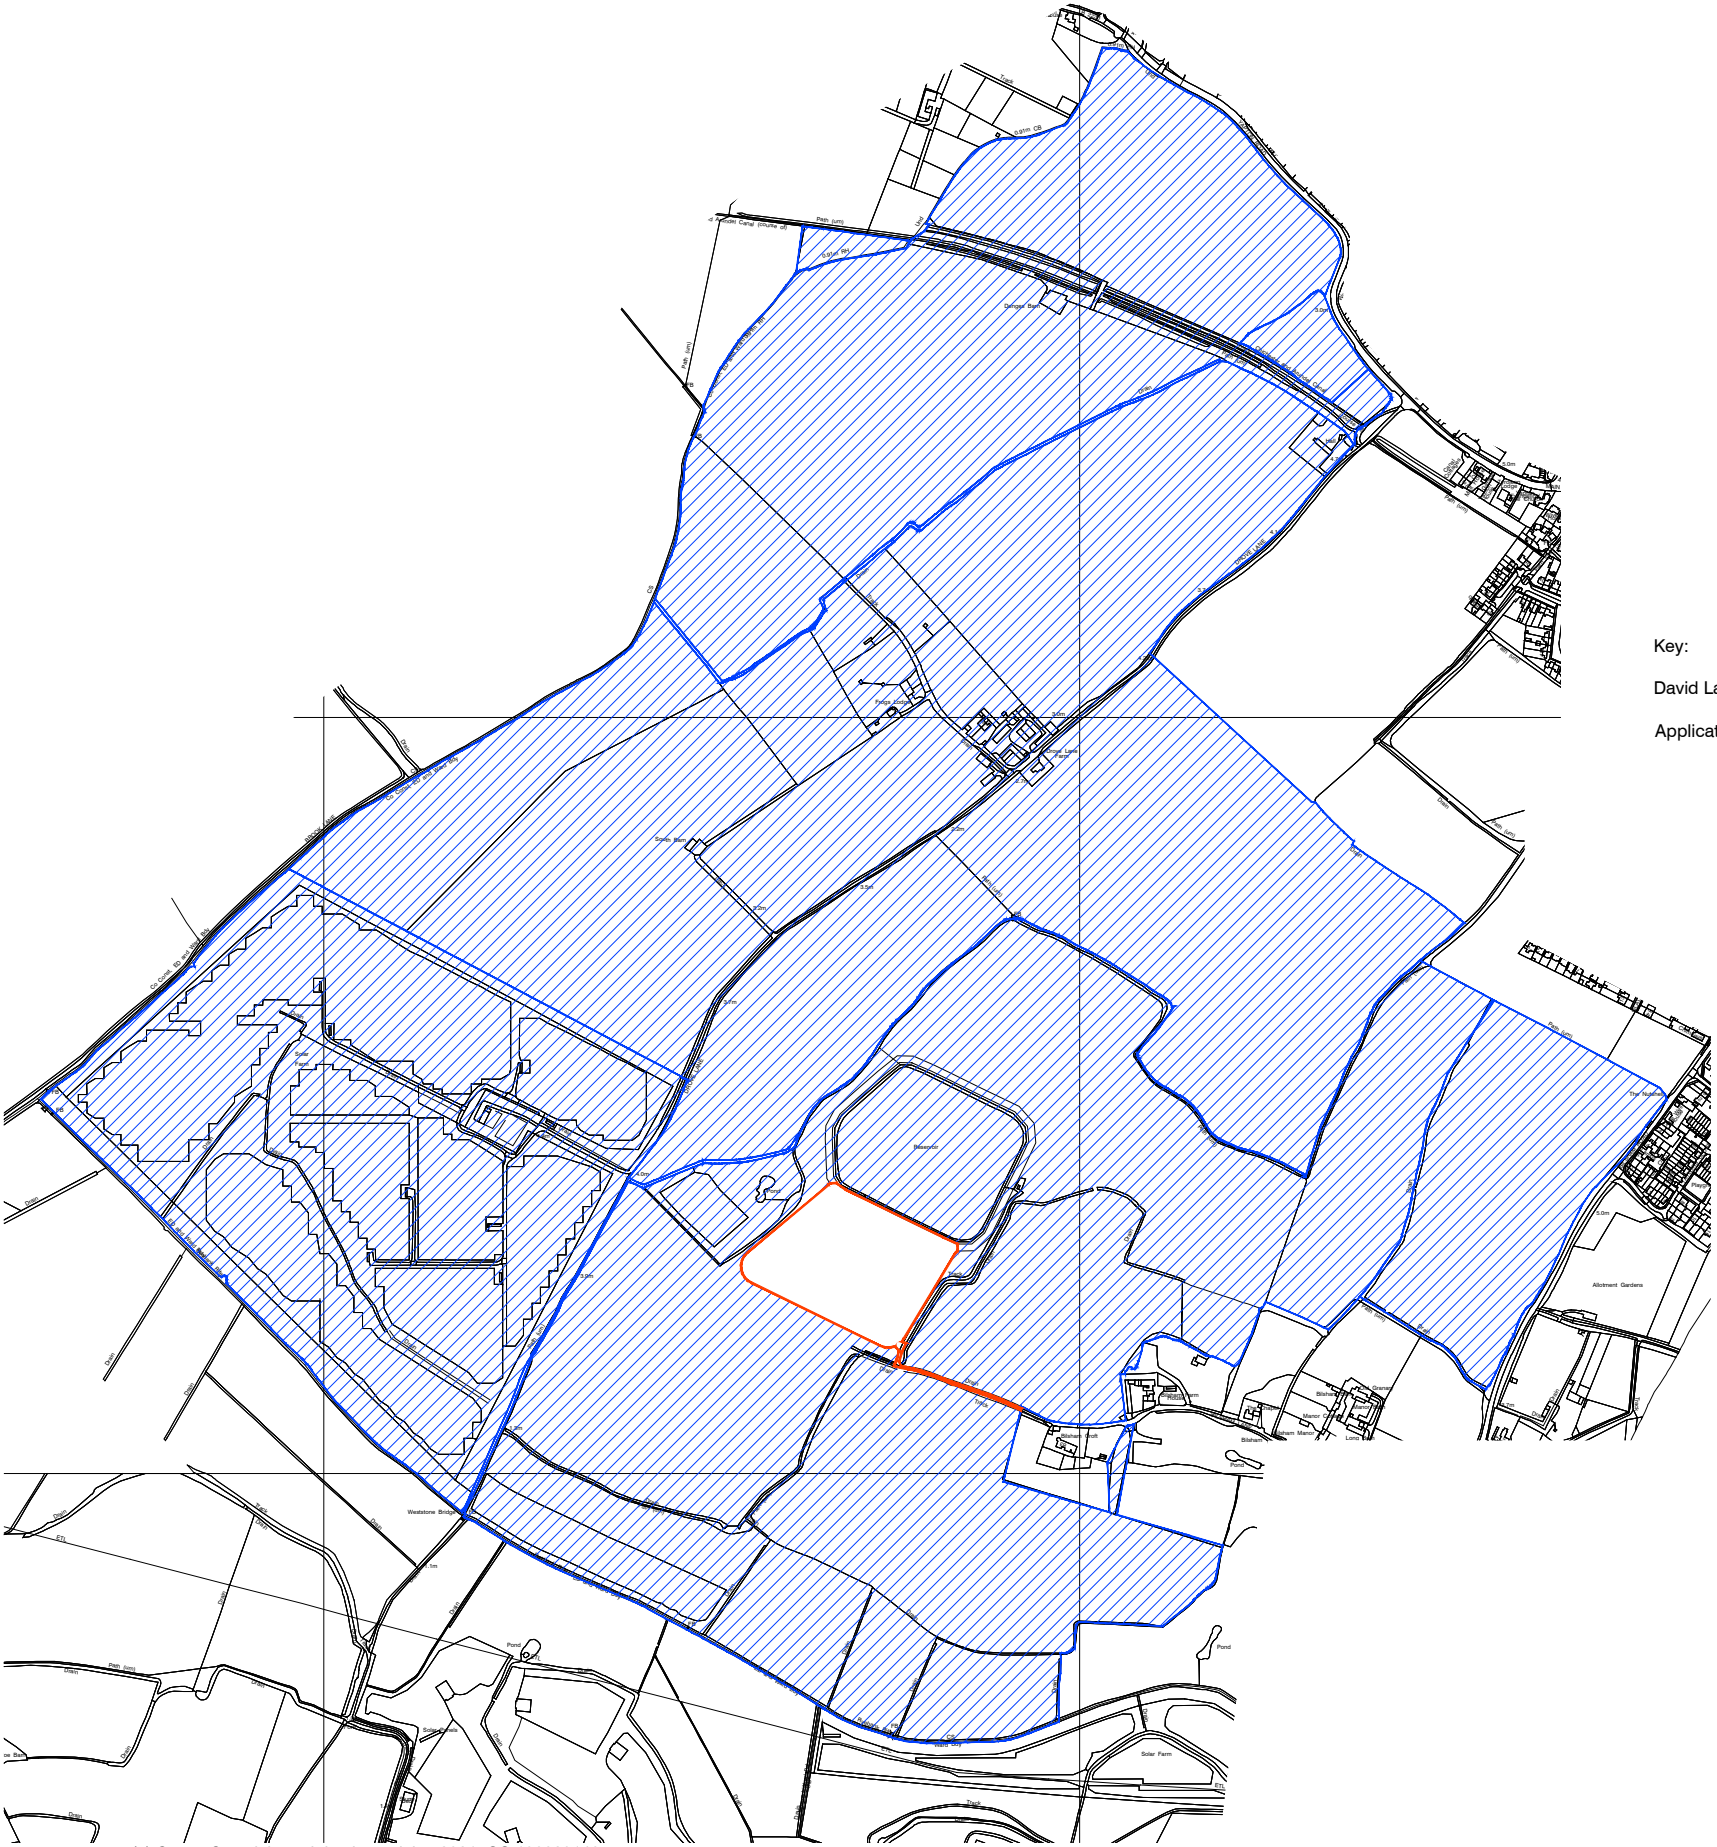


Key:
David Langmead
Application Site

P01	Issued for comment.	18.06.21
rev	description	date
status		
PLANNING		

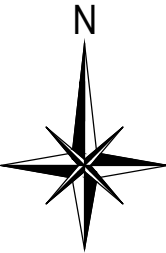

CURTIS LEEVES TECHNICAL LTD
01243 378070 | mail@cltechnical.co.uk

client			
David Langmead			
project			
Yapton Reservoir Dog Leg South Bilsham			
title			
Estate Plan			
date	scale @ A3	drawn	chkd
18.06.21	1:10,000	GBC	GBC
project no.	drawing no.	rev	
2118	PA02	P01	

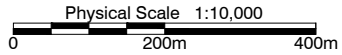

Estate Plan 1:10,000@A3