



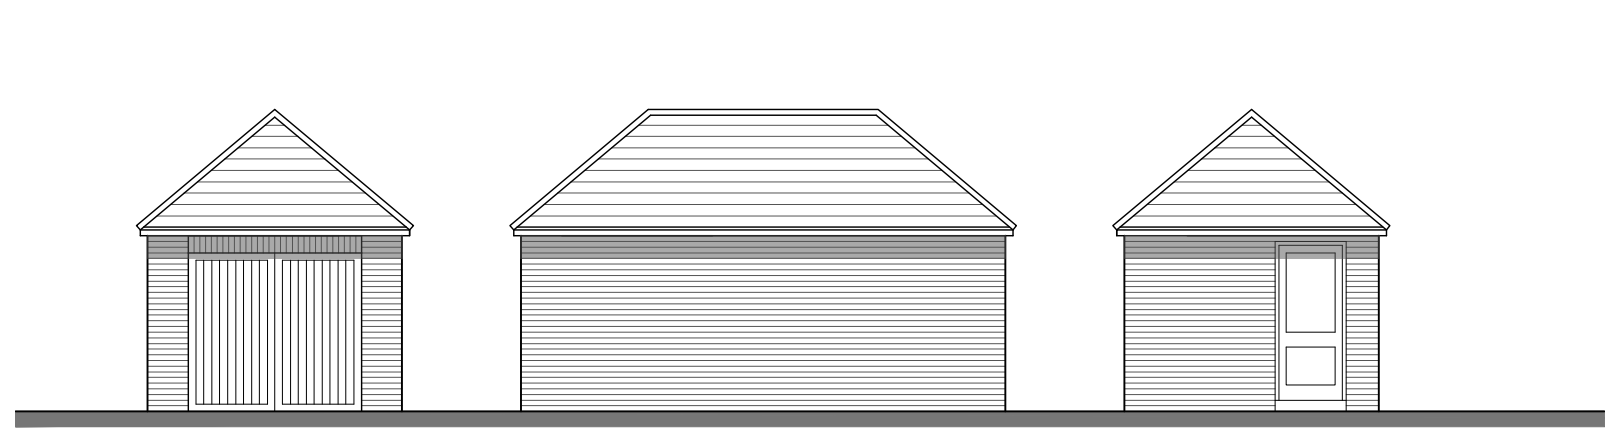

FRONT ELEVATION
(1:100)


SIDE ELEVATION

REAR ELEVATION

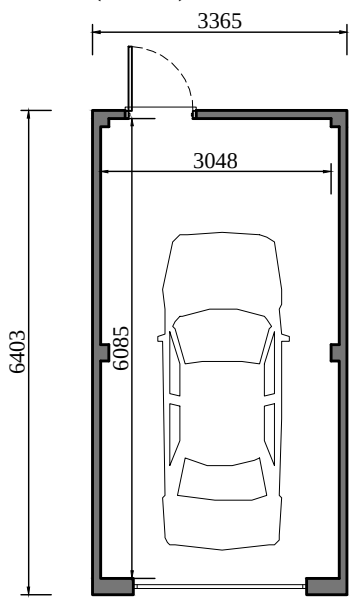


FLOOR PLAN (1:100)
SINGLE GARAGE
DETACHED

PLOTS
29, 32 & 35

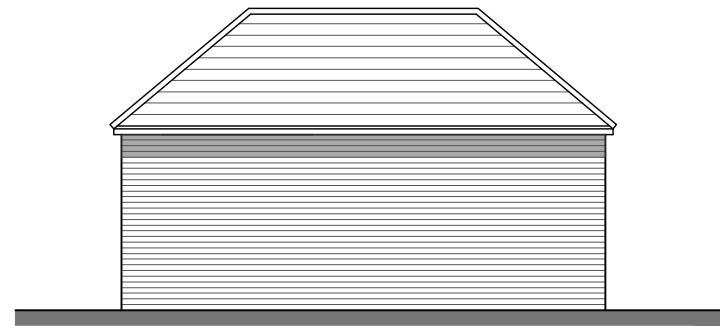


SIDE ELEVATION

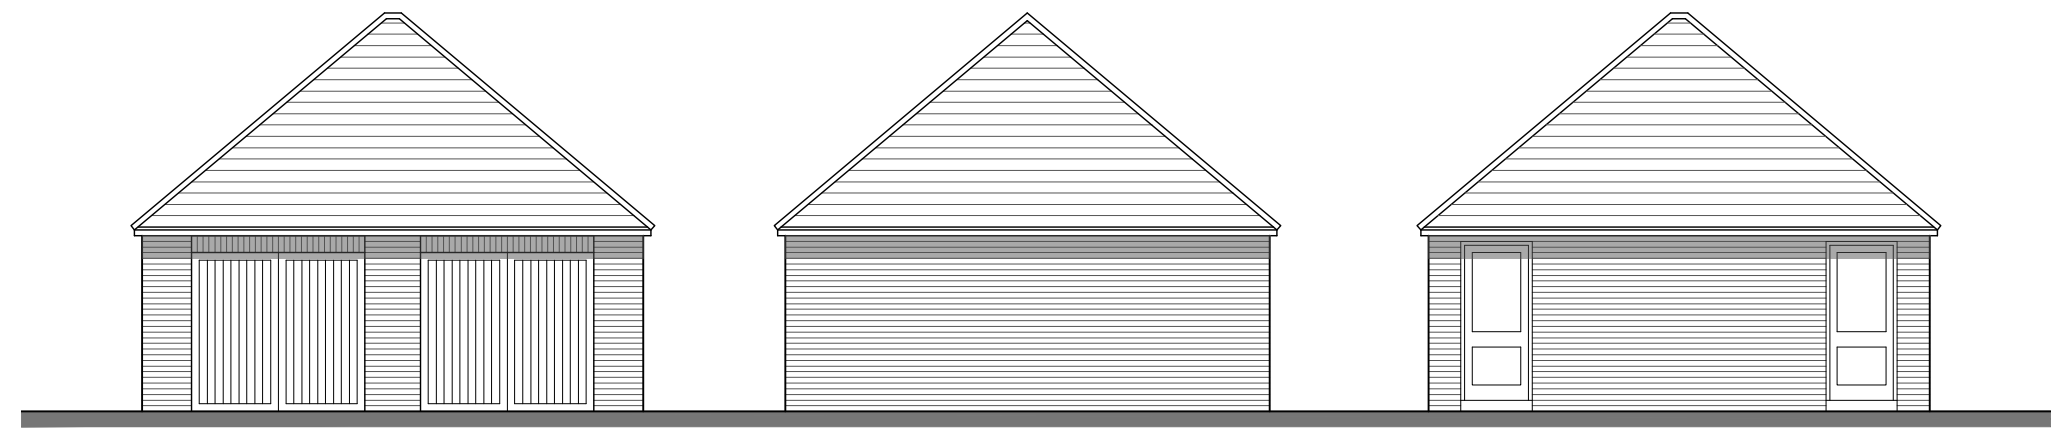

FRONT ELEVATION
(1:100)

SIDE ELEVATION


REAR ELEVATION

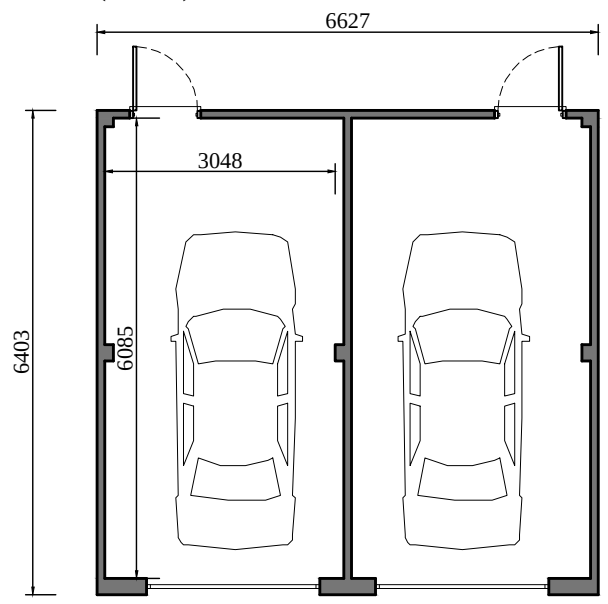


FLOOR PLAN (1:100)
DOUBLE GARAGE
DETACHED

PLOTS
24, 26, 28, 31 & 33

PLOTS
23, 25, 27, 30 & 34

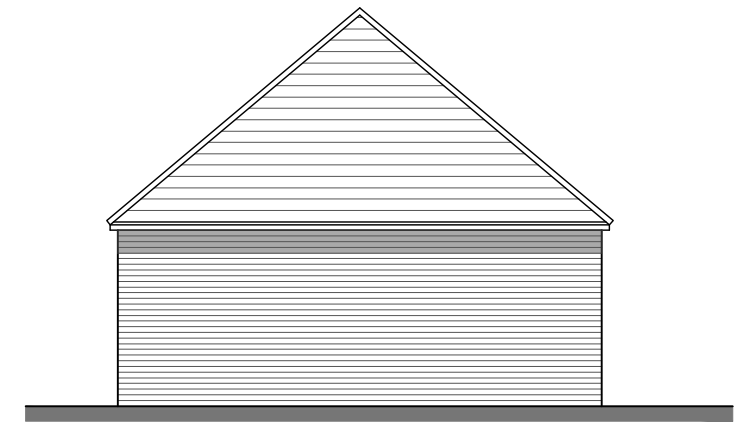

SIDE ELEVATION

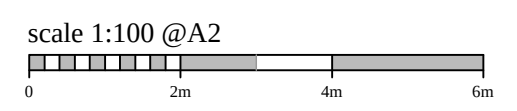

REV	DESCRIPTION	DATE	AUTHOR	CHECKD
CLIENT				
				
PROJECT				
LAND AT NORTH END ROAD YAPTON				
DRAWING				
GARAGES (VILLAGE) FLOOR PLANS & ELEVATIONS				
SCALE	DATE	AUTHOR	CHECKED	
1:100 @ A2	02.08.20	LAH	-	
JOB.NO	DRAWING.NO	REV		
102-38	GAR-E1-P1	-		
				