


LEGEND

General Legend for all drawings:

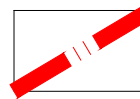

Soft Landscape

-  Existing Tree / Hedgerow
Planting to be retained.
Red line denotes RPA.

- 
- Proposed Tree Planting**

-
- Proposed Specimen Planting**

-
- Proposed Climbing Planting**

-
- Proposed Shrub Planting**

-
- Proposed Hedge Planting**


-
- Proposed Bulb Planting**

- 
- Proposed Scrub Mix (see Matrix 001 for typical planting mix)**

- GT1
Proposed Amenity Grass

- | | |
|-----|---|
| GT2 | GT2 |
| | Proposed shade tolerant
Amaranthus Green |

- | | |
|-----|-----------------------|
| GT3 | Proposed Meadow Grass |
|-----|-----------------------|

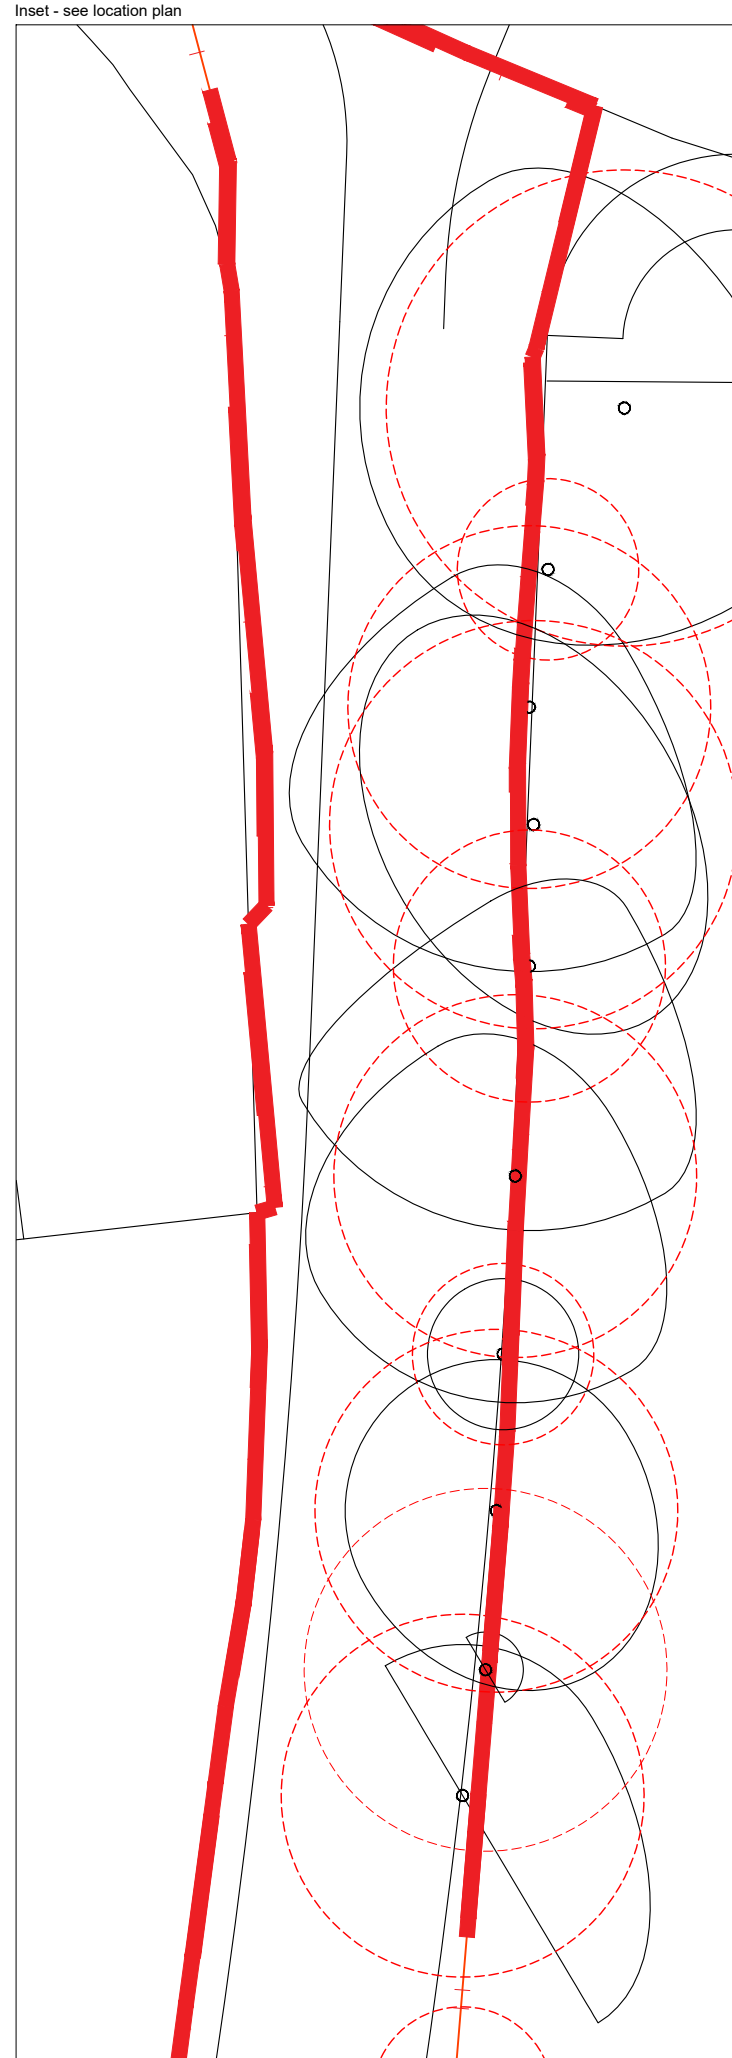

PL05	14.12.2020	Updated in line with updated layout. Issued for Planning	mf	sg
PL05	31.07.2020	Updated in line with updated layout. Issued for Planning	mf	sg
PL04	16.06.2020	Road alignment and parking amended in line with final layout. Issued for Planning	mf	sg
PL03	10.06.2020	Amended in line with latest Architects layout. Issued for Planning	mf	sg
PL02	13.02.2020	Amended Eastern Public Open Space following client's comments	pm	sg
PL01	10.01.19	Issued for Planning	pm	sg
Revision	Date	Reason	Drawn	Checked

1. This drawing is copyright of fabrik ltd. It must not be copied or reproduced without written consent from the owner.
2. Do not scale from this drawing. Only figured dimensions are to be taken from this drawing.
3. All contractors must visit site and be responsible for taking and checking all dimensions related to the works shown on the drawing prior to construction.

External References:

- D2832 North End Road, Yaxton, West Sussex Drawings/02 Architect/20 12 11 Updated layout/A856 73E PLANNING LAYOUT - Standard (1)/A856 73E PLANNING LAYOUT - Coo

fbi landscape architects

Lentzen House | 16 Lentzen Street | Alton | Hampshire | GU34 1HG
 T: 01470 333333 | E: info@lenten.co.uk | www.lenten.co.uk

Project	Client
North End Road, Yapton, West Sussex	Redrow Homes Limited

Detailed Planting Plan - Sheet 1 of 2

ISSUED FOR PLANNING APPROVAL

Drawn by	Checked by	Drawn Scale	Drawn On / From / Issue
pm	sg	1:200 @ A1	Jan 2020

Project Number	Origin	Zone	Level	File Type	Role	Number	Revision
D2832	FAB	00	GL	DR	L	0301	PL06