



from
**Southern
Water**

Planning and Development Services
Arun District Council
Arun Civic Centre
Maltravers Road
Littlehampton
West Sussex
BN17 5LF

Your ref
Y/146/20/RES

Our ref
PLAN-037200

Date
04/02/2021



Dear Sir/Madam,

Proposal: Application for approval of reserved matters for the erection of 45 dwellings pursuant to Section 73 permission Y/13/18/PL (following the grant of outline planning permission Y/49/17/OUT) (resubmission following Y/39/20/RES). This application may affect the setting of a Listed Building.
Site: Y/146/20/RES: - Land at Street Buildings, North End Road, Yapton, BN18 0DT.

Thank you for your letter dated 04/01/2021.

Southern Water requires a formal application for a connection to the public foul sewer to be made by the applicant or developer.

To make an application visit: southernwater.co.uk/developing and please read our New Connections Services Charging Arrangements documents which are available on our website via the following link: southernwater.co.uk/connection-charging-arrangements

The Council's Building Control officers/technical staff and the Environment Agency should be consulted regarding surface water disposal.

No soakaways, swales, ponds, watercourses or any other surface water retaining or conveying features should be located within 5 metres of a pumping station.

Southern Water, Southern House, Yeoman Road, Worthing, West Sussex, BN13 3NX
southernwater.co.uk

Southern Water Services Ltd, Registered Office: Southern House, Yeoman Road, Worthing, West Sussex, BN13 3NX Registered in England No. 2366670

For further advice, please contact Southern Water, Southern House, Yeoman Road, Worthing, West Sussex, BN13 3NX [REDACTED]

Website: southernwater.co.uk or by email at: [REDACTED]

Yours faithfully,


[REDACTED]

Joff Edevane
Growth Planning Lead
Business Channels

Southern Water, Southern House, Yeoman Road, Worthing, West Sussex, BN13 3NX
southernwater.co.uk

Southern Water Services Ltd, Registered Office: Southern House, Yeoman Road, Worthing, West Sussex, BN13 3NX Registered in England No. 2368670

SOUTHERN WATER

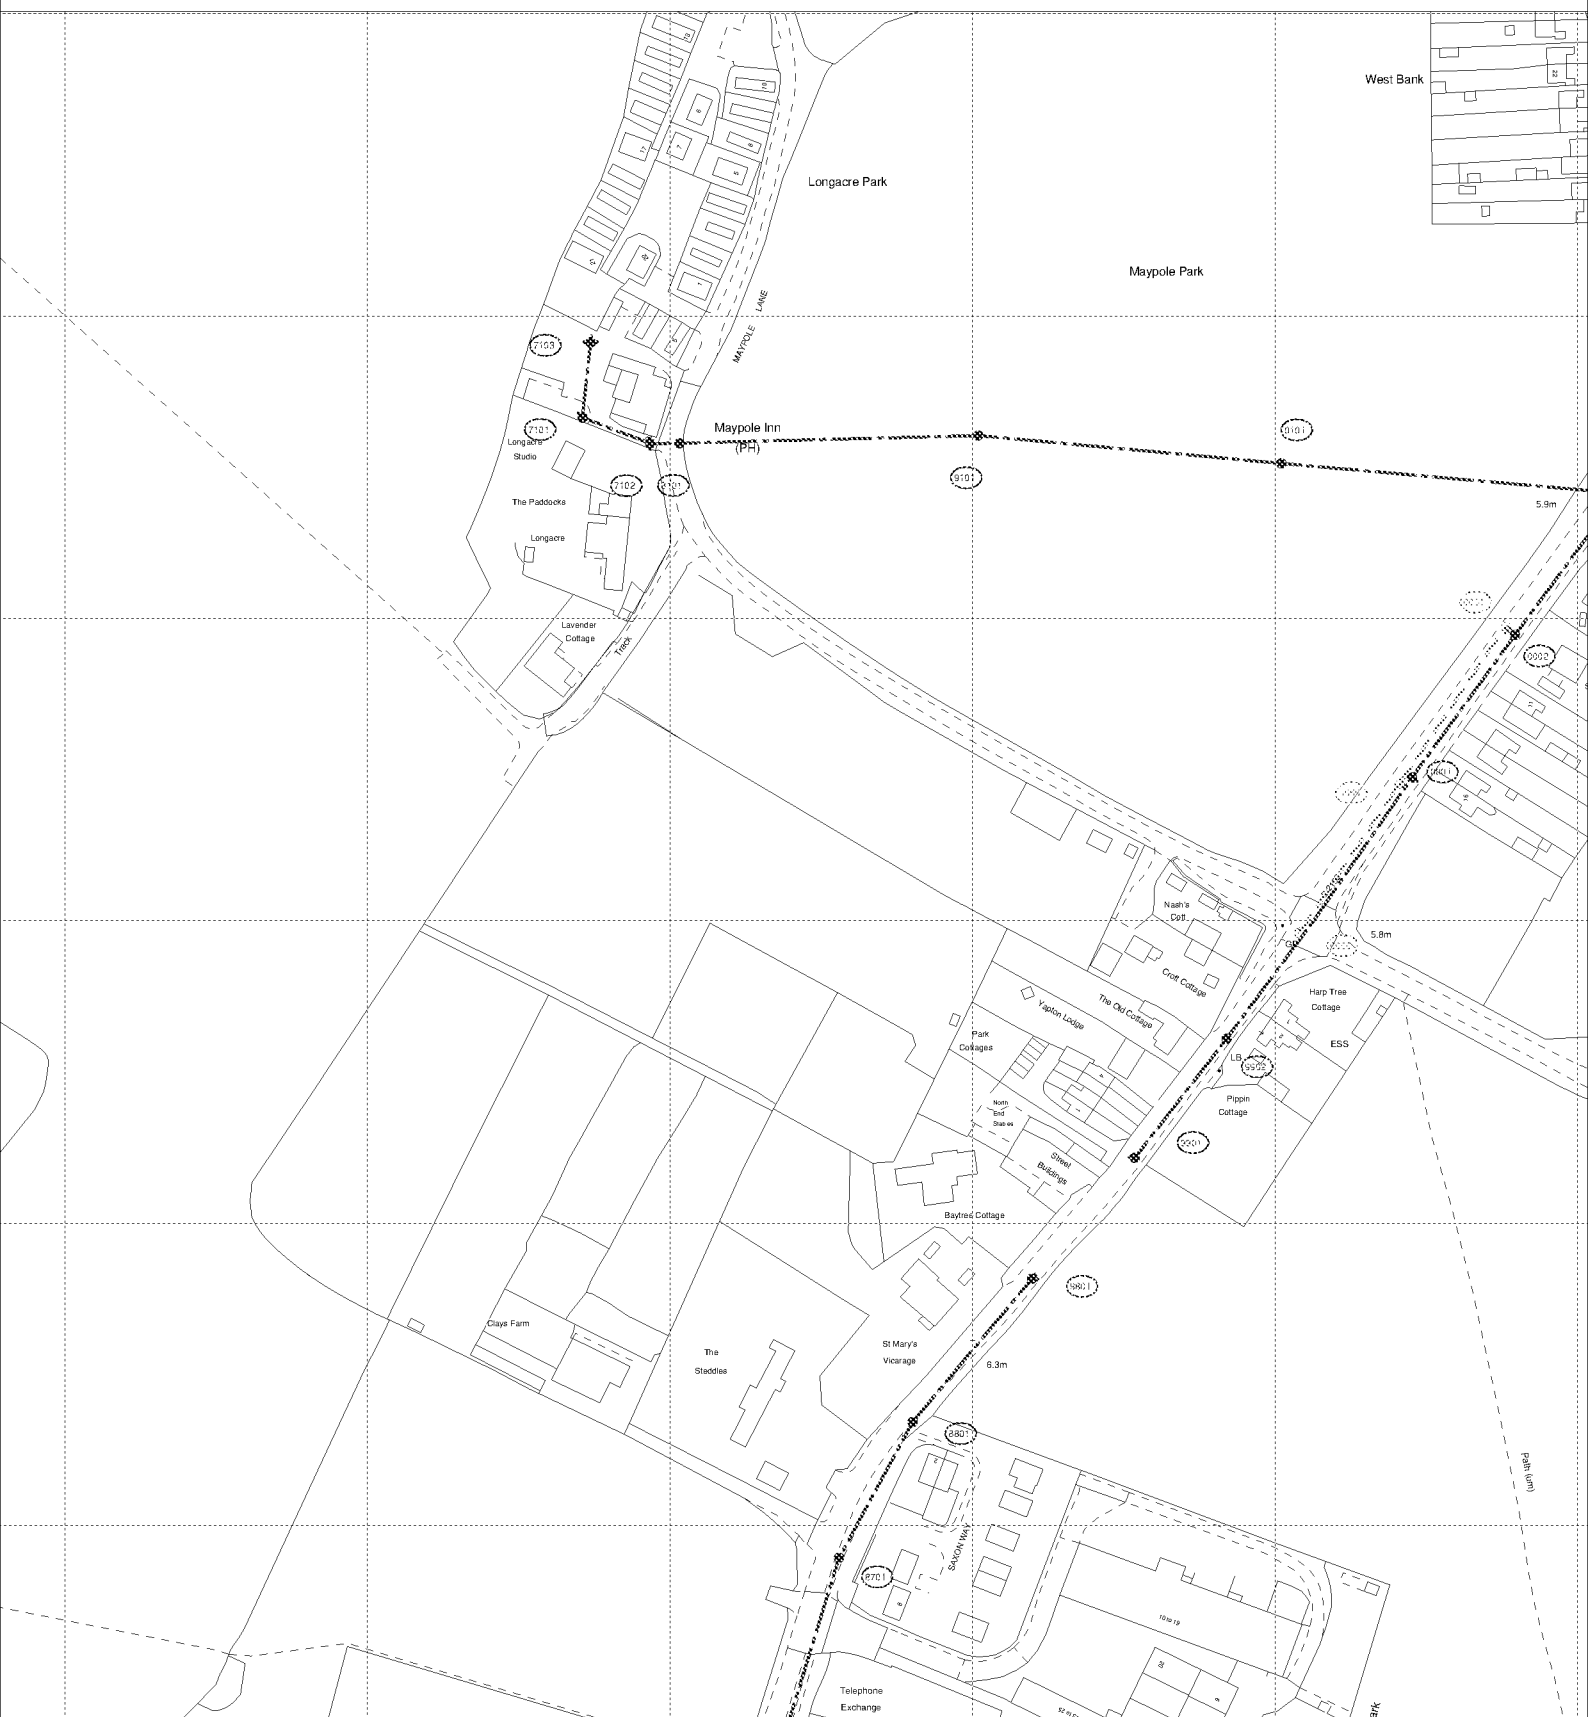

The positions of pipes shown on this plan are believed to be correct, but Southern Water Services Ltd accept no responsibility in the event of inaccuracy. The actual positions should be determined on site.

Based upon Ordnance Survey Digital Data with the permission of the controller of H.M.S.O. Crown Copyright Reserved Licence No. WU 298530

O.S. REF: SU9703NE

Scale: 1:2500

Screen Print

WARNING: BAC pipes are constructed of Bonded Asbestos Cement

WARNING: Unknown (UNK) materials may include Bonded Asbestos Cement

ARUN DISTRICT COUNCIL Y/146/20/RES



Printed By: sheetyv

Date: 3-2-2021

Southern Water MapGuide Browser

Requested By: