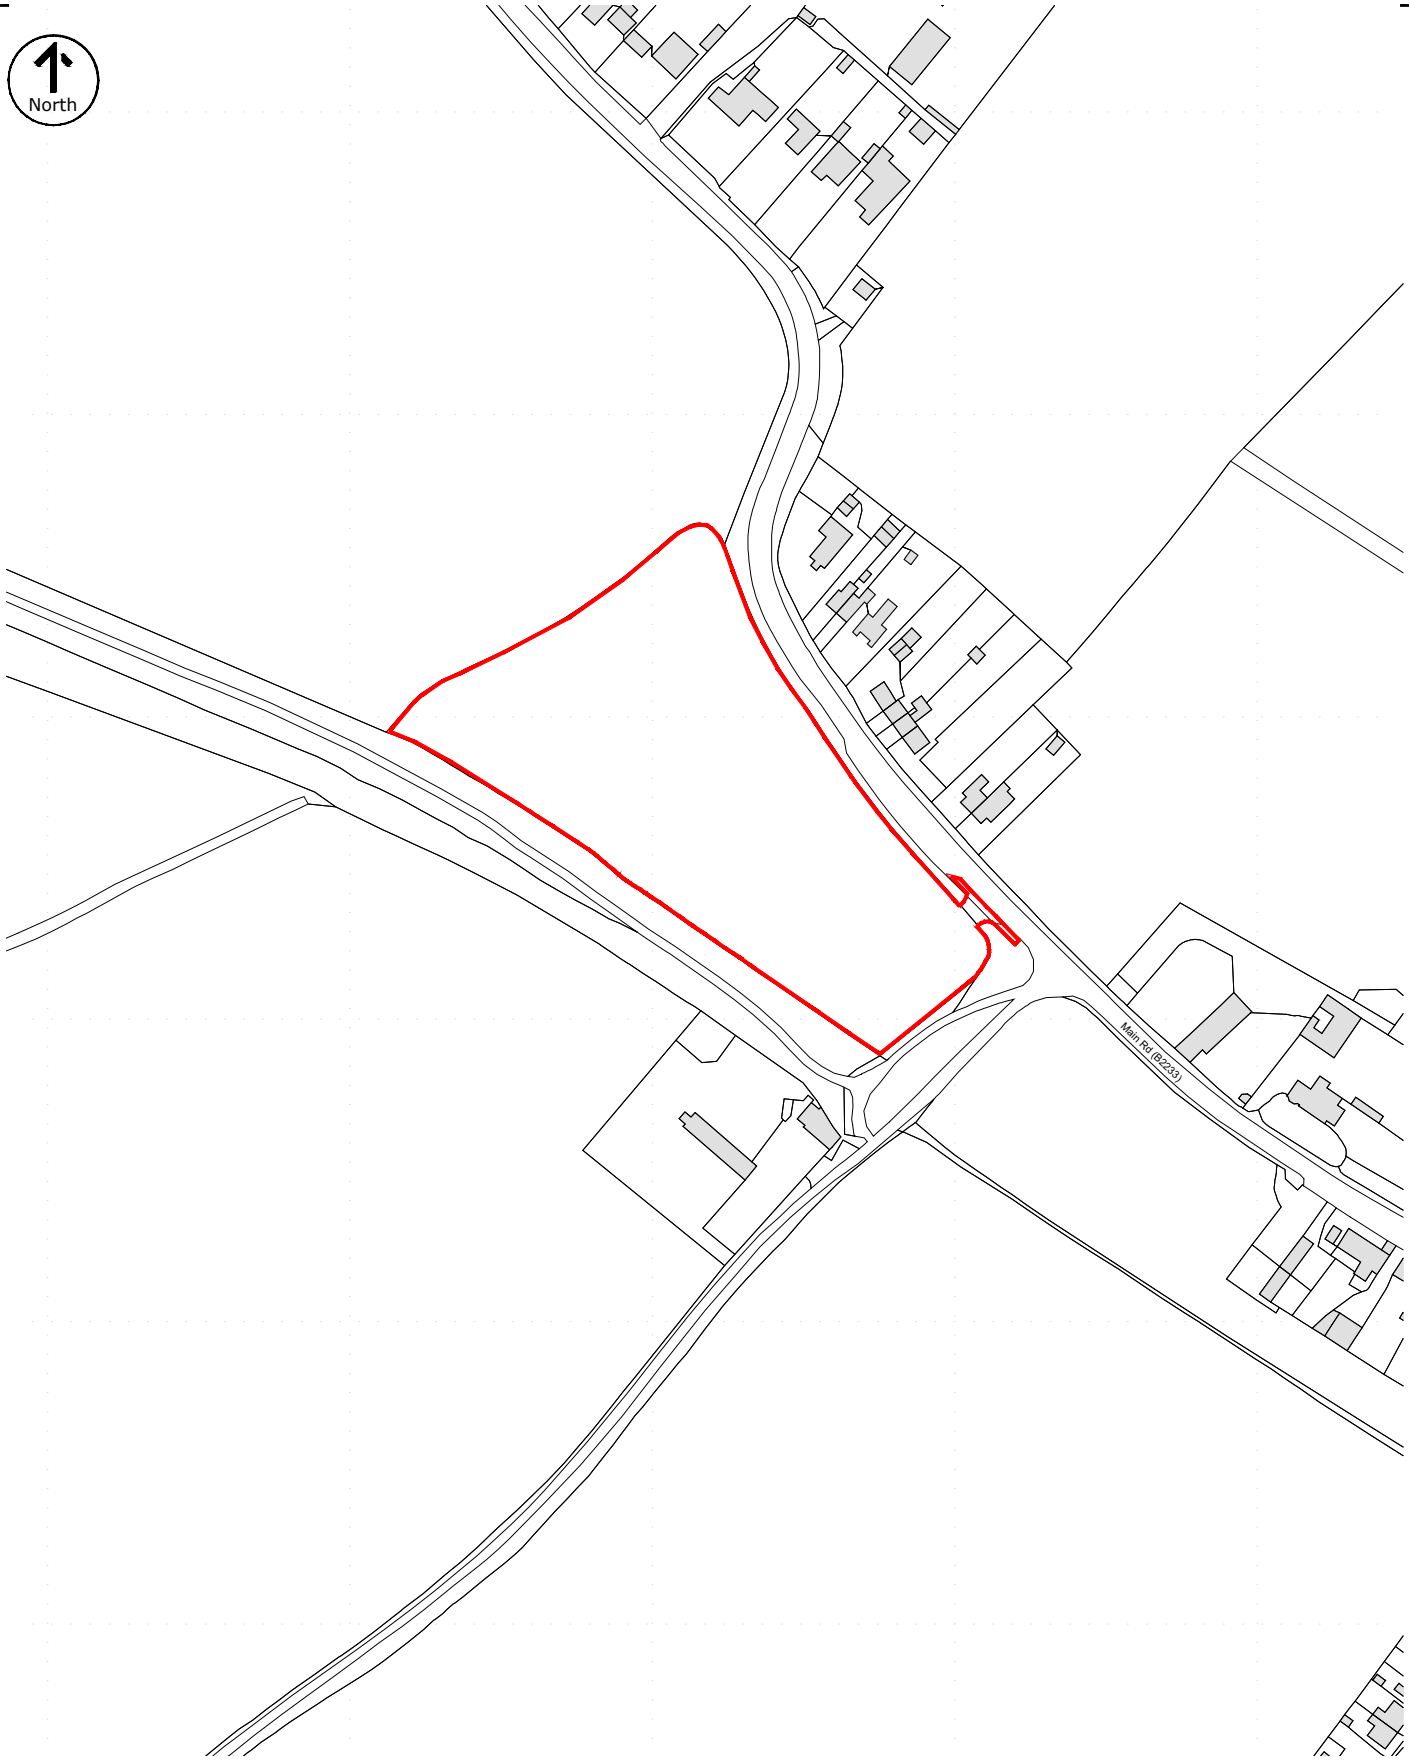

PLANNING

10 0 20 40 60 80 100 120 140 160 180 200m

Rev A 06-01-23 Road name added IC SR

Ordnance Survey Data

OS Mapping Data obtained and used under licence from Pear Technology Limited, a company registered in England and Wales (company registration number 3013412).

Site and plot boundaries are shown indicatively only and subject to confirmation.

Site Boundary

Site Location

BBY - BSL - ZZ - XX - DR - A - 1001 - PL - A

21016: Land West of Drove Lane, Yapton

Client: Landlink Estates

Jan 2023

1:2500 @ A4

Drawn IC

Checked SR

Canute Chambers
Canute Road
Southampton
Hampshire
SO14 3AB

023 8063 1432

boyleandsummers.co.uk

Boyle & Summers

ARUN DISTRICT COUNCIL Y/149/22/PL