


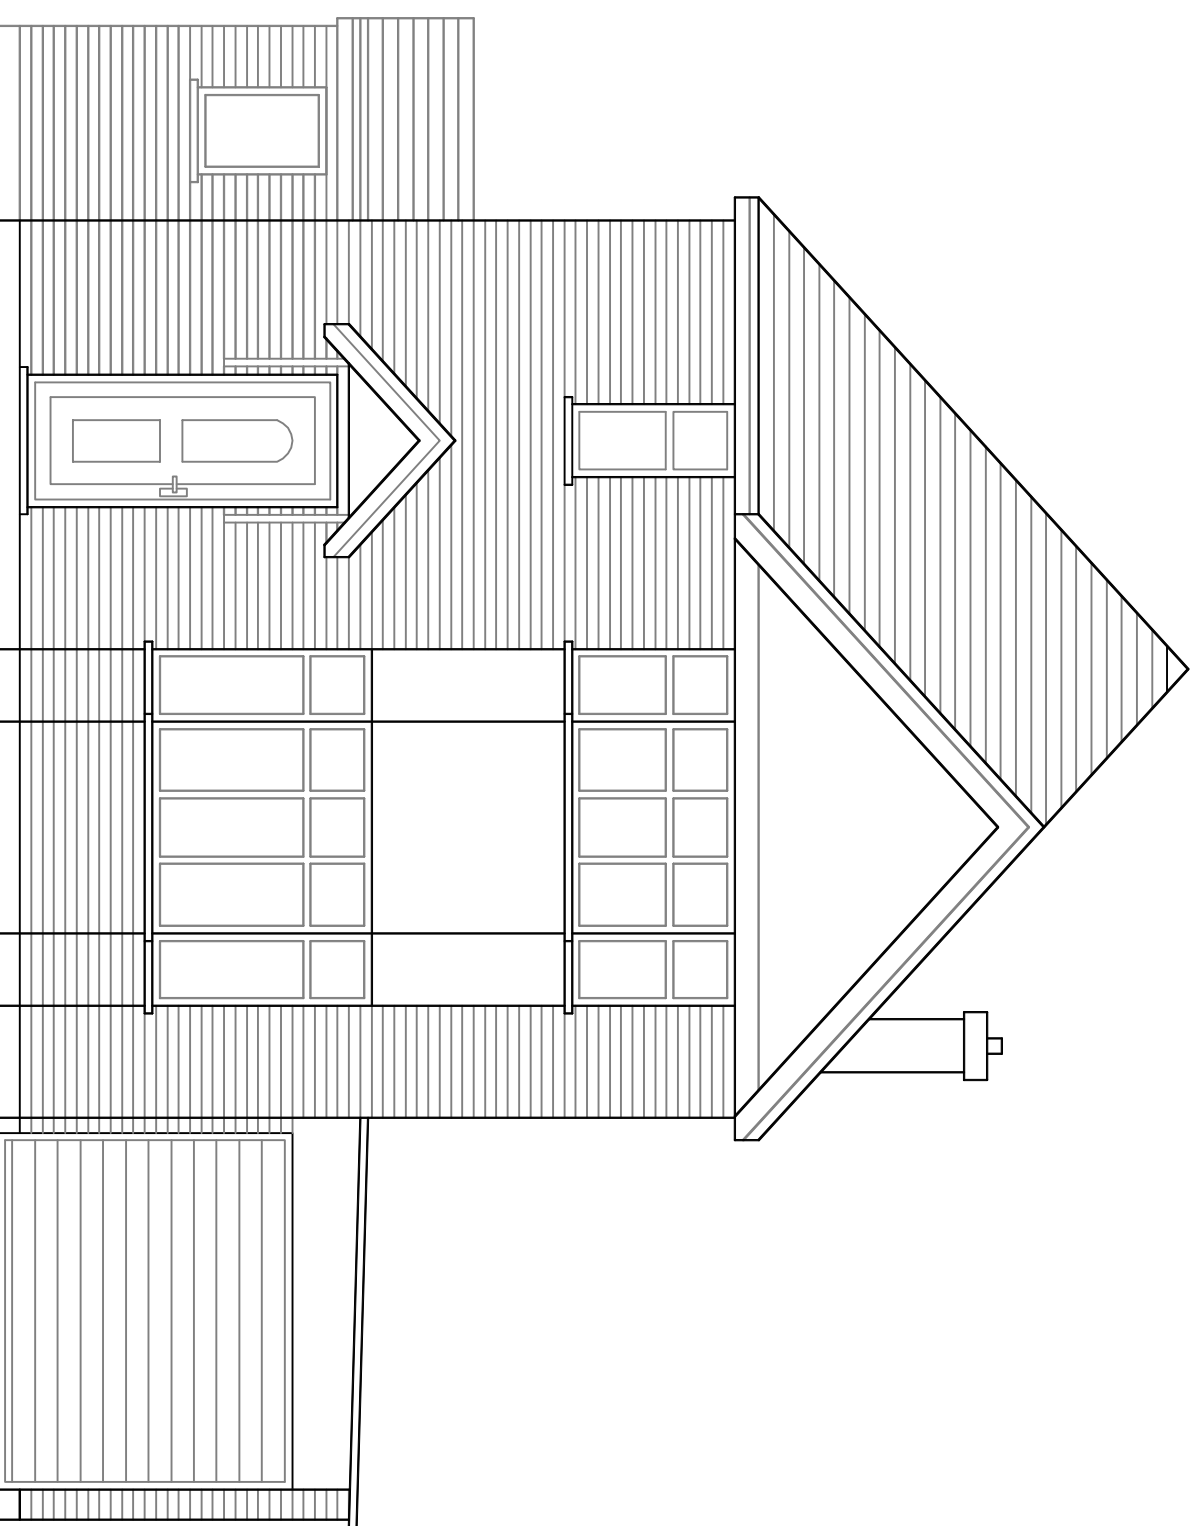

Existing Front Elevation

Itemref	Quantity	Title/Name, designation, material, dimension etc			Article No./Reference	
Designed by		Checked by	Approved by - date	File name	Date	Scale
jd					March 2013	1:50
Bilsham House				Proposed Extension		
				02	Edition 0	Sheet