


RevNo	Revision note	Date	Signature	Checked
-------	---------------	------	-----------	---------

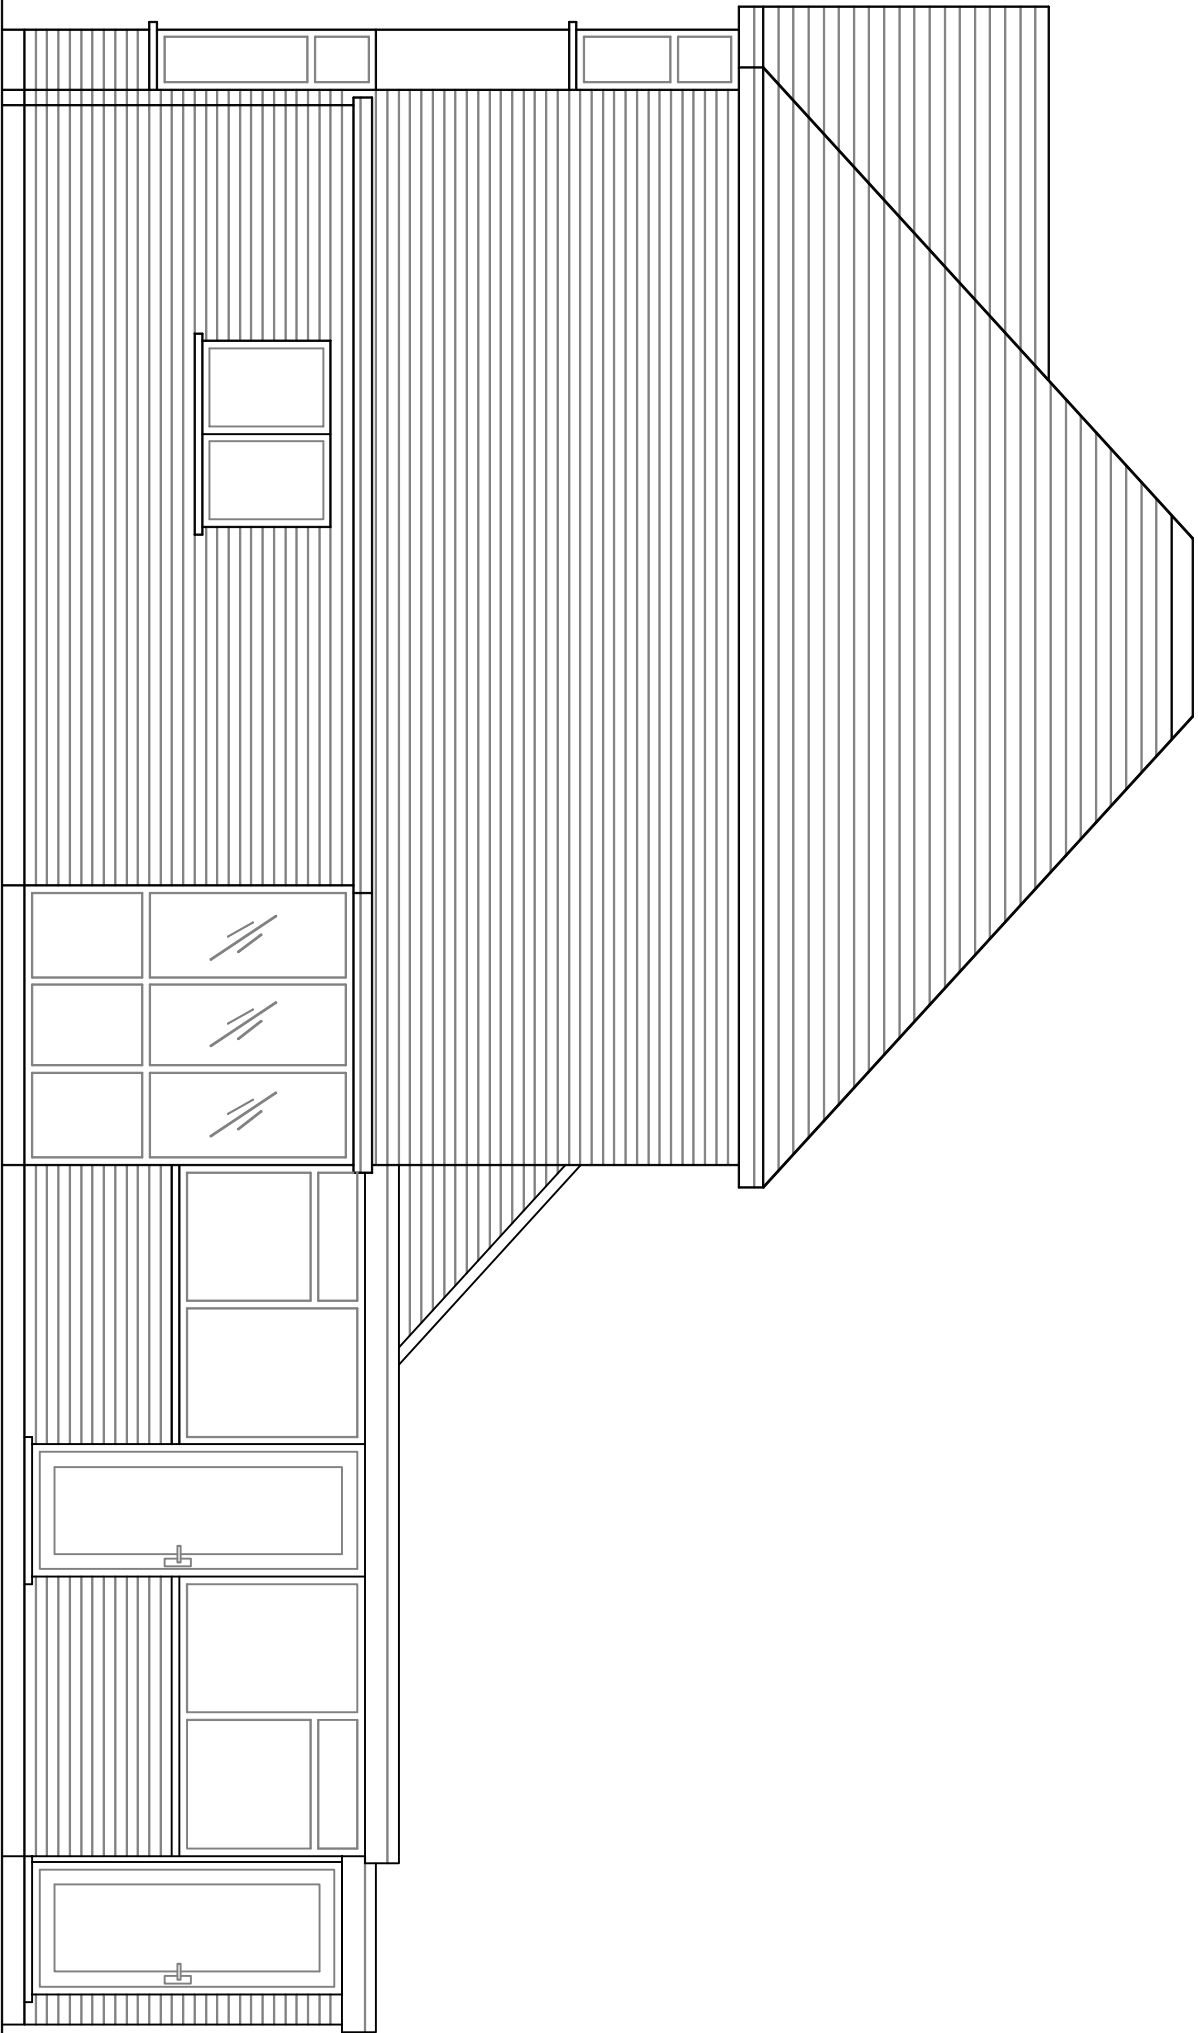

Existing Side Elevation

Itemref	Quantity	Title/Name, designation, material, dimension etc			Article No./Reference	
Designed by		Checked by	Approved by - date	File name	Date	Scale
jd					March 2013	1:50

Bilsham House		Proposed Extension	
	05		
	Edition 0		Sheet