


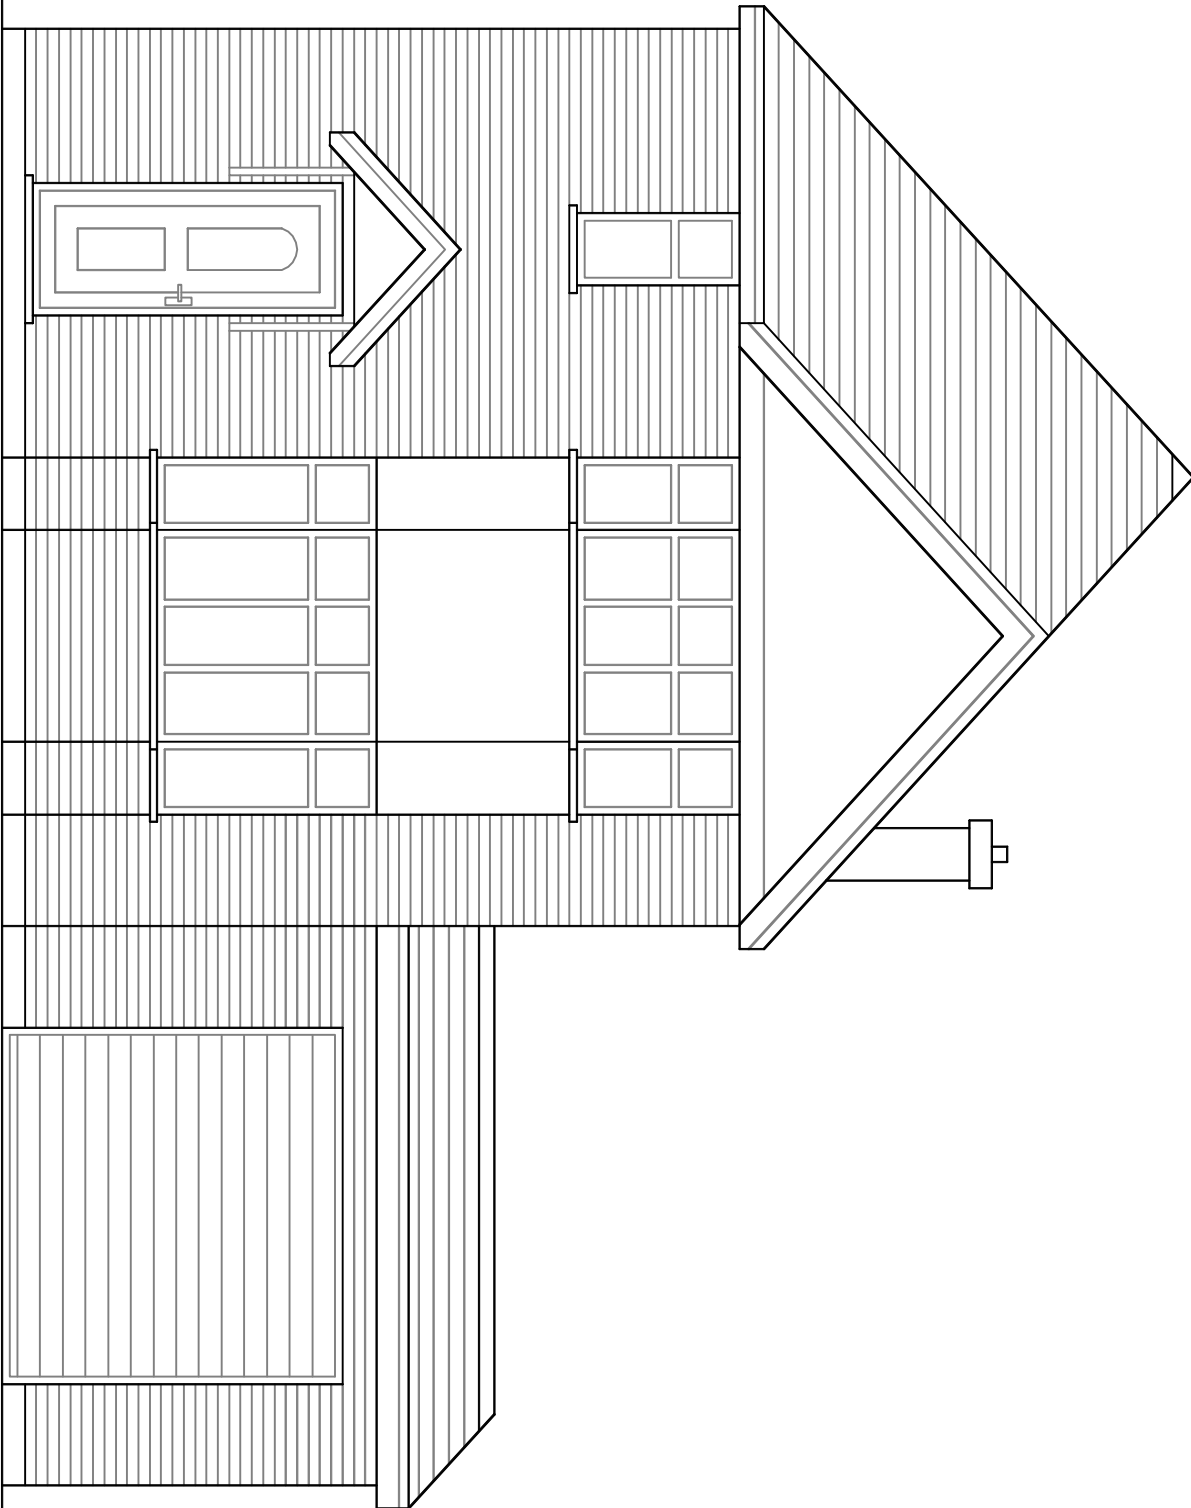

Proposed Front
Elevation

Itemref	Quantity	Title/Name, designation, material, dimension etc			Article No./Reference	
Designed by jd		Checked by	Approved by - date	File name	Date March 2013	Scale 1:50

Bilsham House		Proposed Extension	
	07	Edition 0	Sheet