


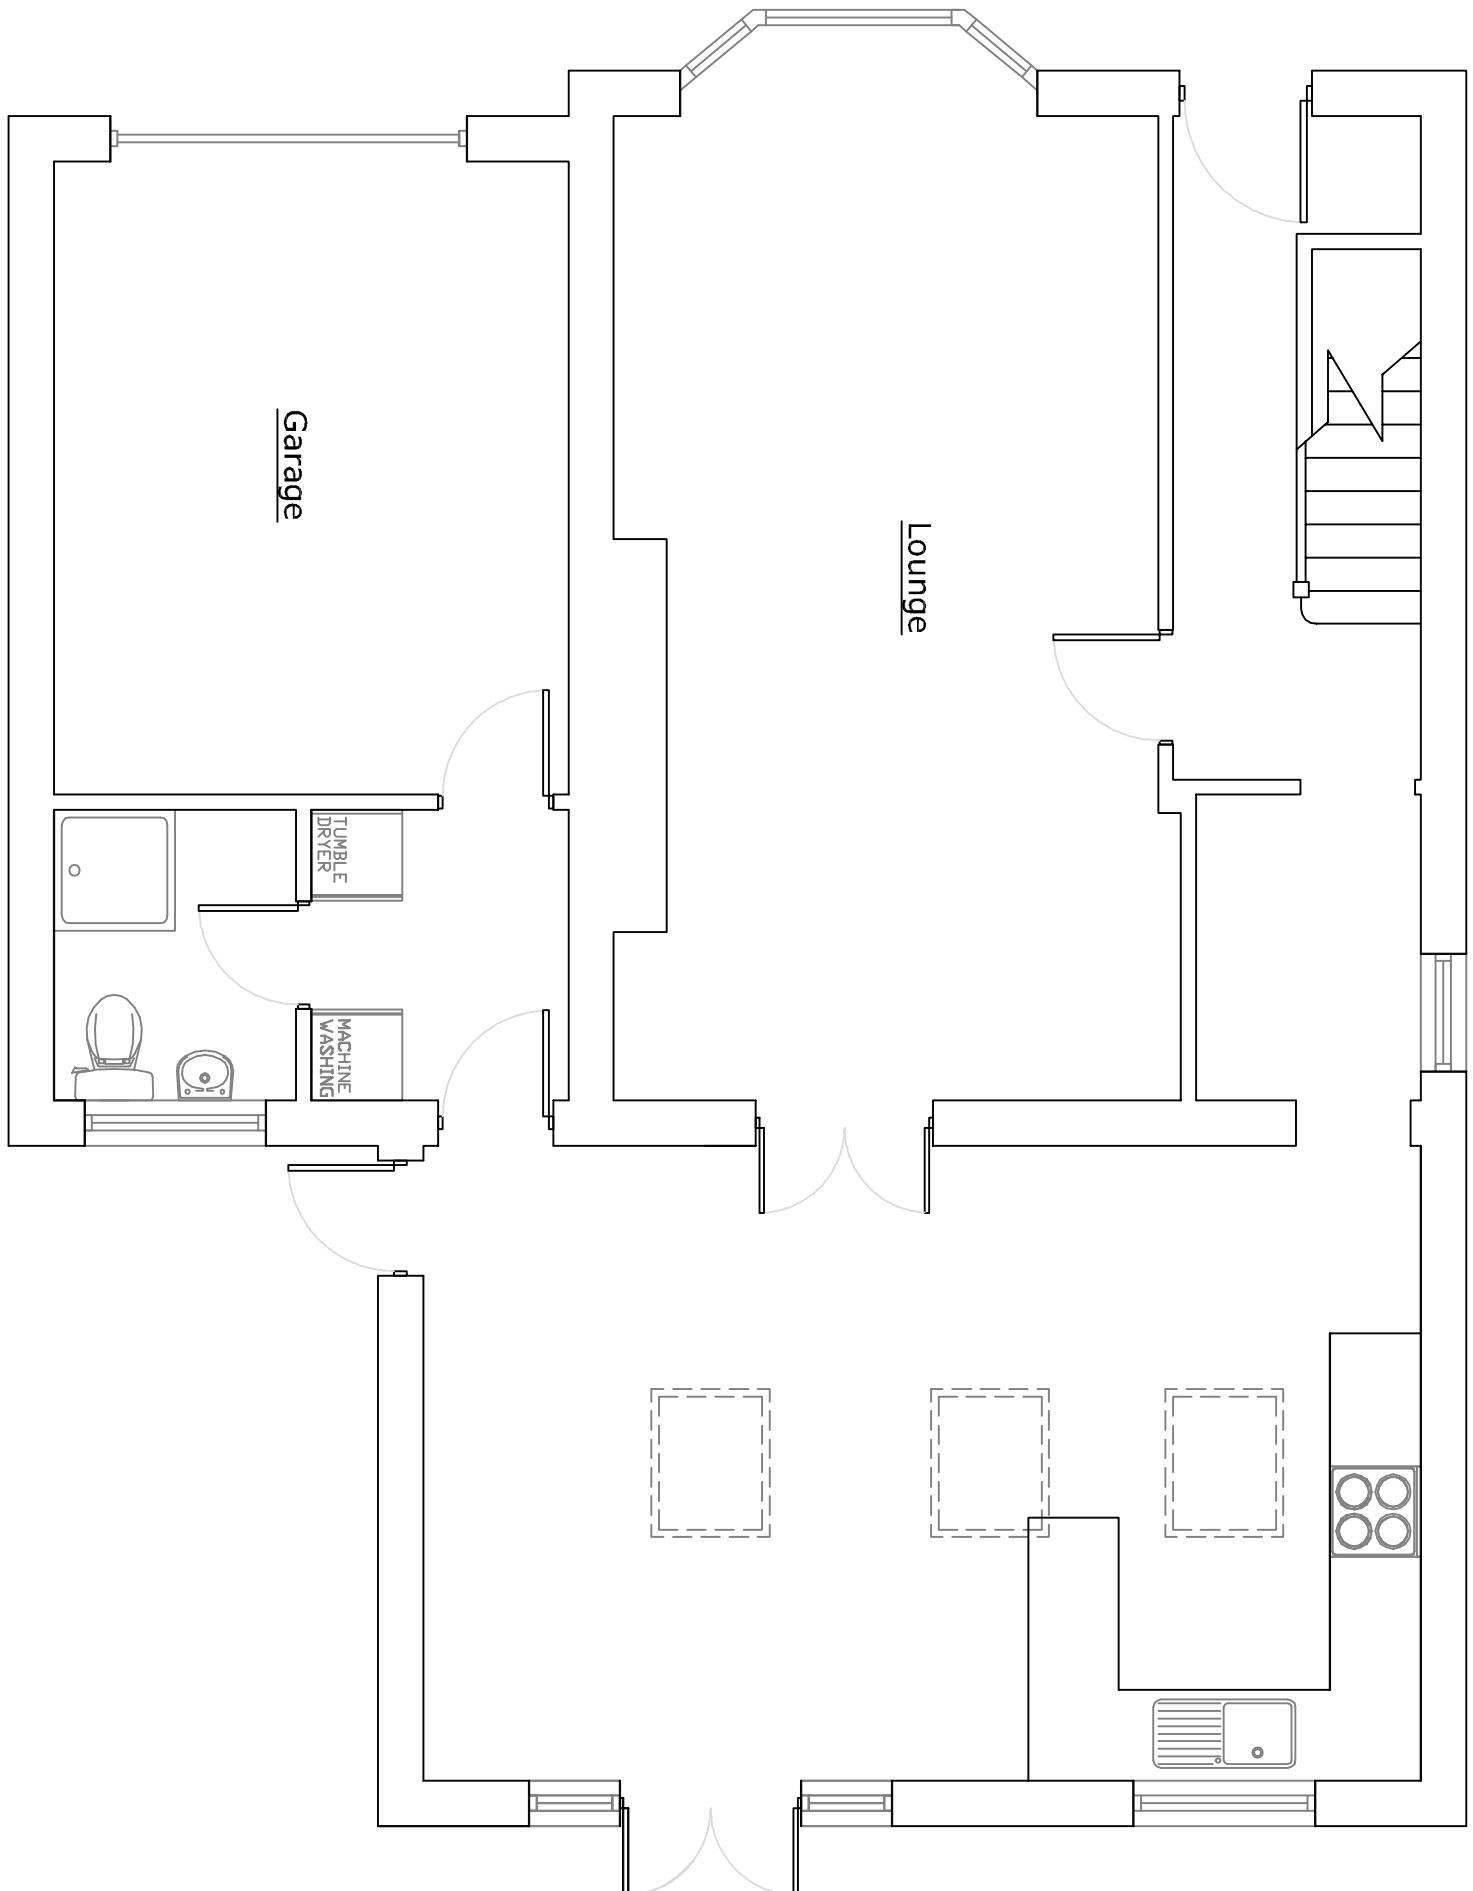

Proposed Ground Floor Plan

Itemref	Quantity	Title/Name, designation, material, dimension etc			Article No./Reference	
Designed by	jd	Checked by	Approved by - date	File name	Date	Scale
				March 2013		
				1:50		

Bilsham House

Proposed Extension

06

Edition

0

Sheet