


RevNo	Revision note	Date	Signature	Checked
-------	---------------	------	-----------	---------

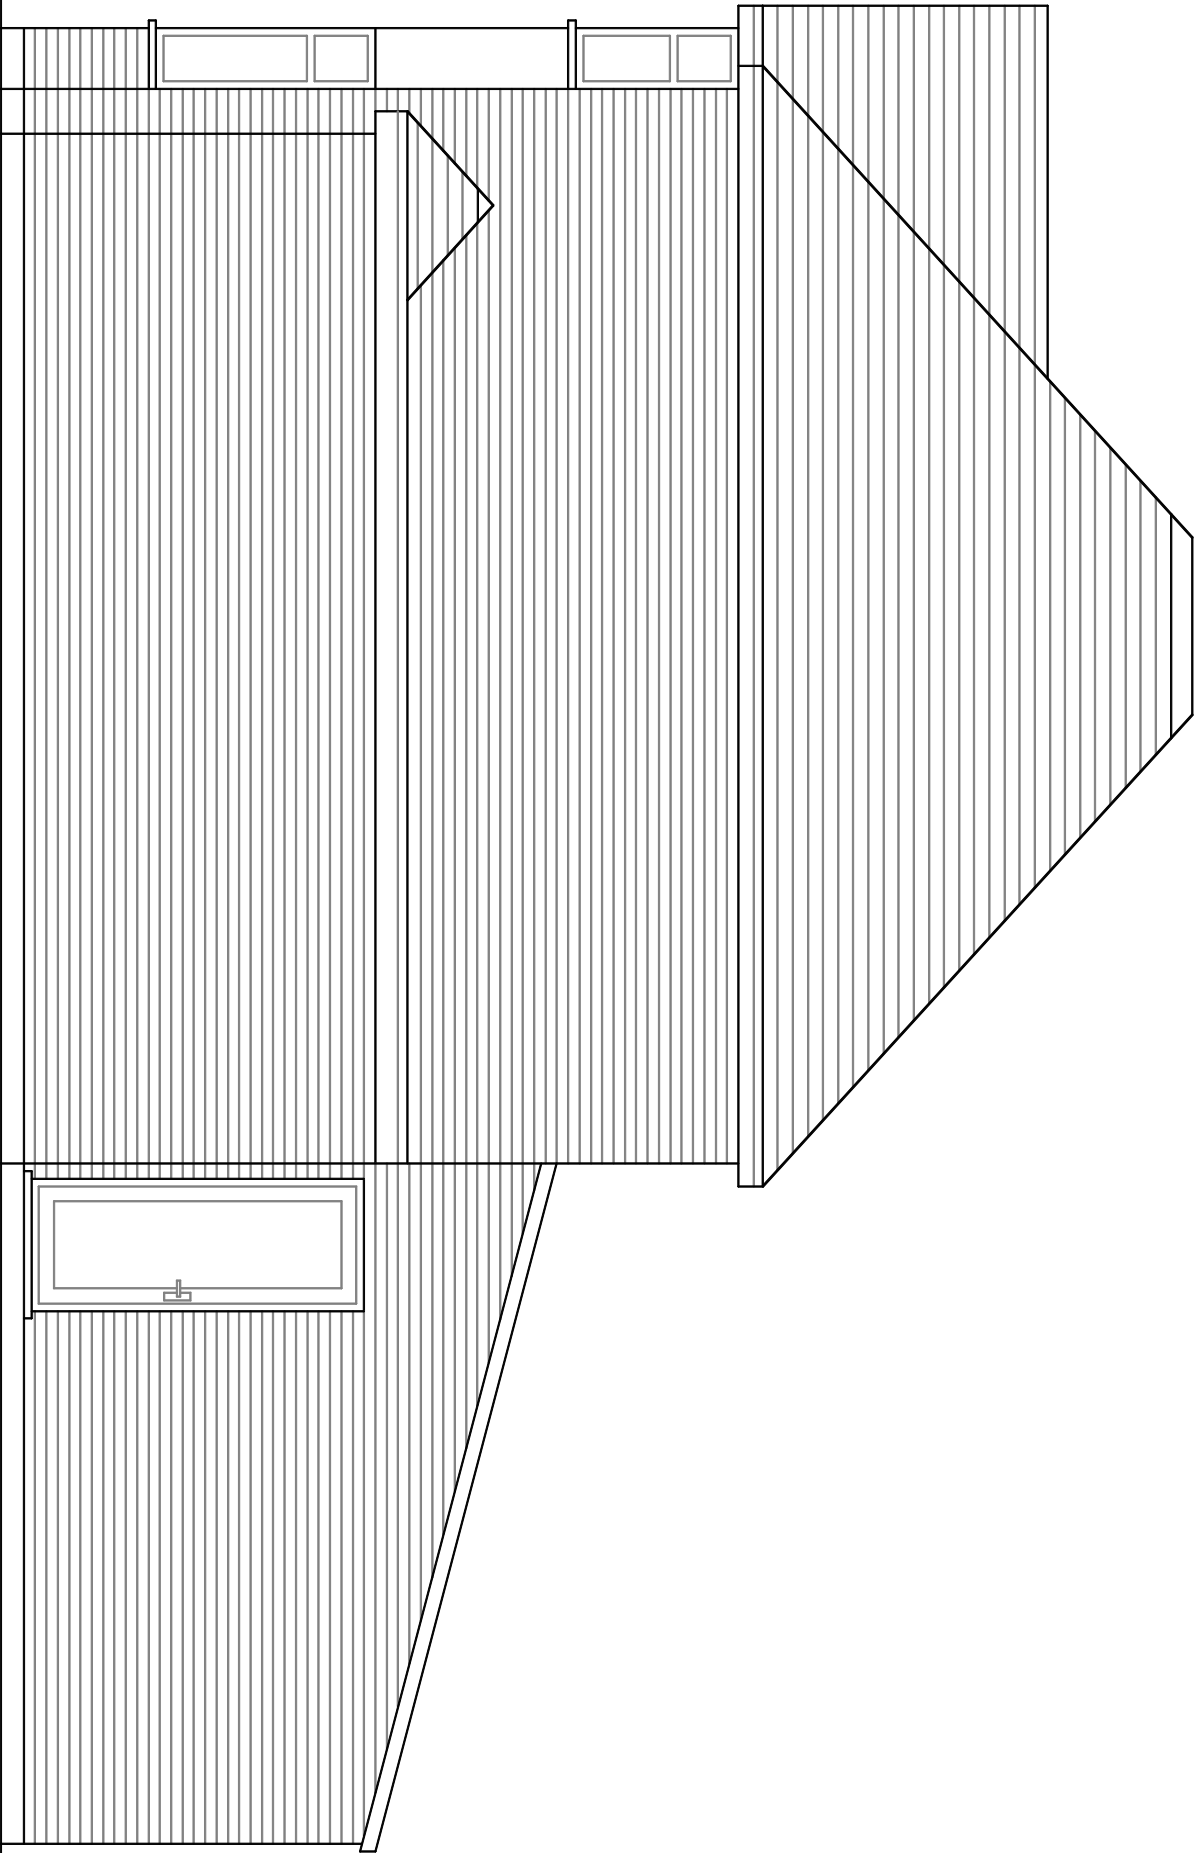

Proposed Side Elevation

Item/ref	Quantity	Title/Name, designation, material, dimension etc			Article No./Reference	
Designed by jd		Checked by	Approved by - date	File name	Date March 2013	Scale 1:50

Bilsham House		Proposed Extension	
08a		Edition 0	Sheet