


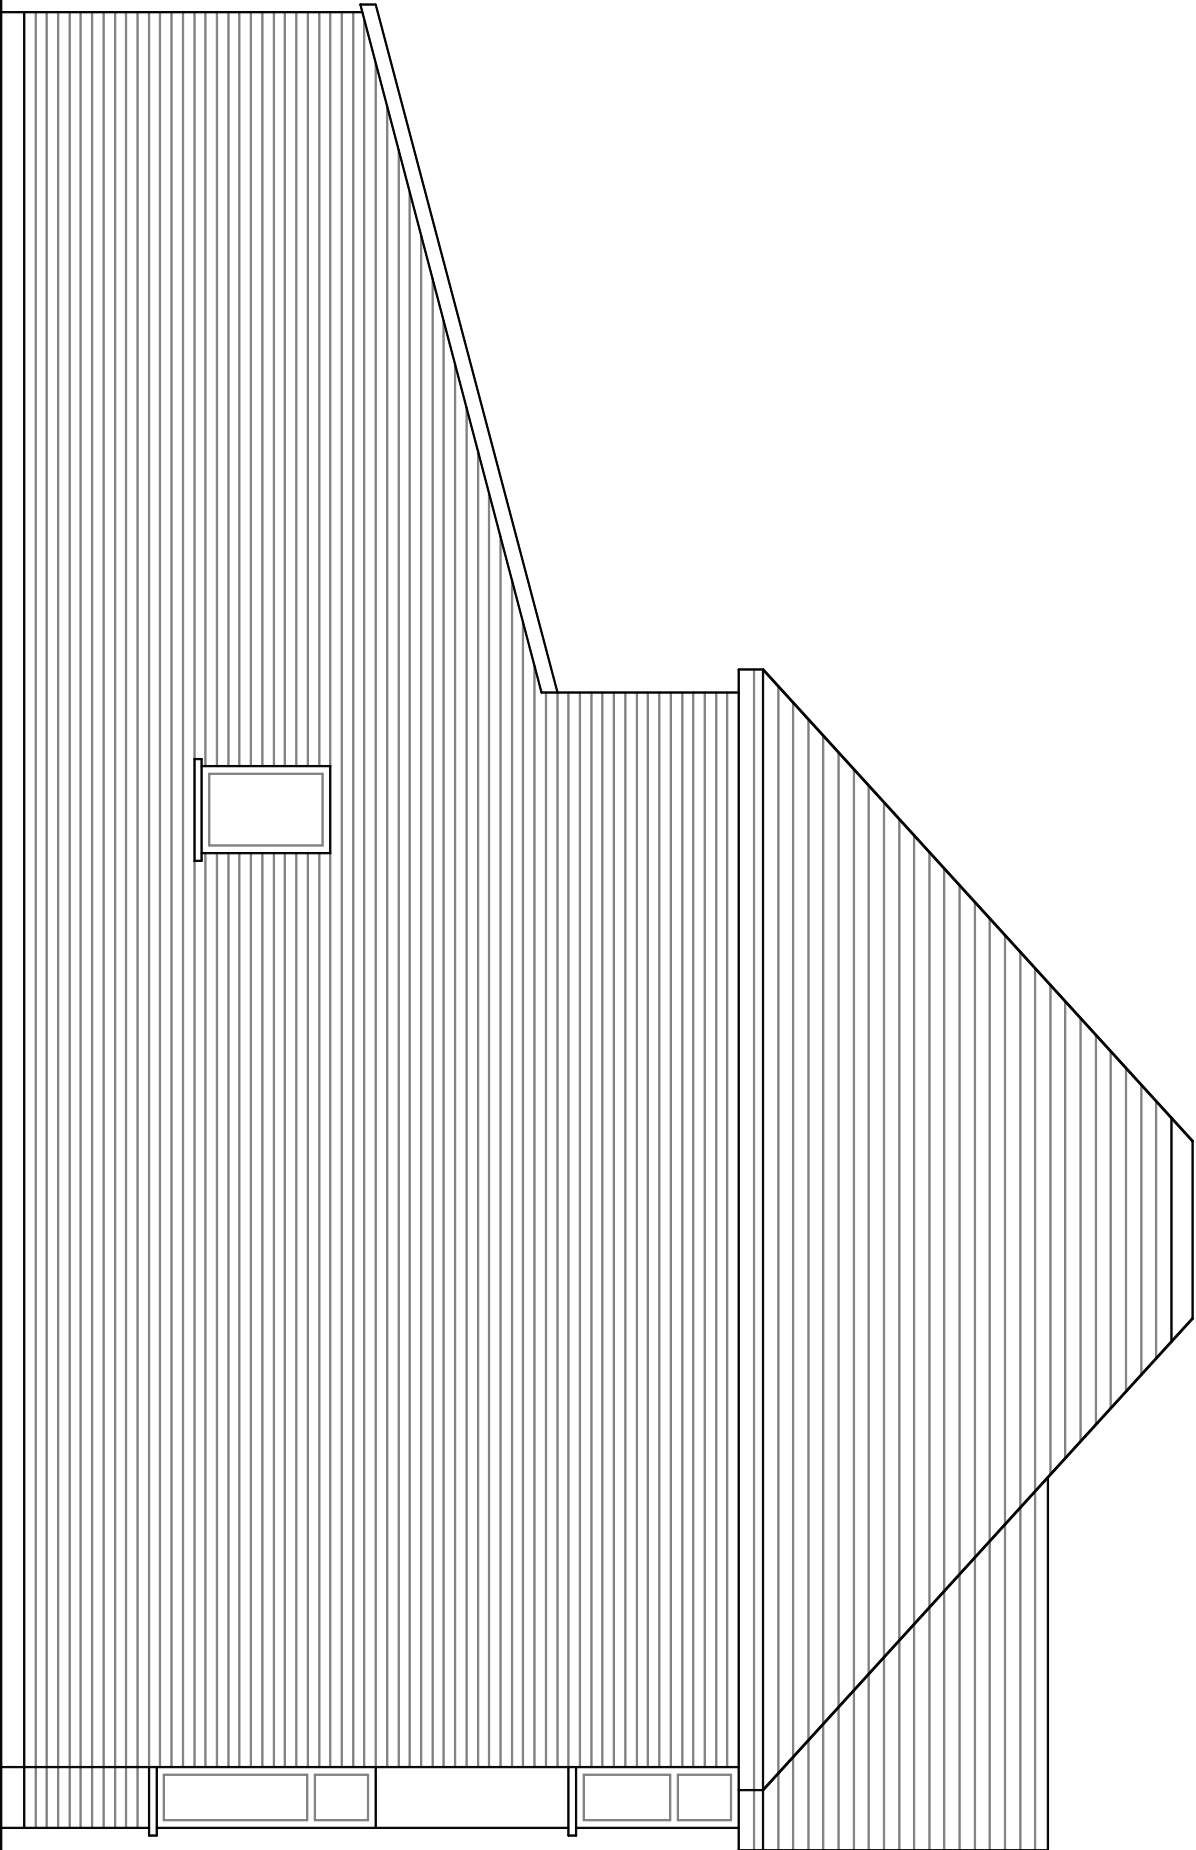

Proposed Side Elevation

Itemref	Quantity	Title/Name, designation, material, dimension etc			Article No./Reference	
Designed by jd		Checked by	Approved by - date	File name	Date March 2013	Scale 1:50

Bilsham House		Proposed Extension	
09a		Edition	
		Sheet	