


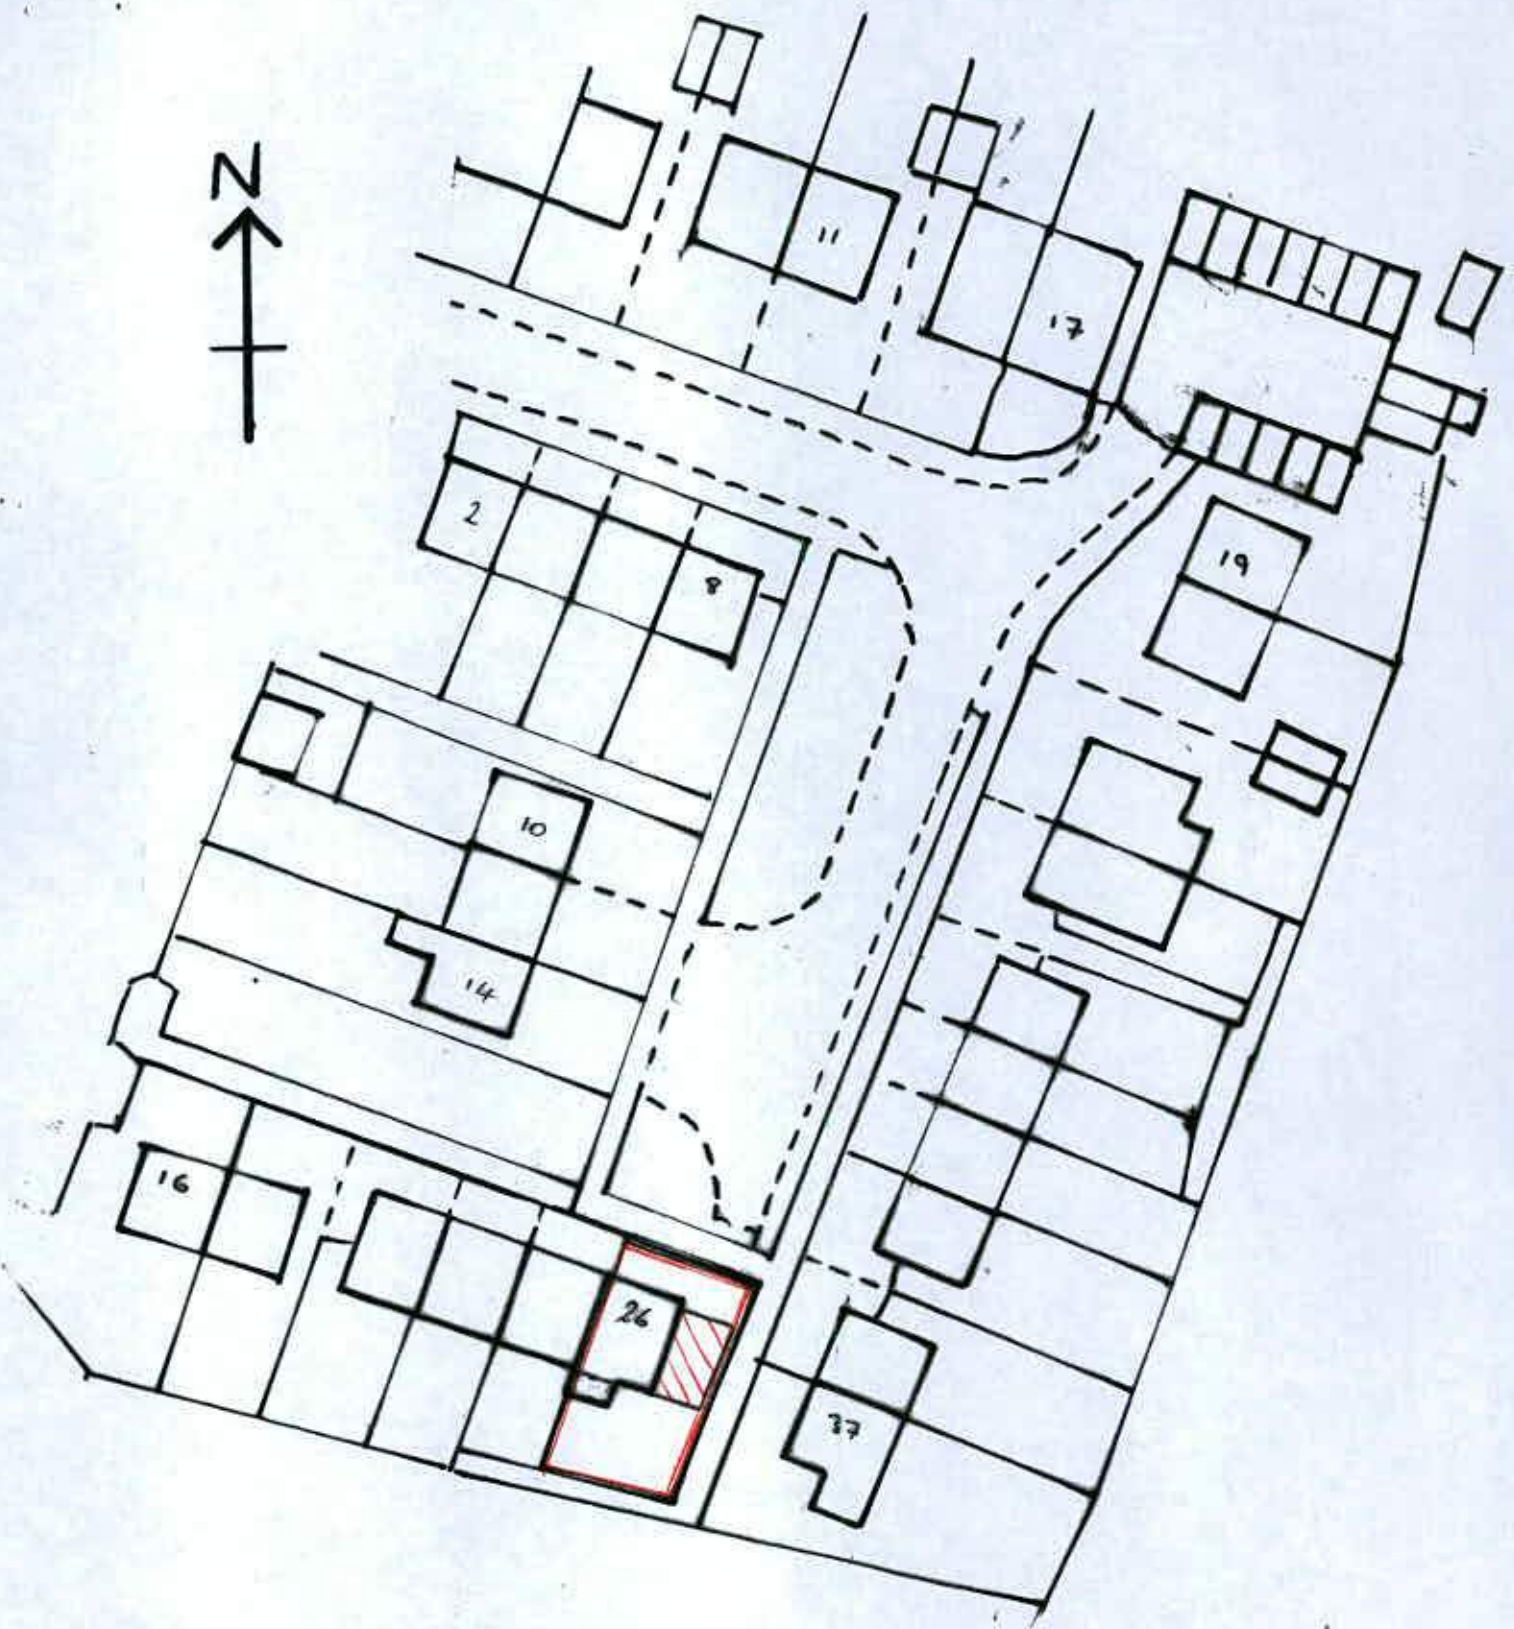

BLOCK PLAN

SIDE EXTENSION	
26 FAIRHOLME DRIVE YAPTON	
DRW No. 2	1:500
28-2-18	