


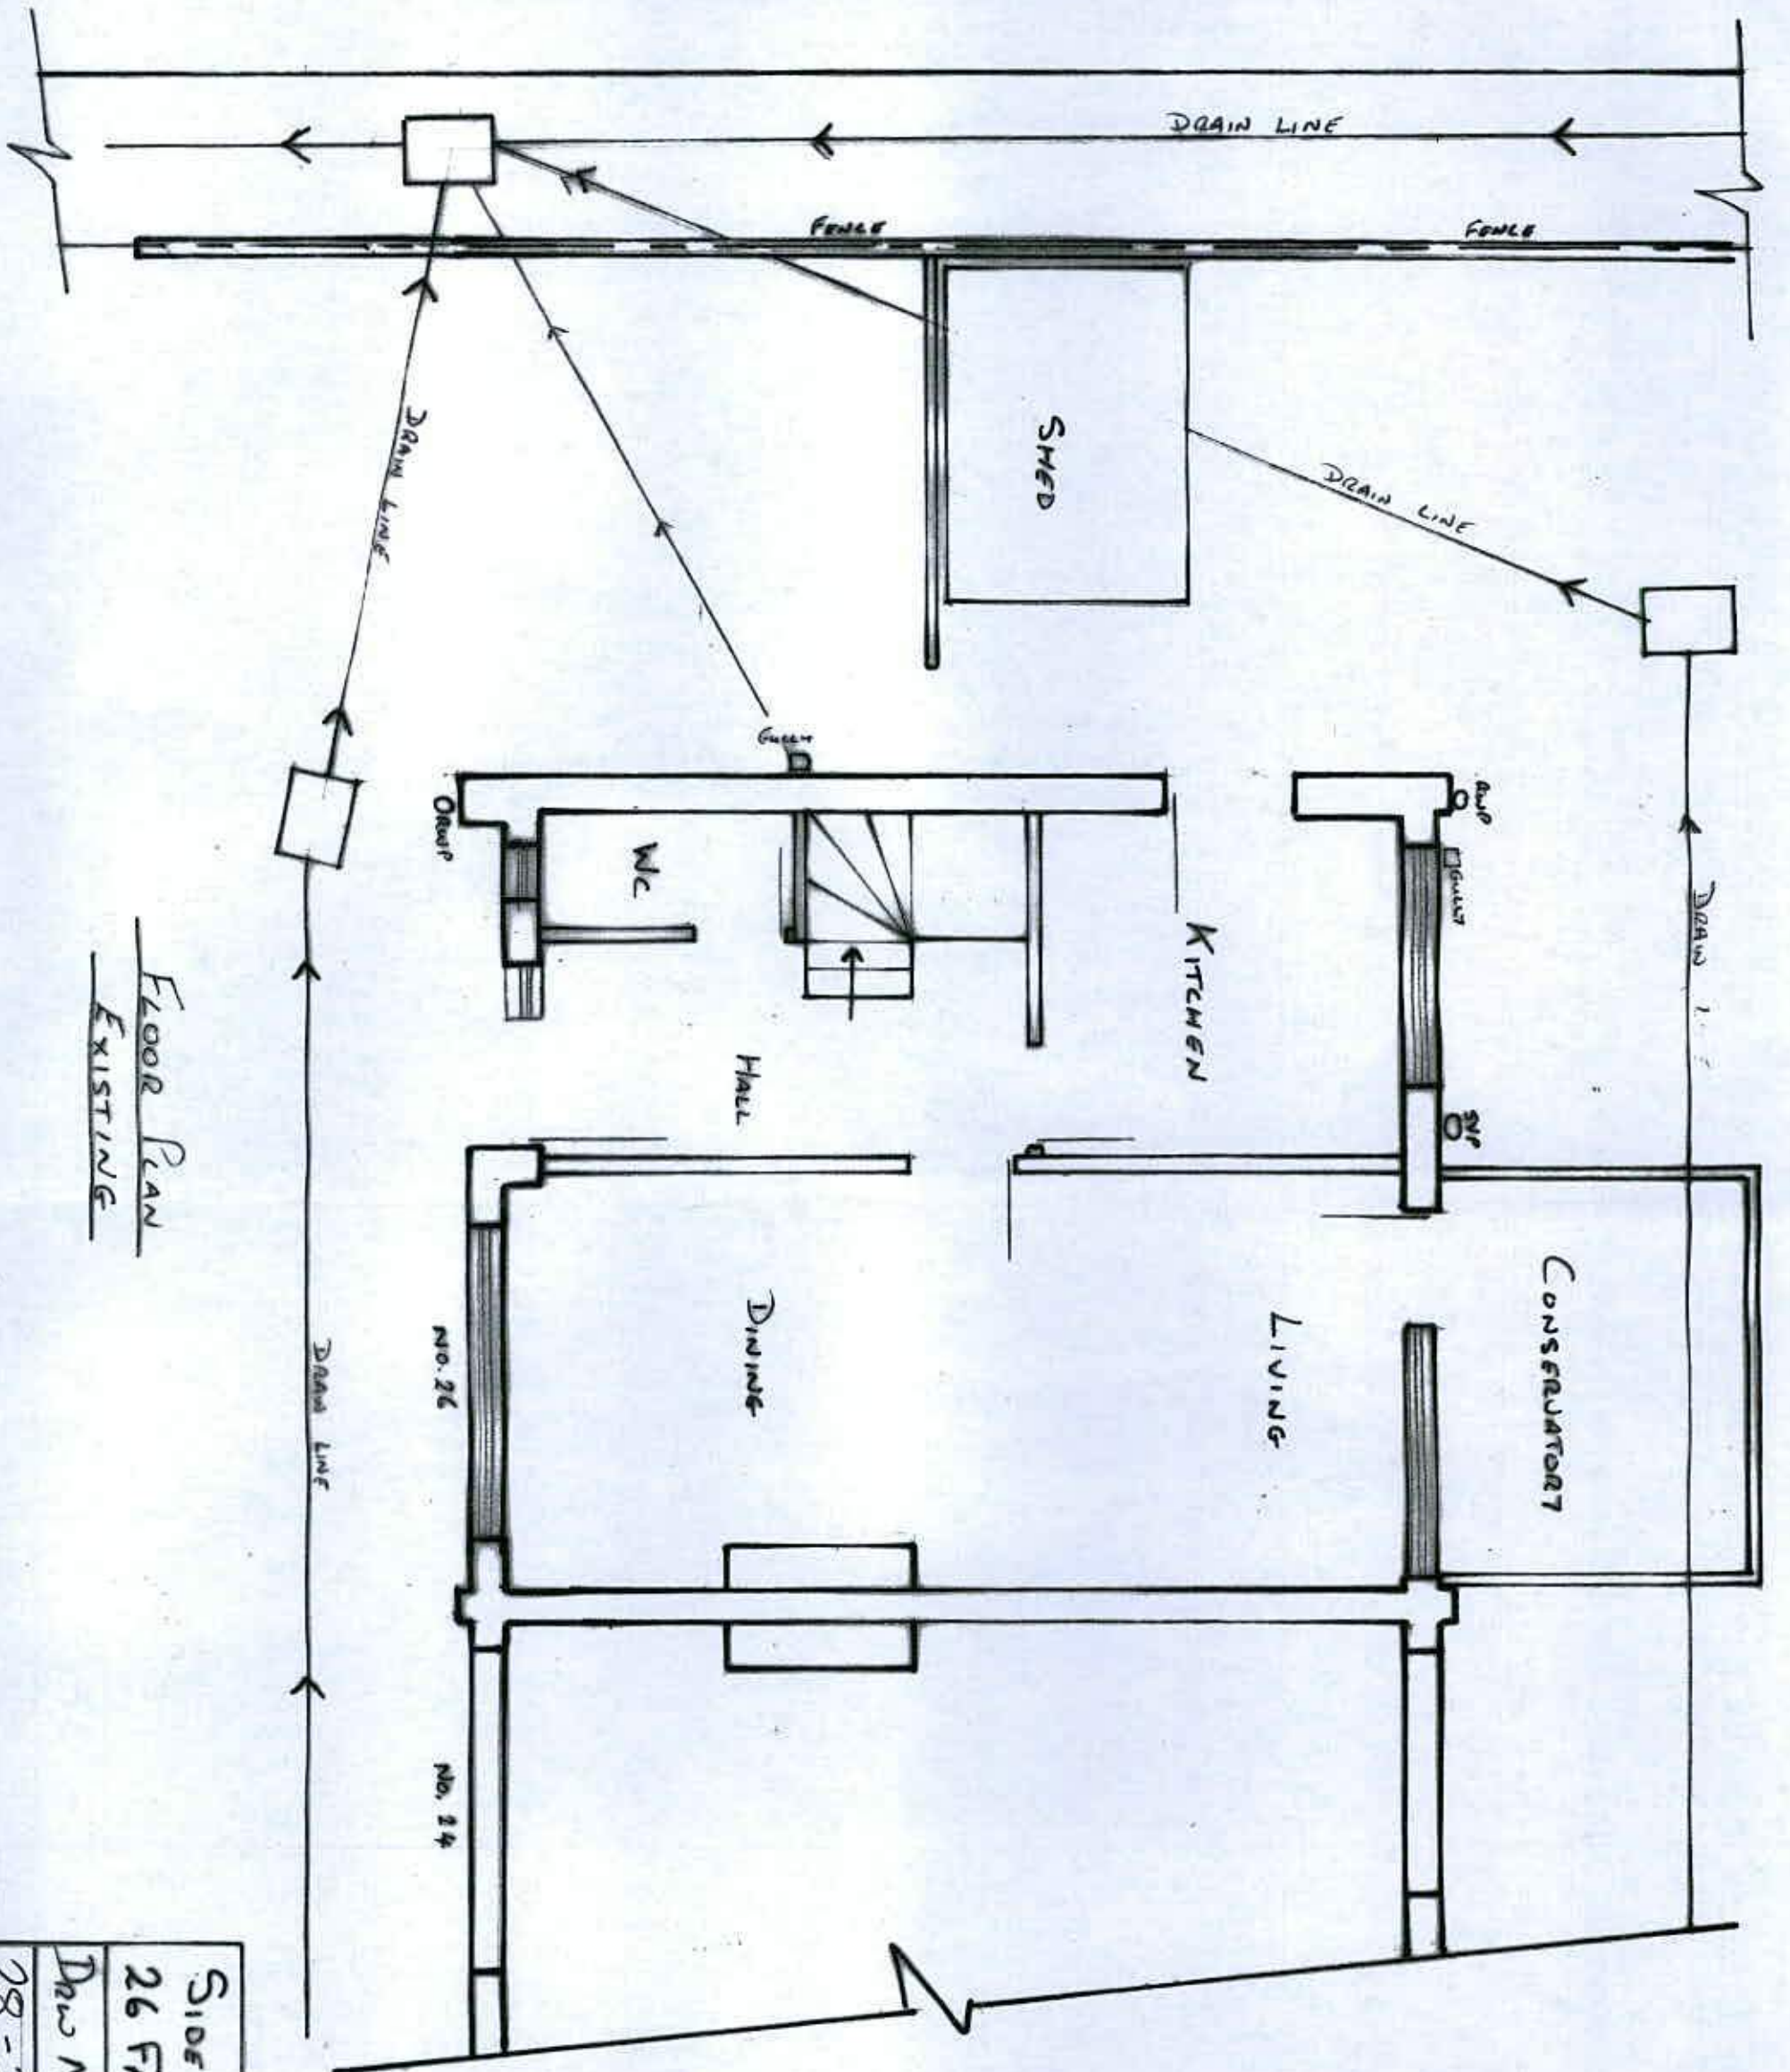

FLOOR PLAN
EXISTING

SIDE EXTENSION

26 FAIRHOLME DRIVE TAPTON

Draw No. 3

1:50

28-2-18