


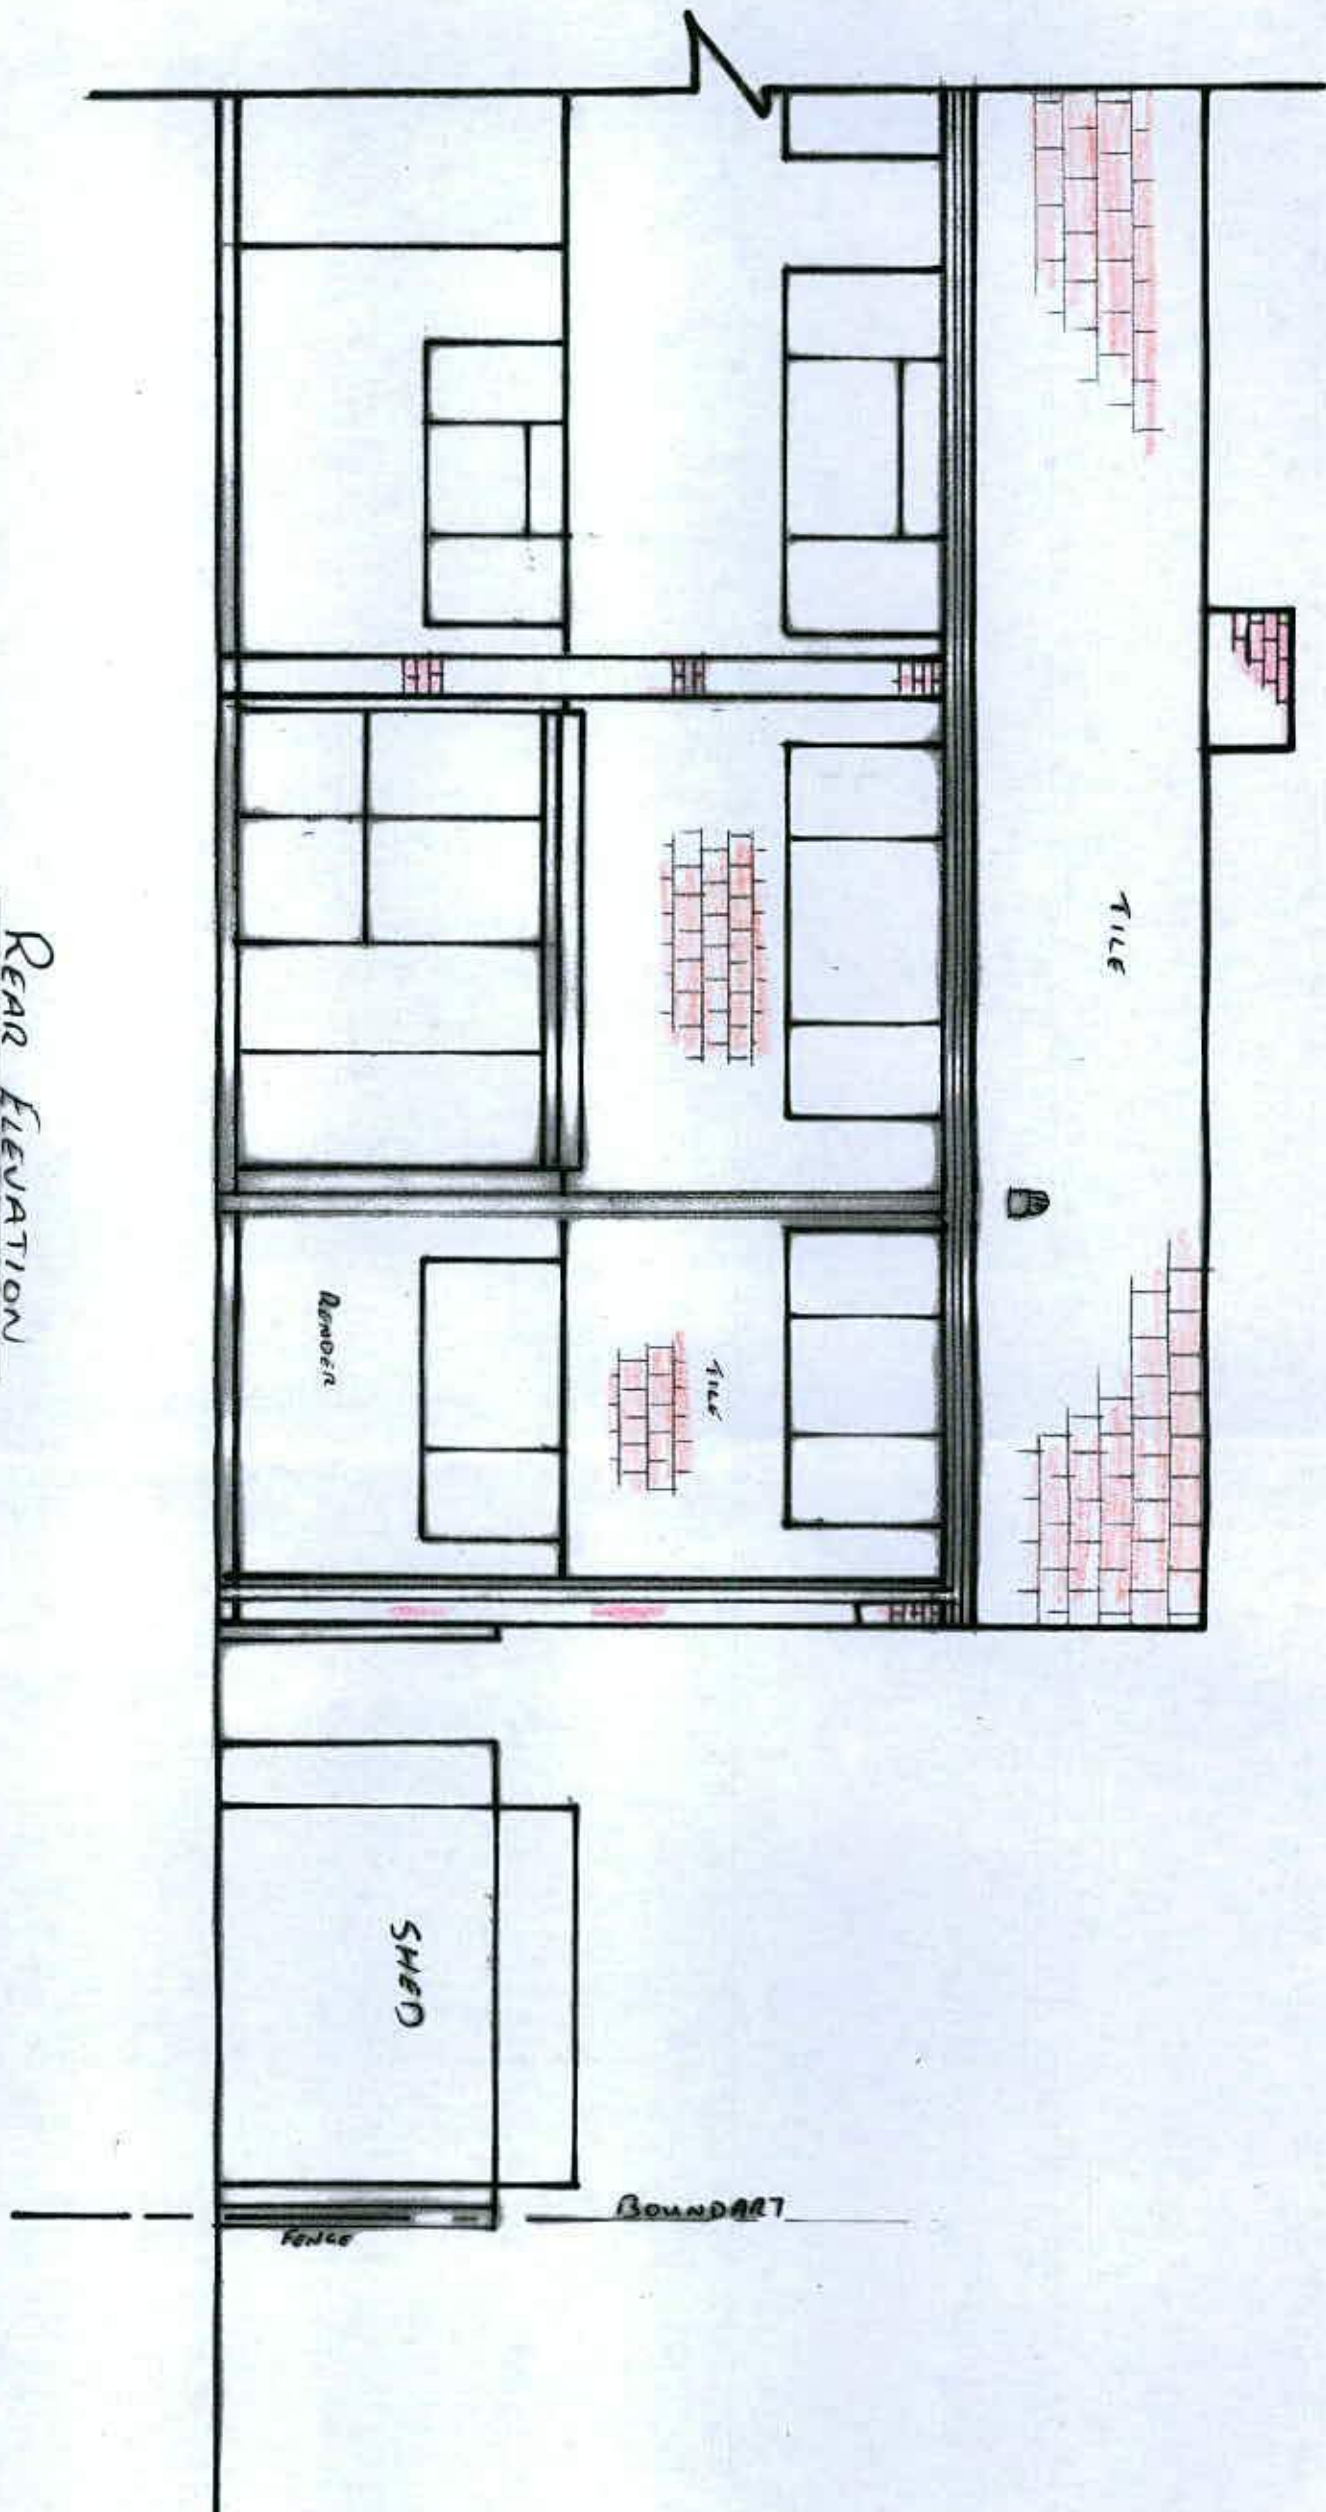

REAR ELEVATION
EXISTING

SIDE EXTENSION	
26 FAIRHOLME DRIVE YARFON	
Draw No. 5	1:50
28-2-18	