


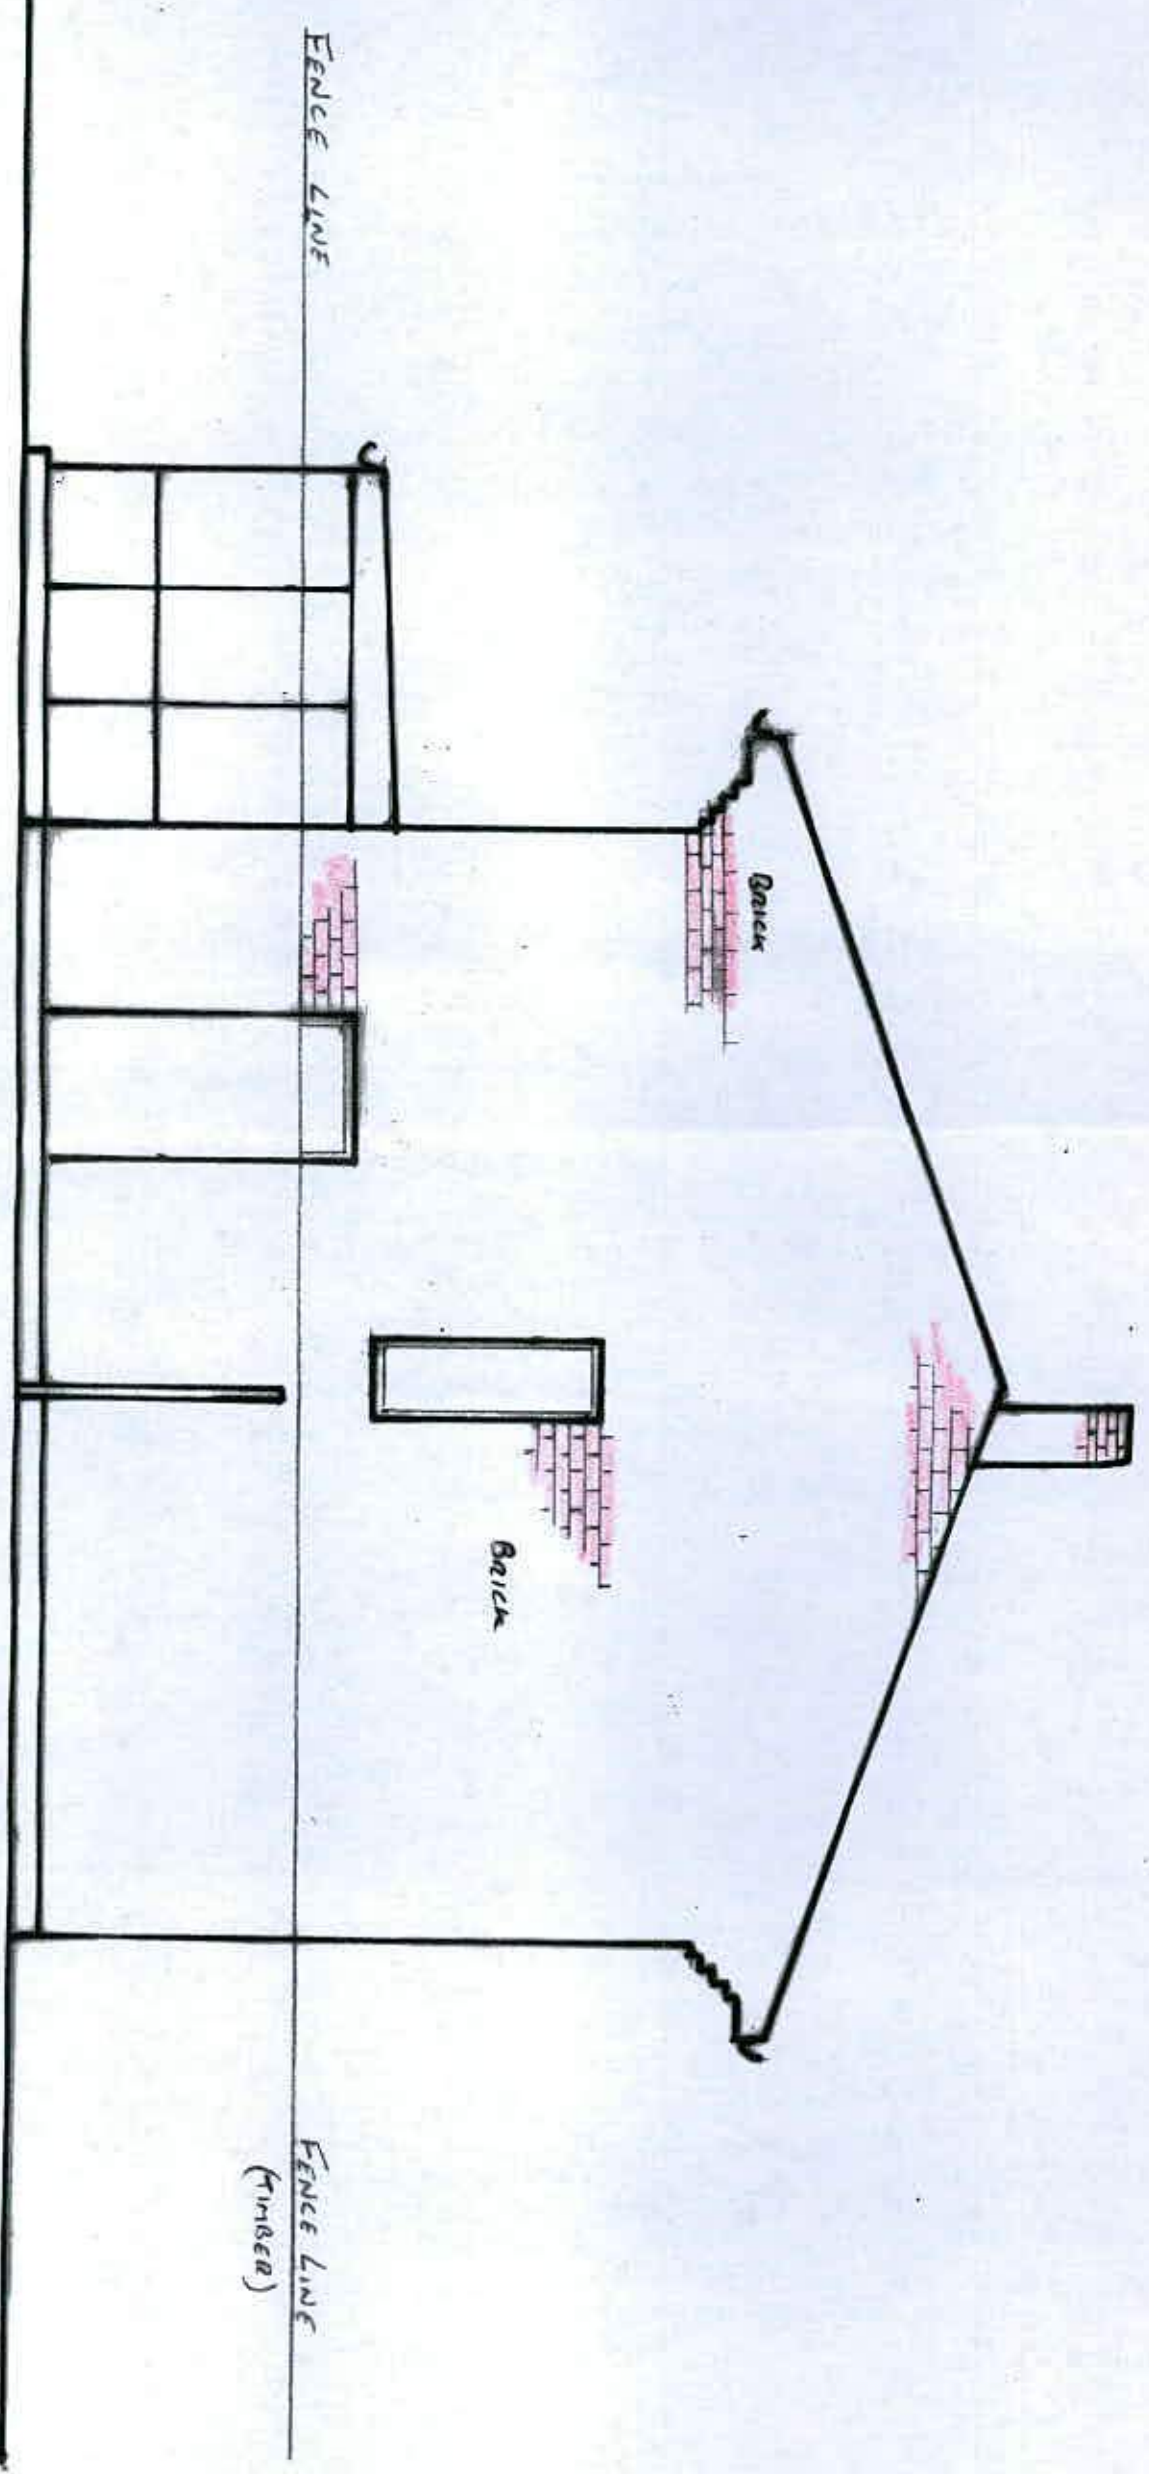

SIDE ELEVATION
EXISTING

SIDE EXTENSION	
26 FAIRHOLME DRIVE YARSTON	
DRAW No. 6	1:50
28-2-18	