


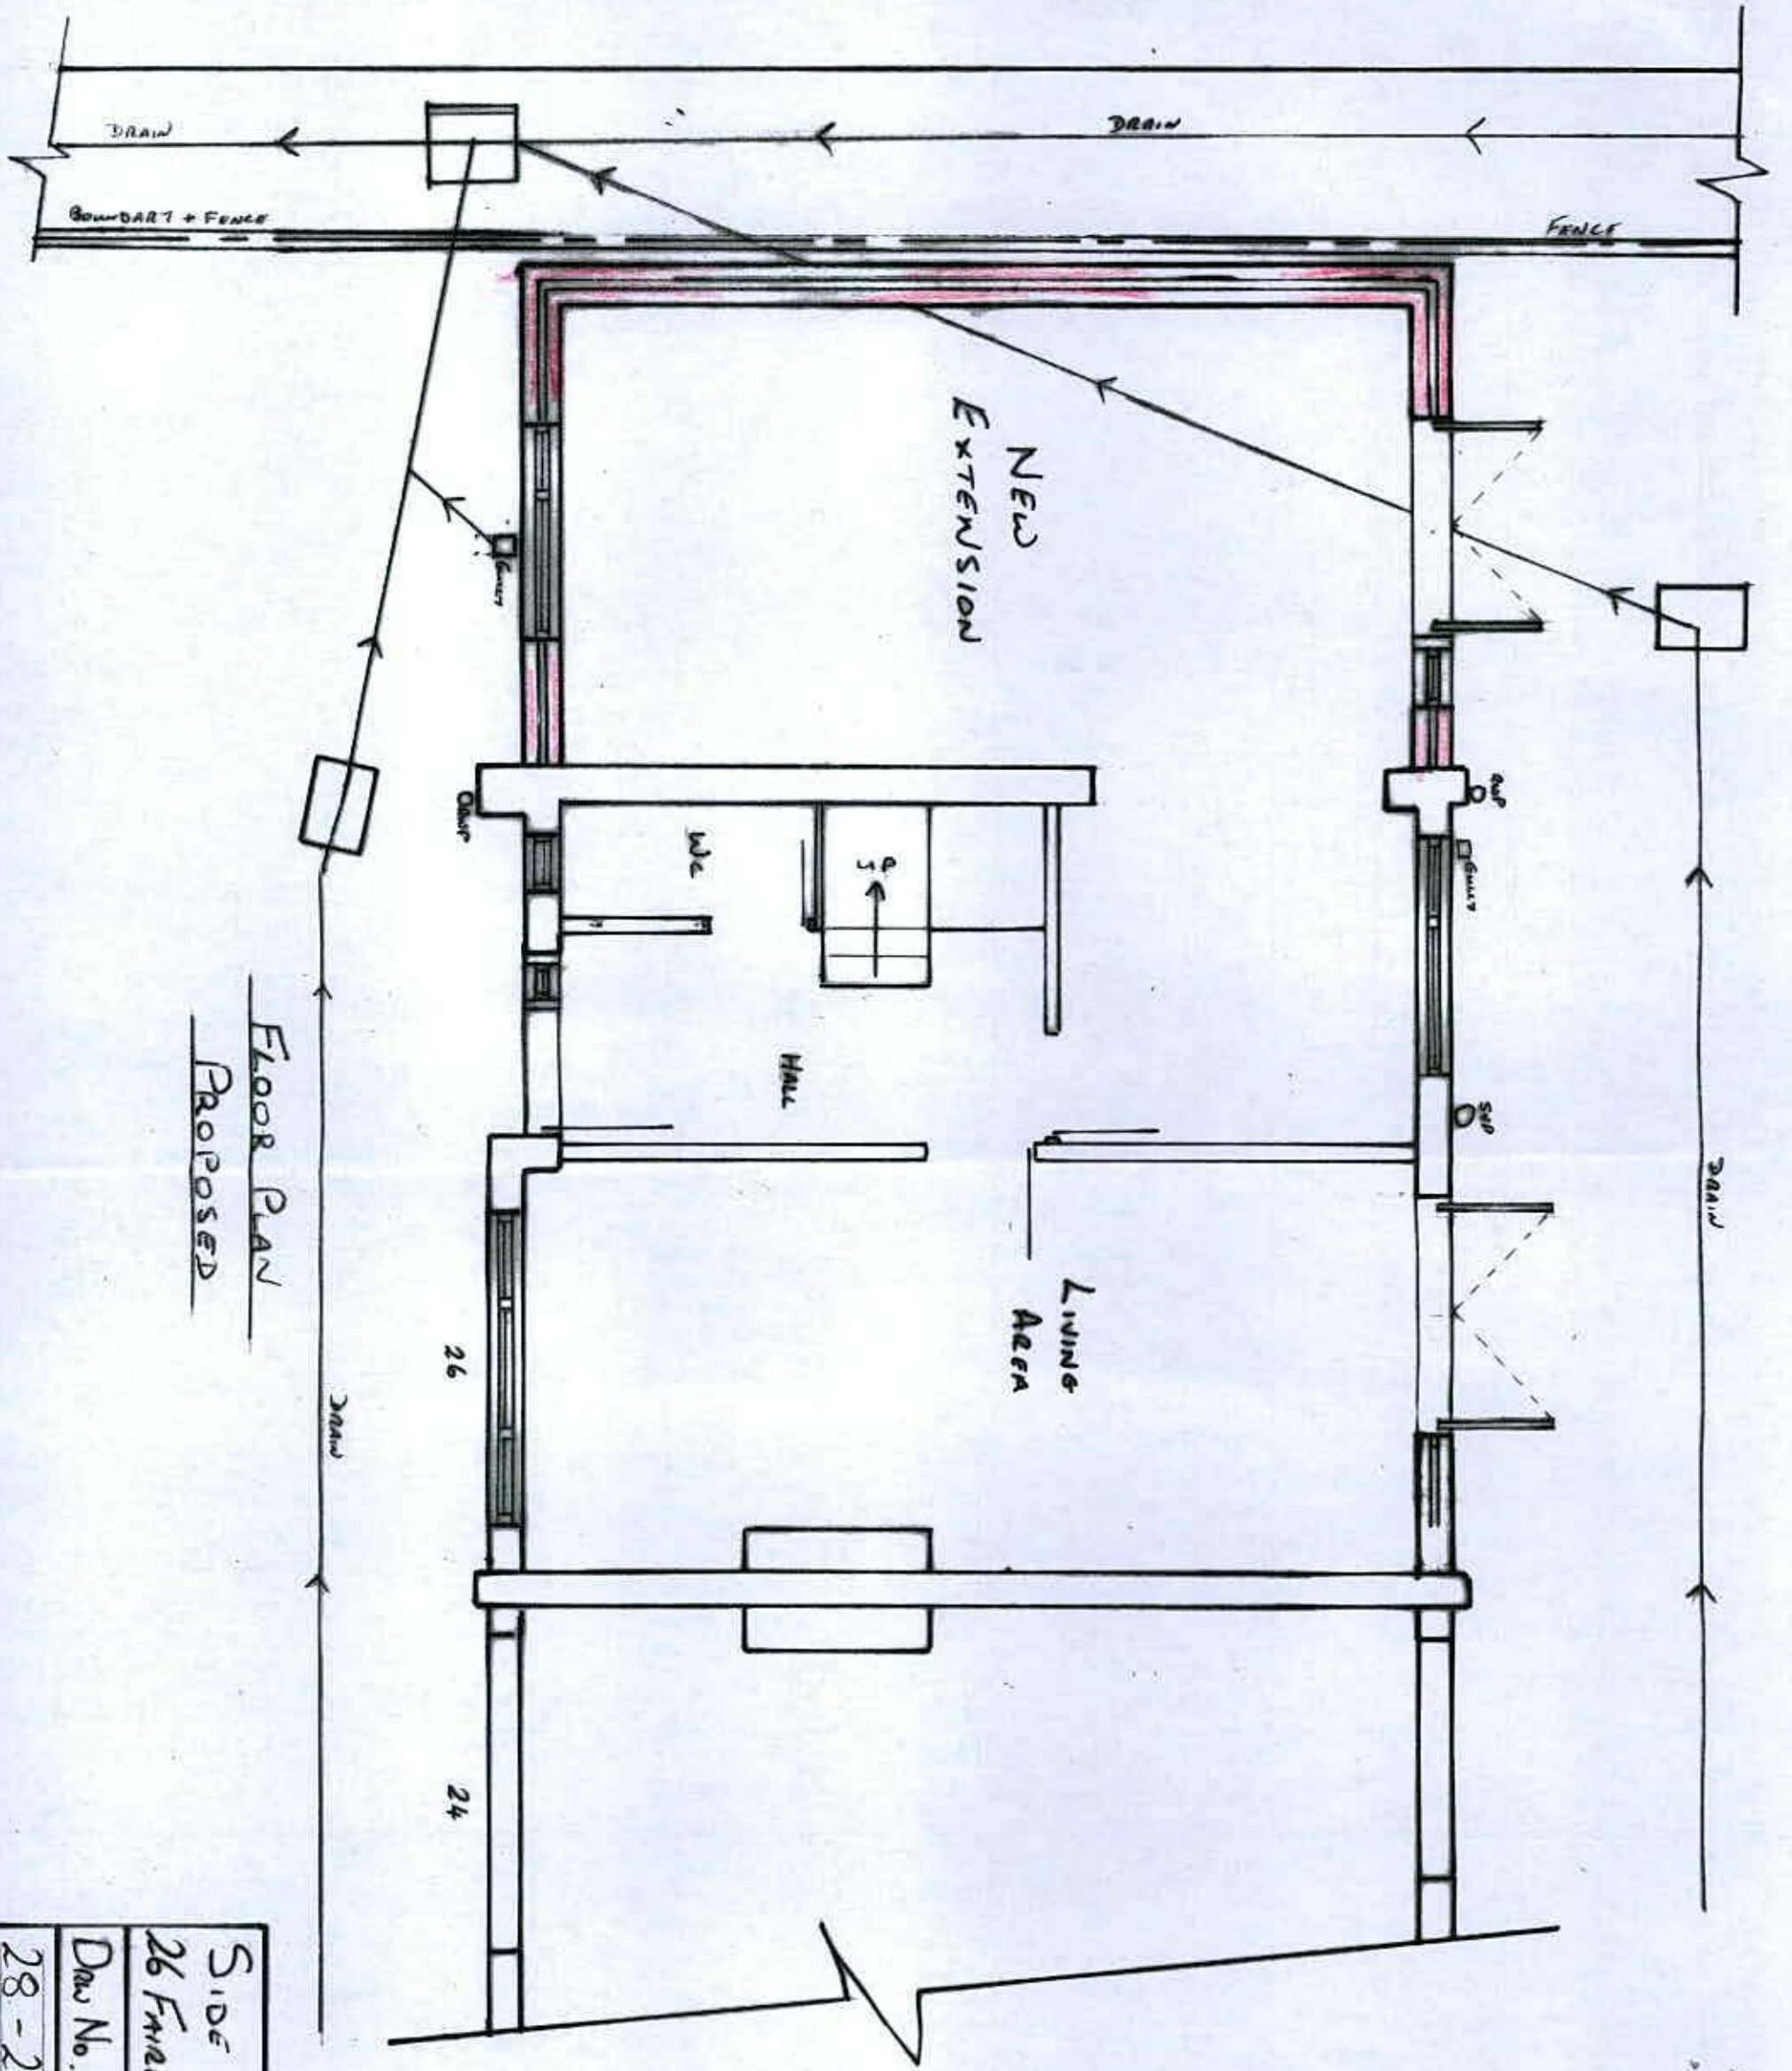

FLOOR PLAN
PROPOSED

SIDE EXTENSION	
26 FAIRHOLME DRIVE YARPTON	
Draw No. 7	1:50
28-2-18	