


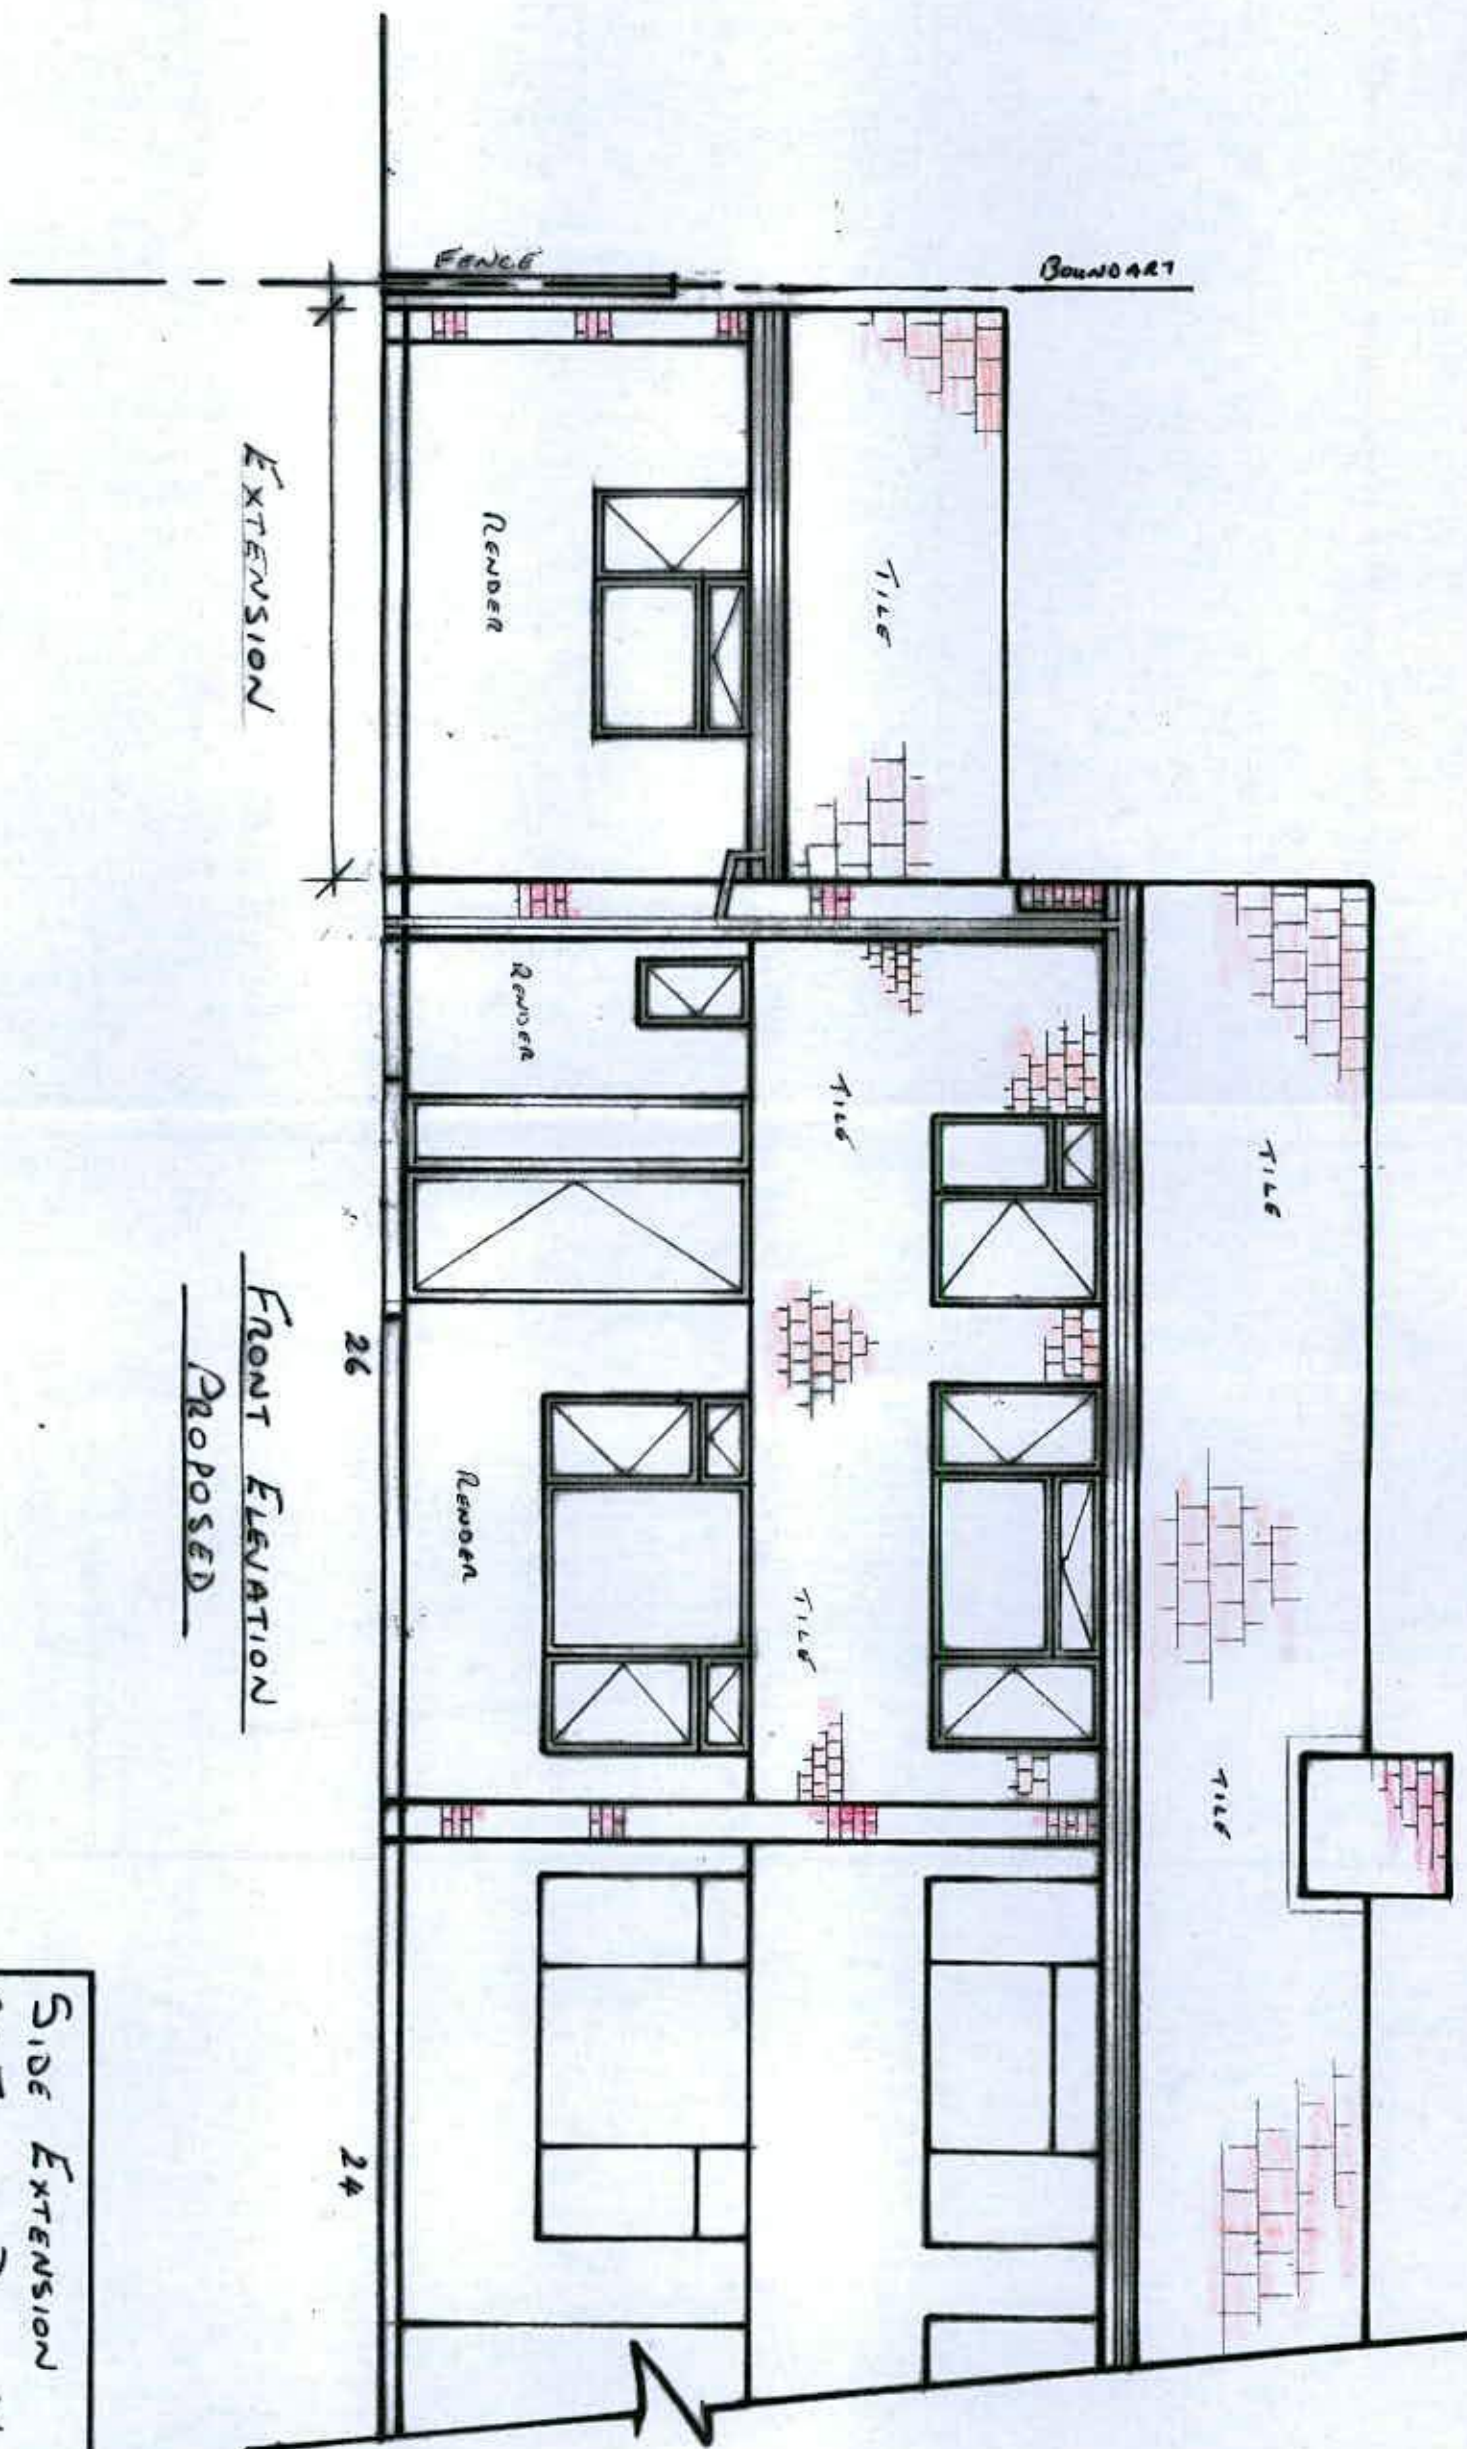

SIDE EXTENSION	
26 FAIRHOLME DRIVE YARPTON	
DRAW No. 8	1:50
28-2-18	