


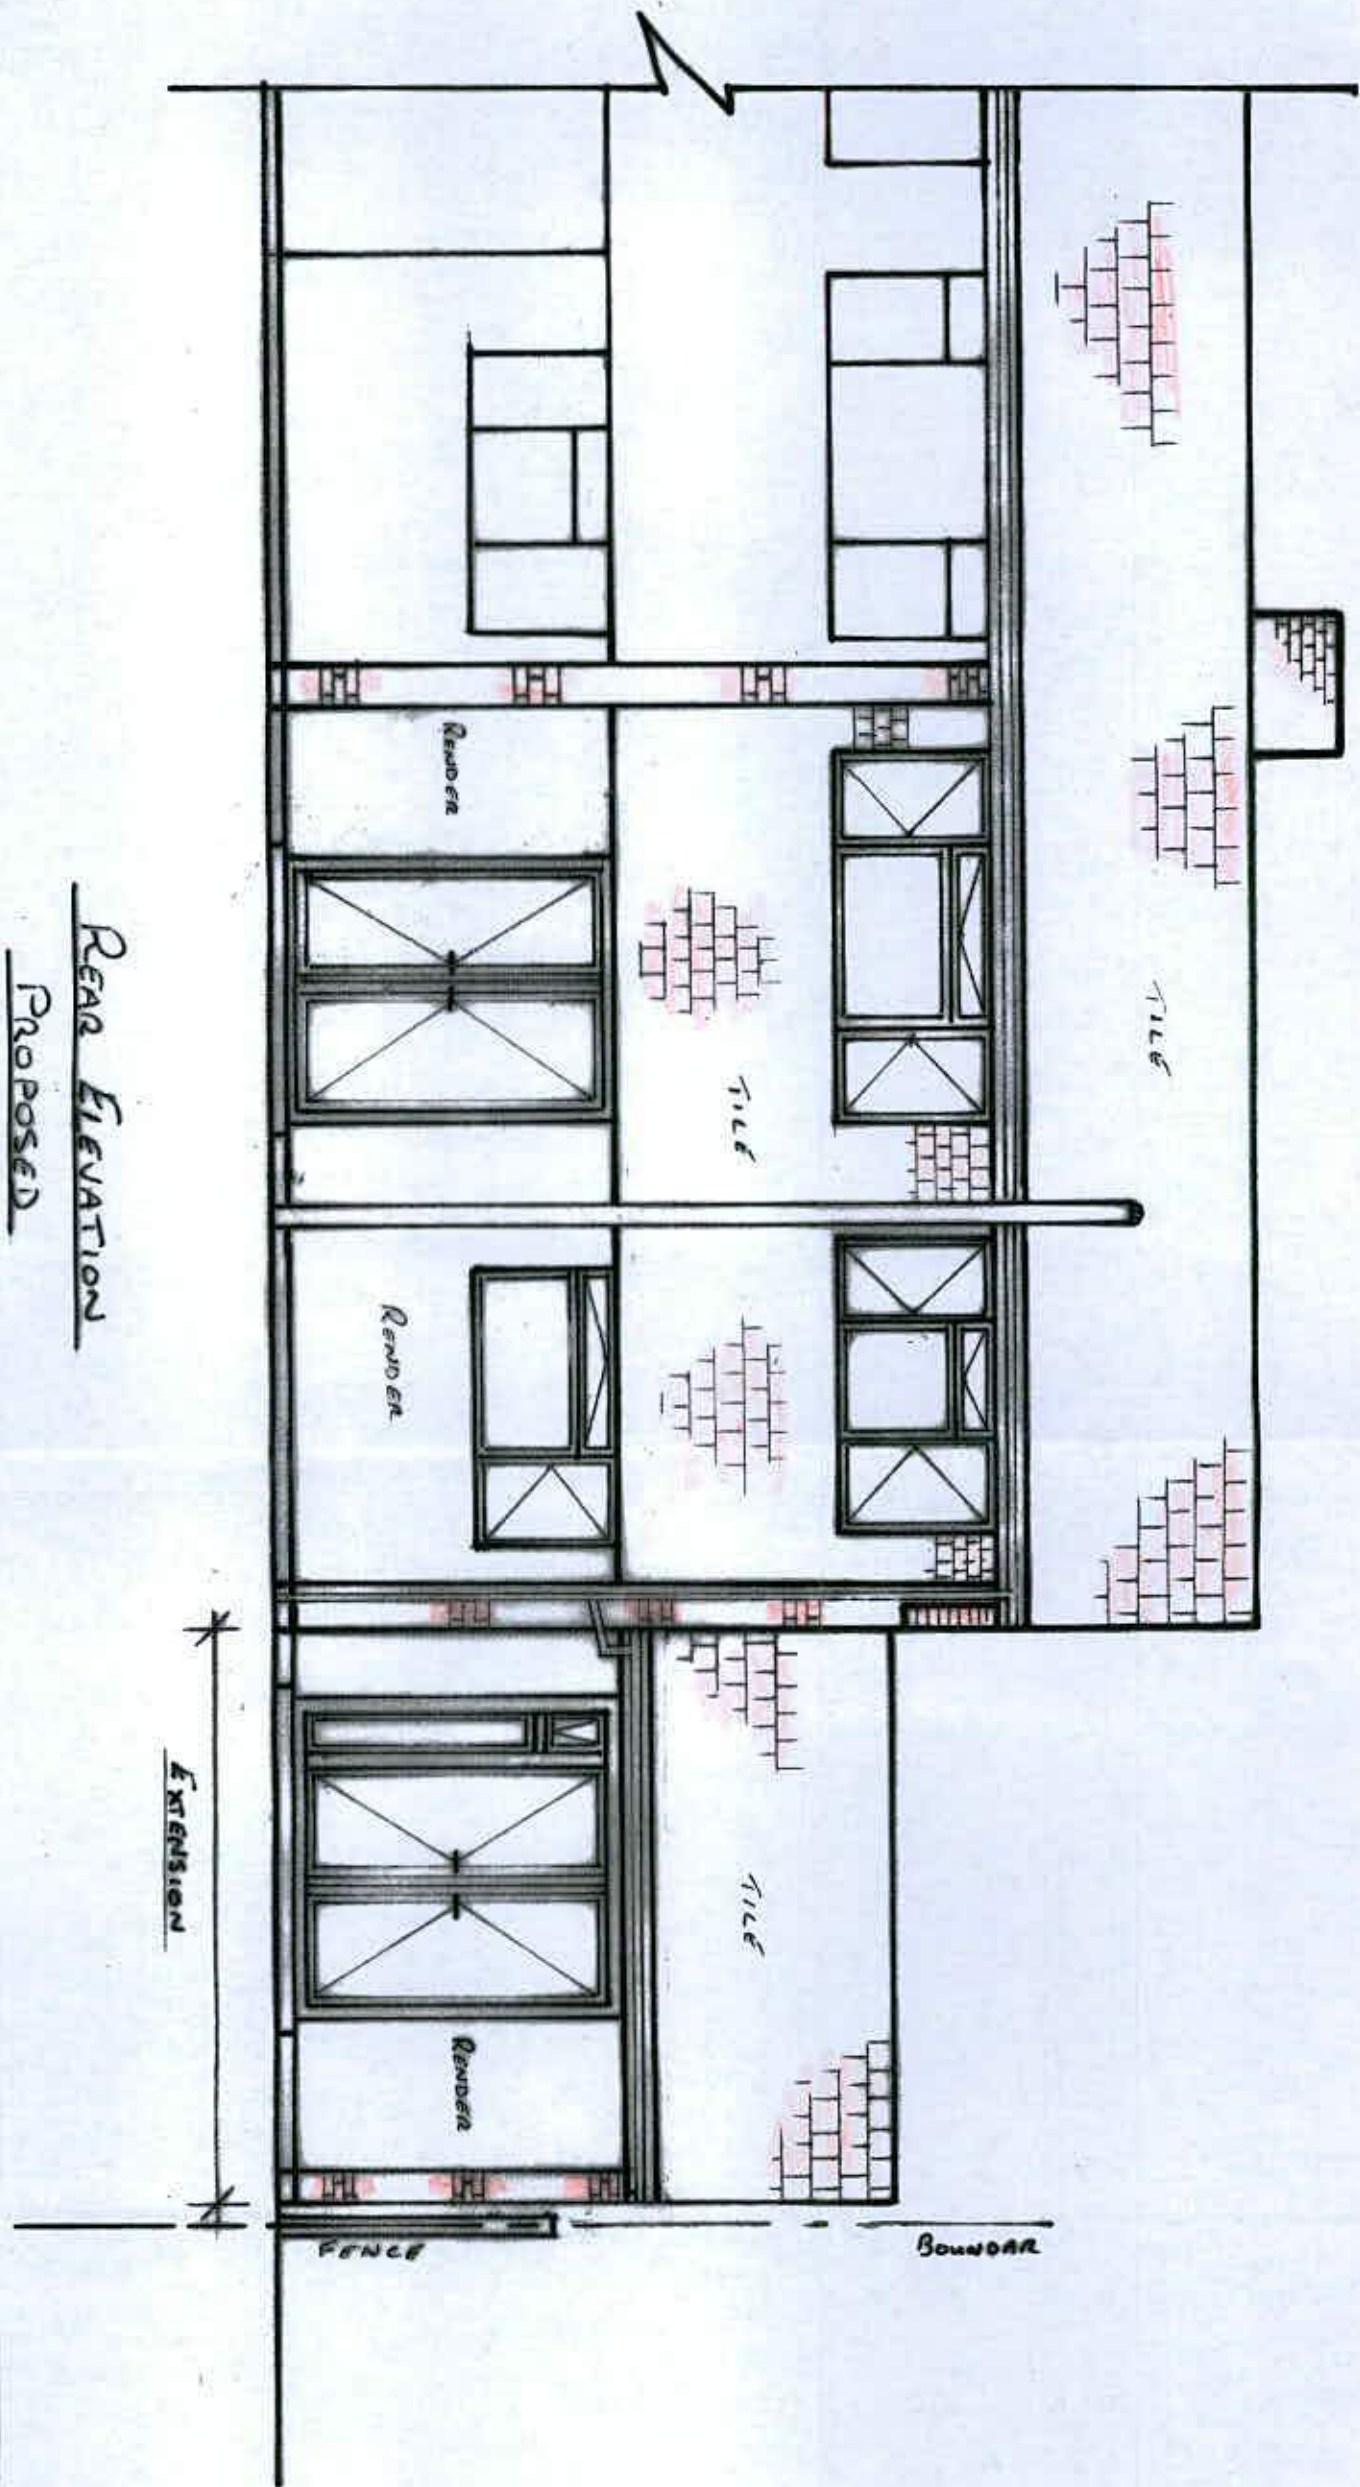

REAR ELEVATION
PROPOSED

SIDE EXTENSION	
26 FAIRHURST DRIVE TAPTON	
Draw No. 9	1:50
28-2-18	