


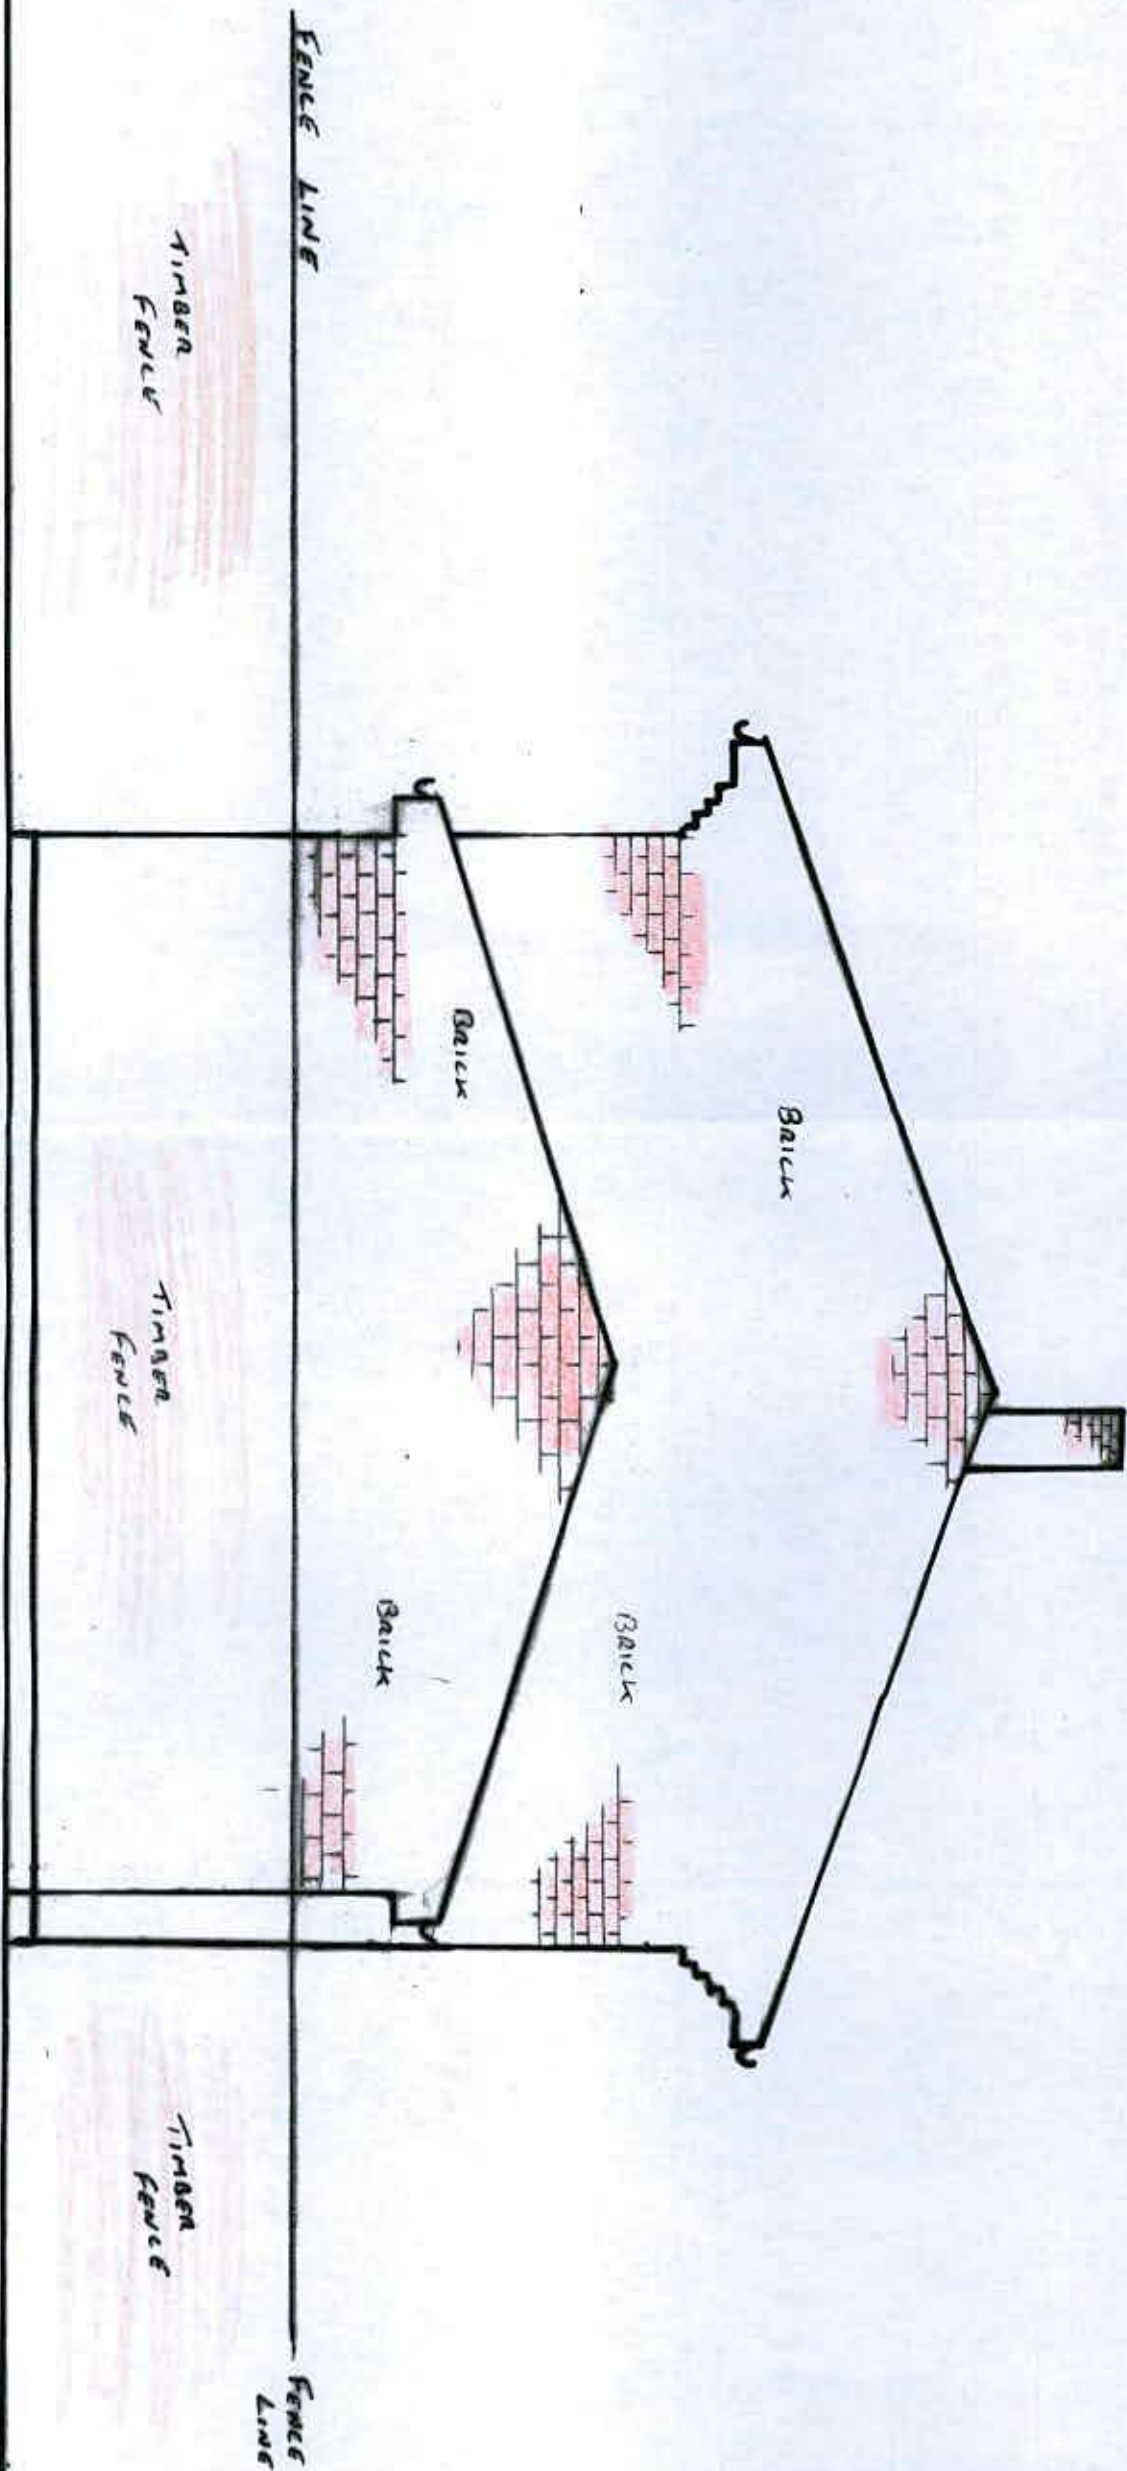

SIDE ELEVATION
PROPOSED

SIDE EXTENSION	
26 FAIRHOLME DRIVE YAPTON	
DRAW No. 10	1:50
28-2-18	