


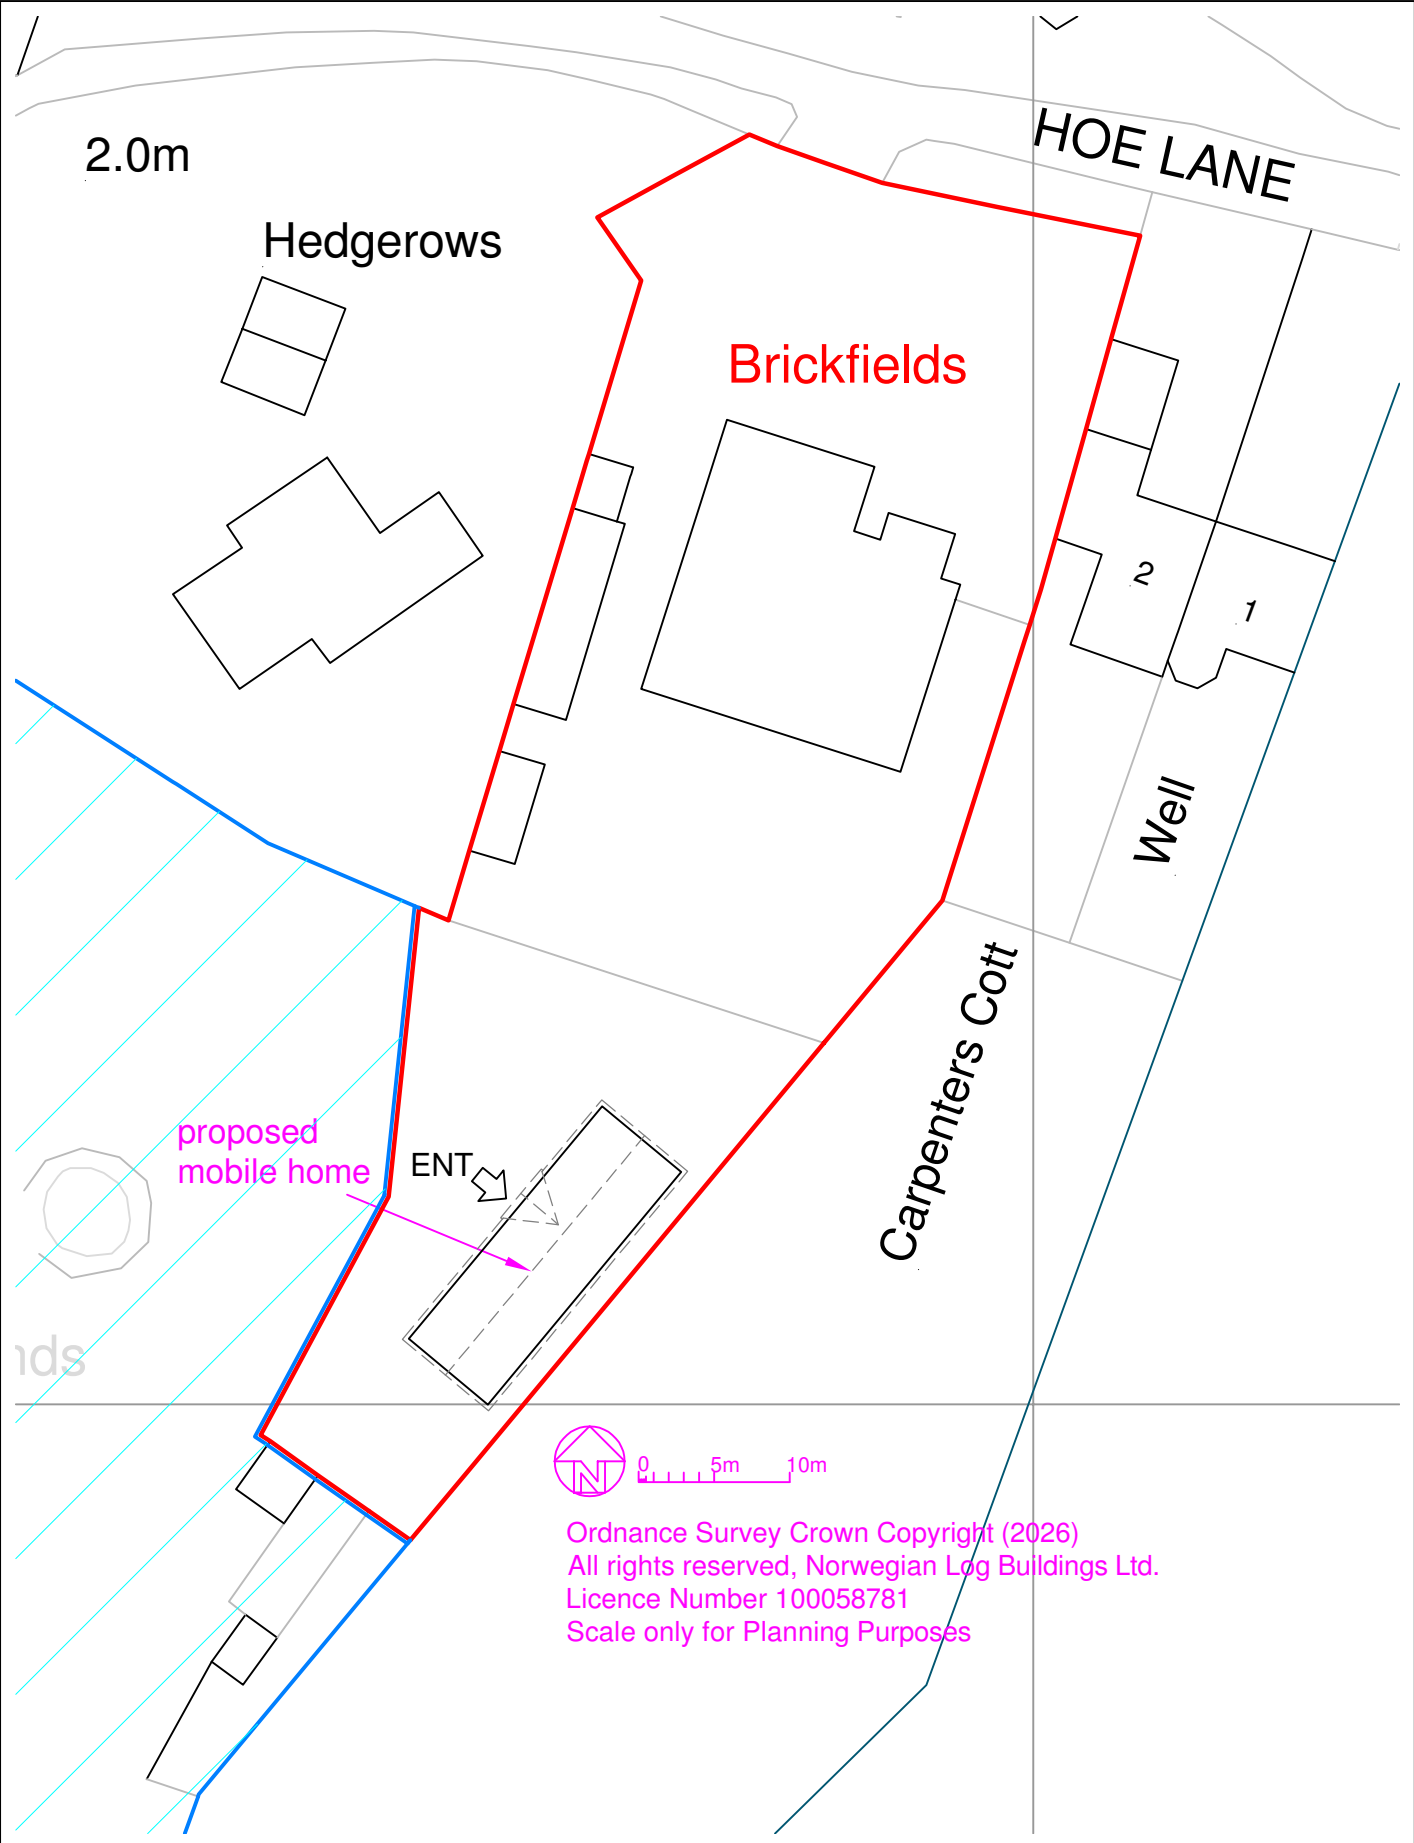

NorwegianLog BUILDINGS FOR LIFE Norwegian Log Buildings Limited 230 London Road Reading RG6 1AH 0118 966 9236 sales@norwegianlog.co.uk www.norwegianlog.co.uk				Drawing Title Mrs J Oldcorn, Brickfields, Hoe Lane, Bognor Regis, PO22 8NW Transportable Mobile Home to BS3632:2023 BLOCK PLAN				
				Scale	Drawn	Checked	Date	
				1:500 @ A4	pf	kk	24.03.2026	
				Drg. No. 226050-14			Rev.	
	Issue	Date	Revision	Scale for Planning purposes only © Copyright.				