
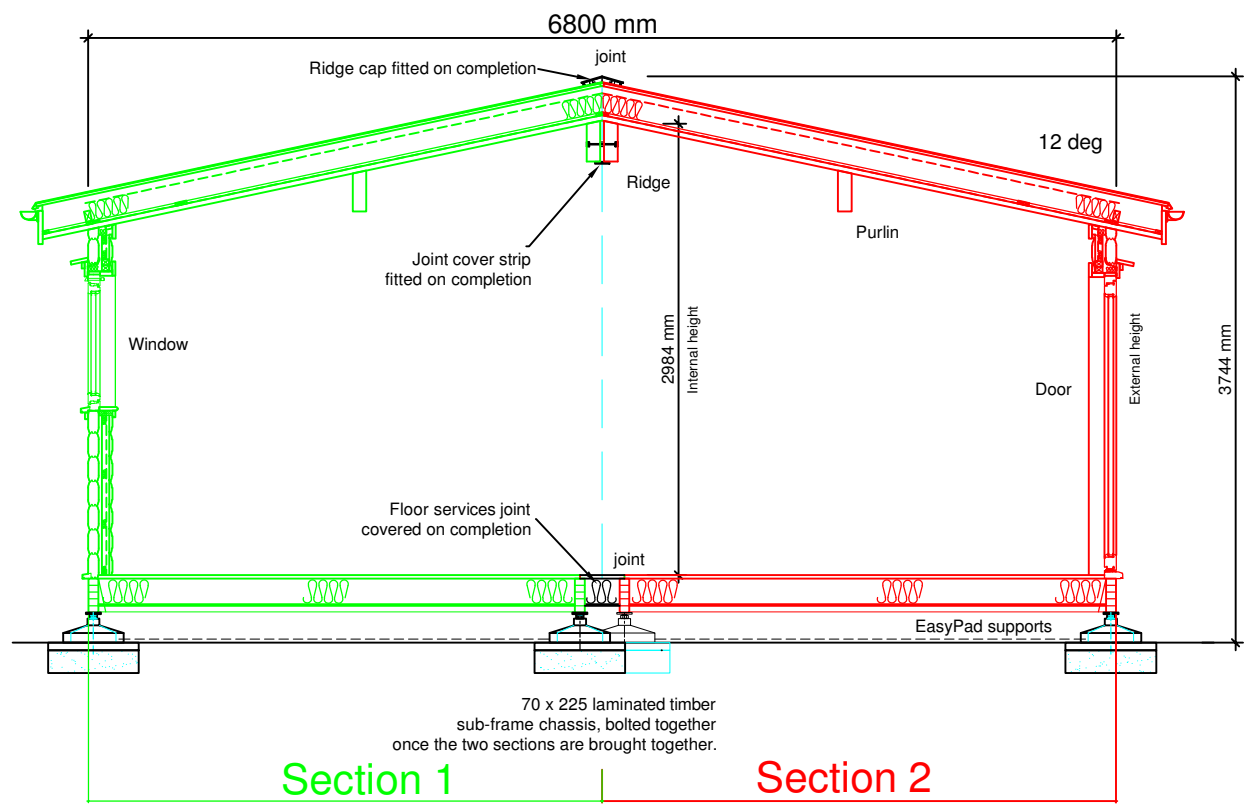


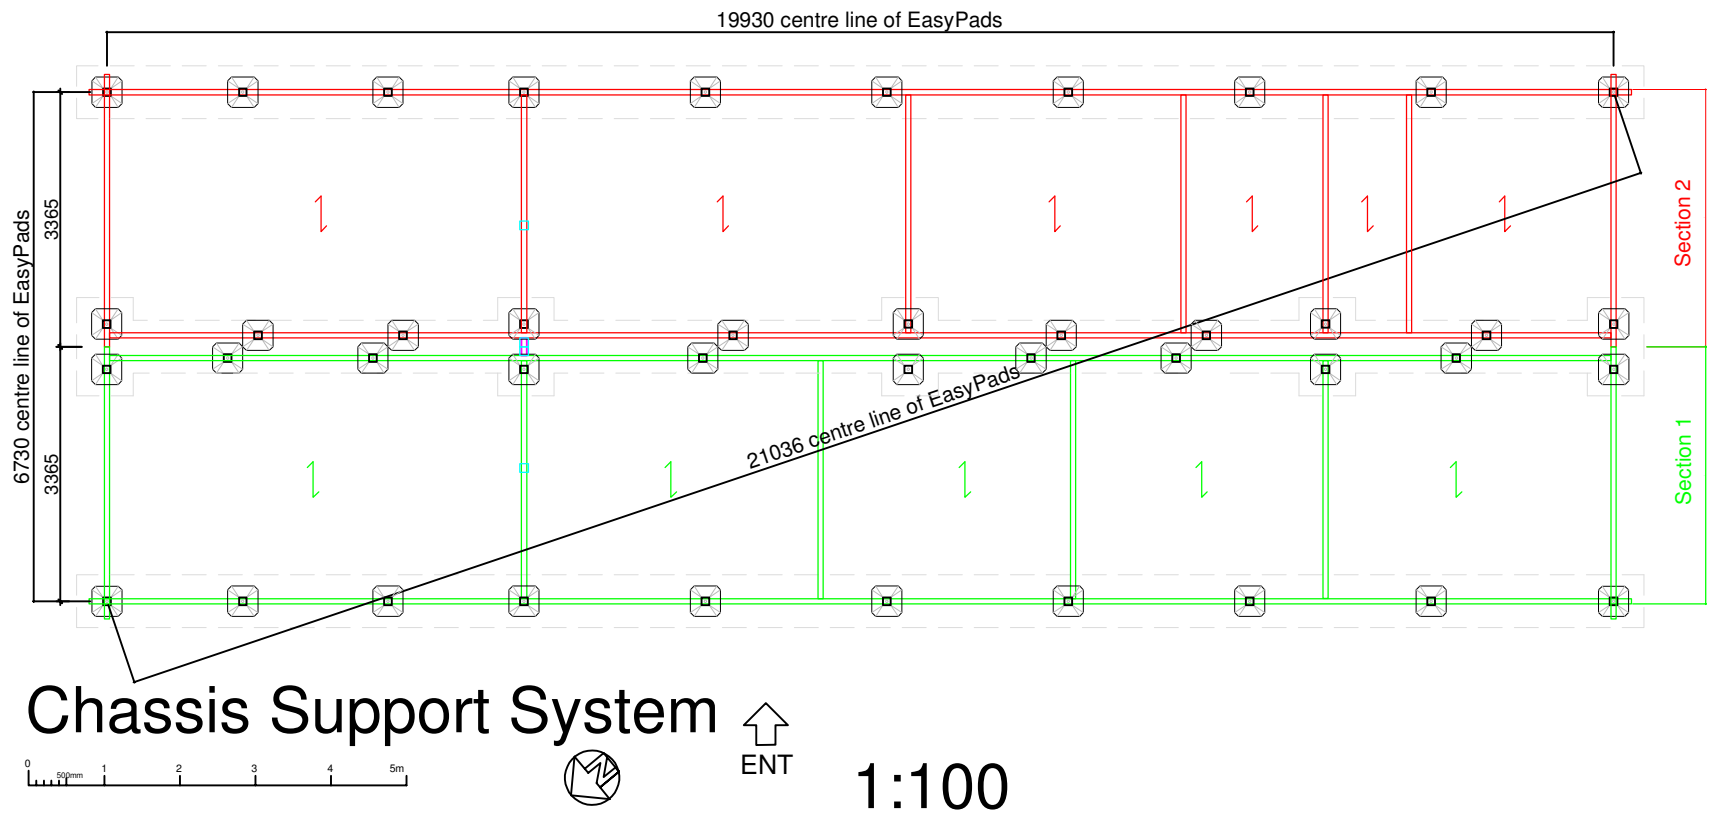

Mobile Home Cross Section

0 1 2 3 4 5m

1:50

|   |             |               |                    |
|---|-------------|---------------|--------------------|
| Client<br>Mrs J Oldcorn,<br>Brickfields, Hoe Lane,<br>Bognor Regis, PO22 8NW   |             |               |                    |
| Project<br>Transportable mobile home to BS3632:2023<br>Chassis Support System and<br>Mobile Home Cross Section                                                                                       |             |               |                    |
| Scale (for Planning purposes only)<br>1:100 & 1:50 @ A3   | Drawn<br>pf | Checked<br>kk | Date<br>24.03.2026 |
| The copyright of this drawing remains the property of Norwegian Log Buildings Ltd and must not be transferred to a third party without the written permission of the copyright holders. © Copyright. |             |               |                    |
| Drg. No.   | 226050-15   |               | Rev.               |