



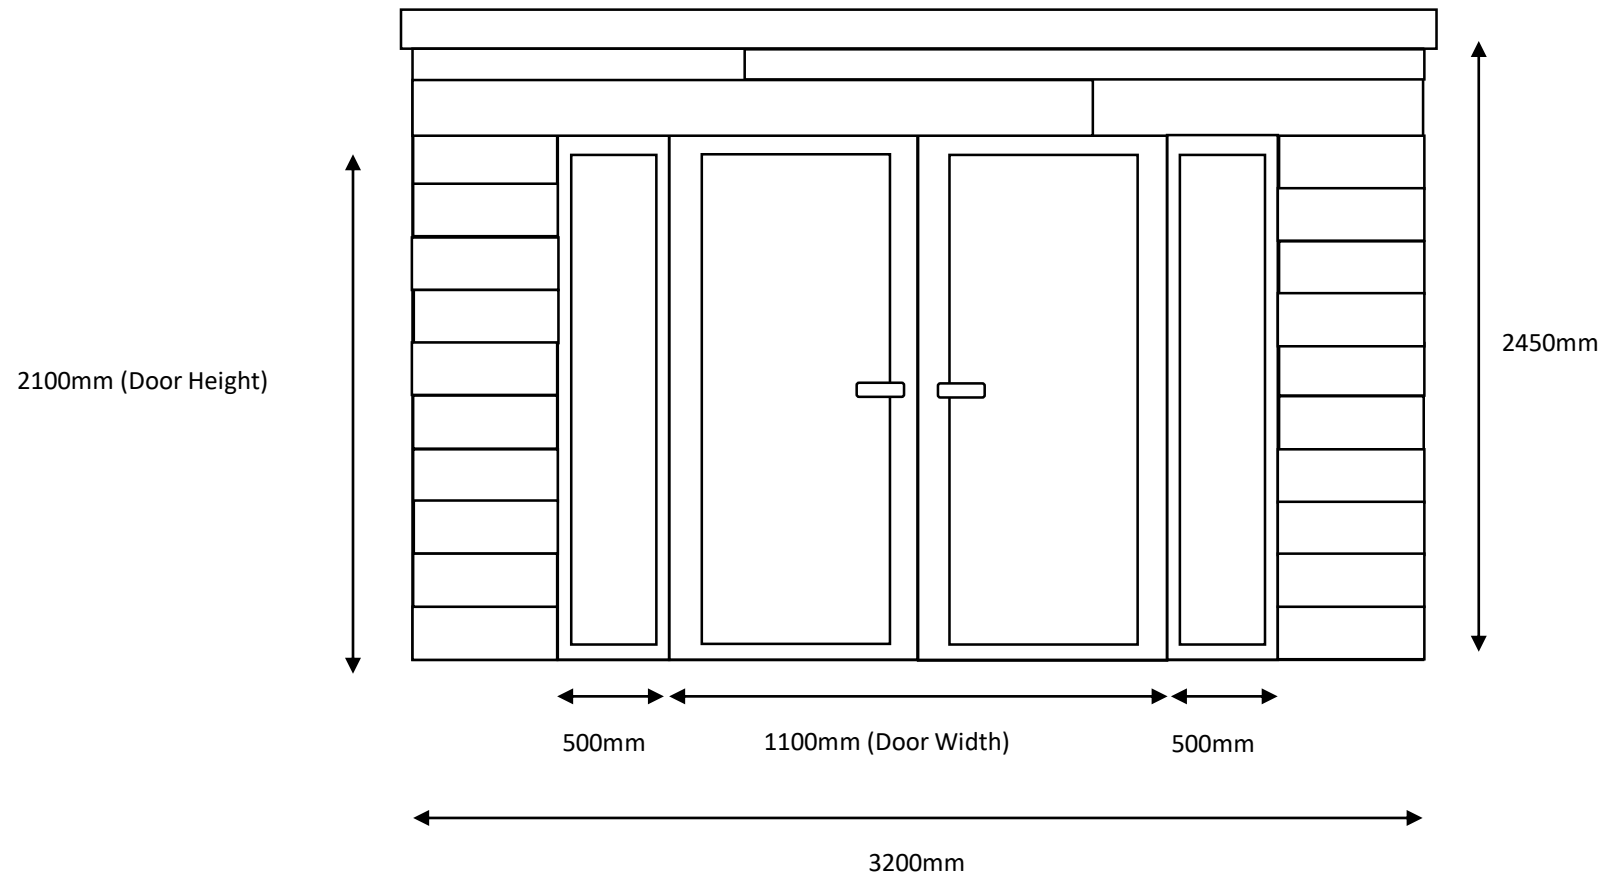


South View

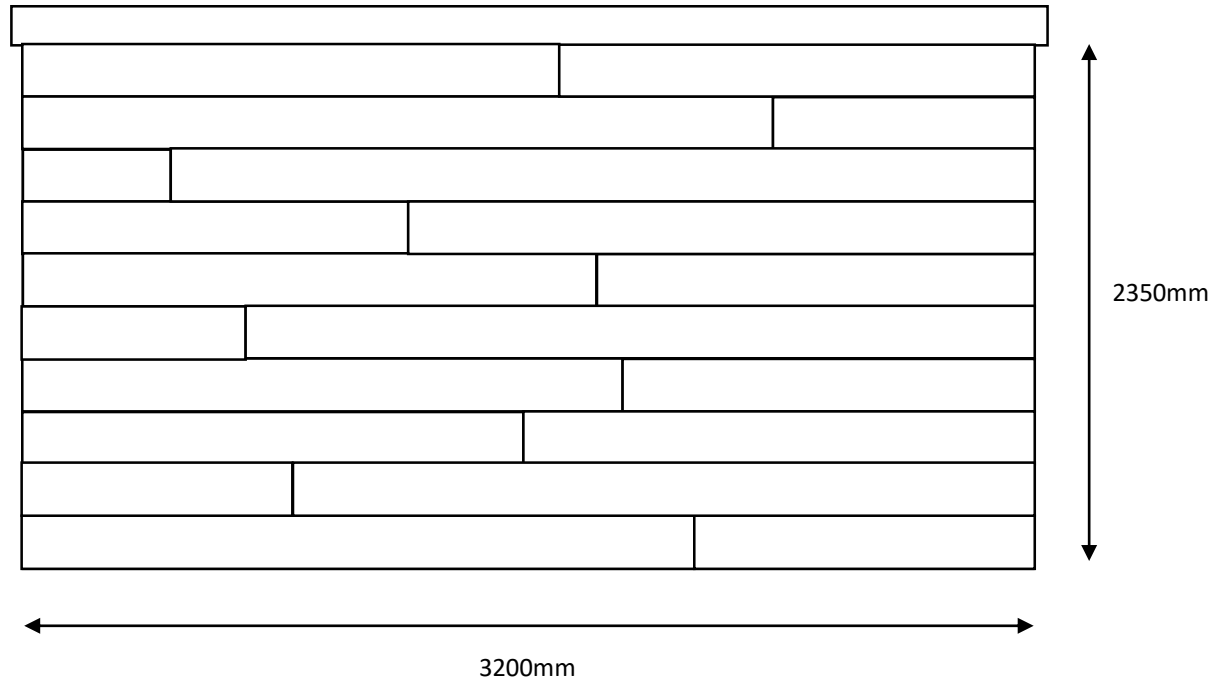

Note:


This side will be adjacent to the South Fence which has a current height of 1700mm

North View


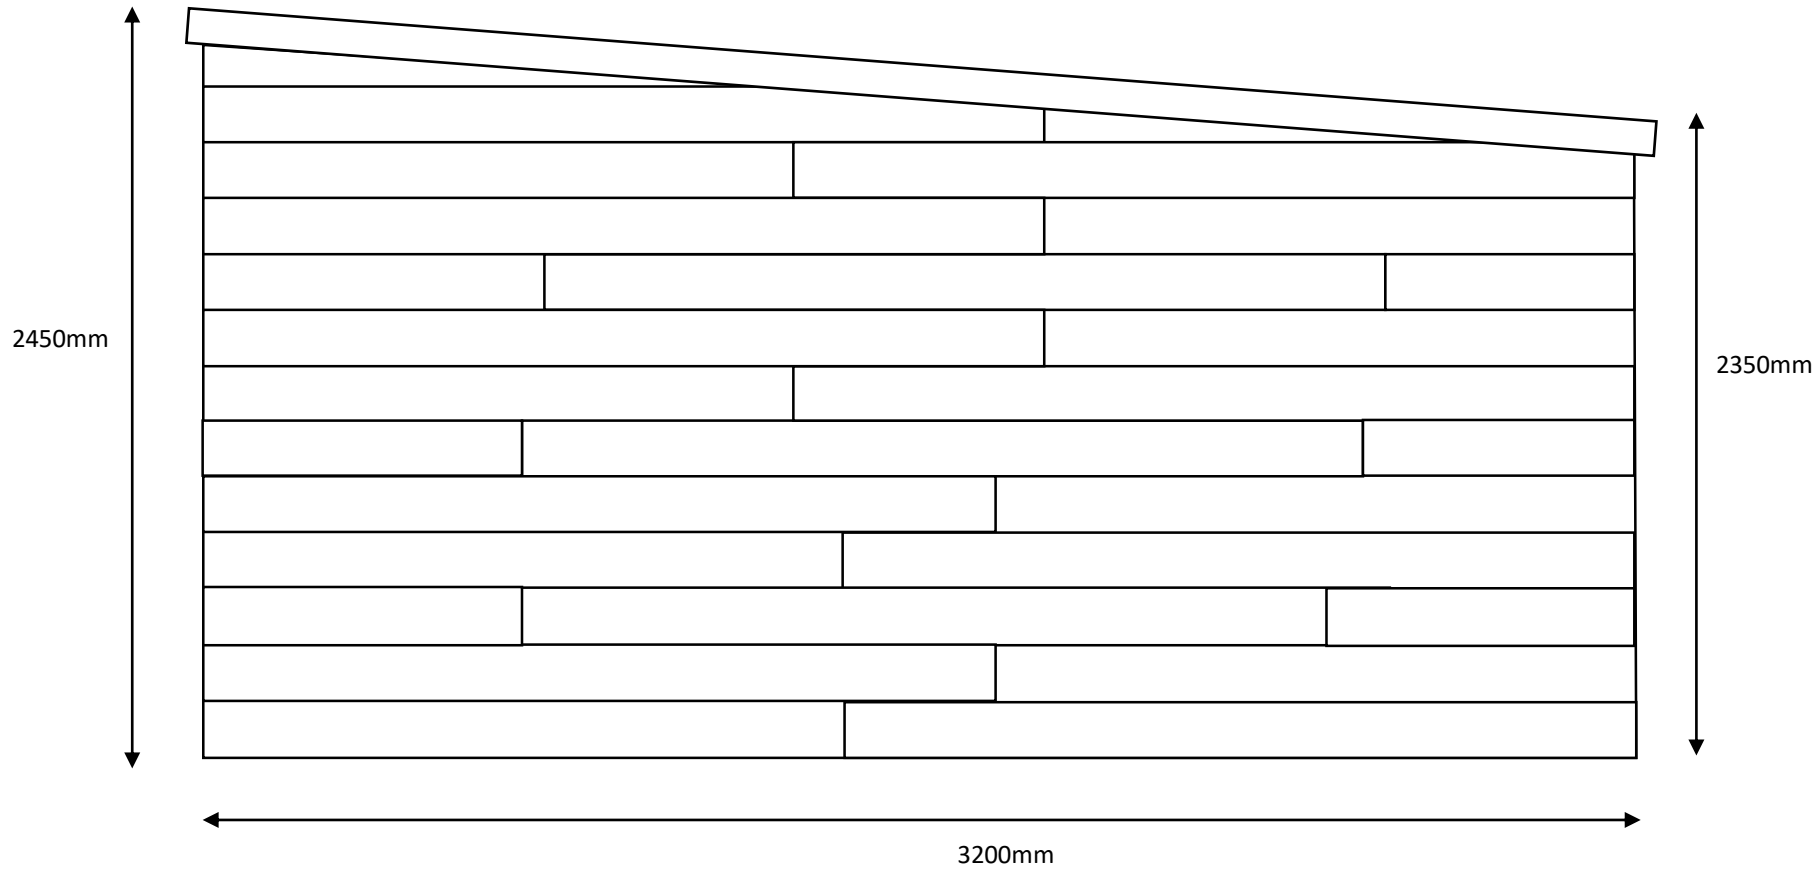


Note:
This will side will be adjacent to the West Fence which has a current height of 1700mm


East View

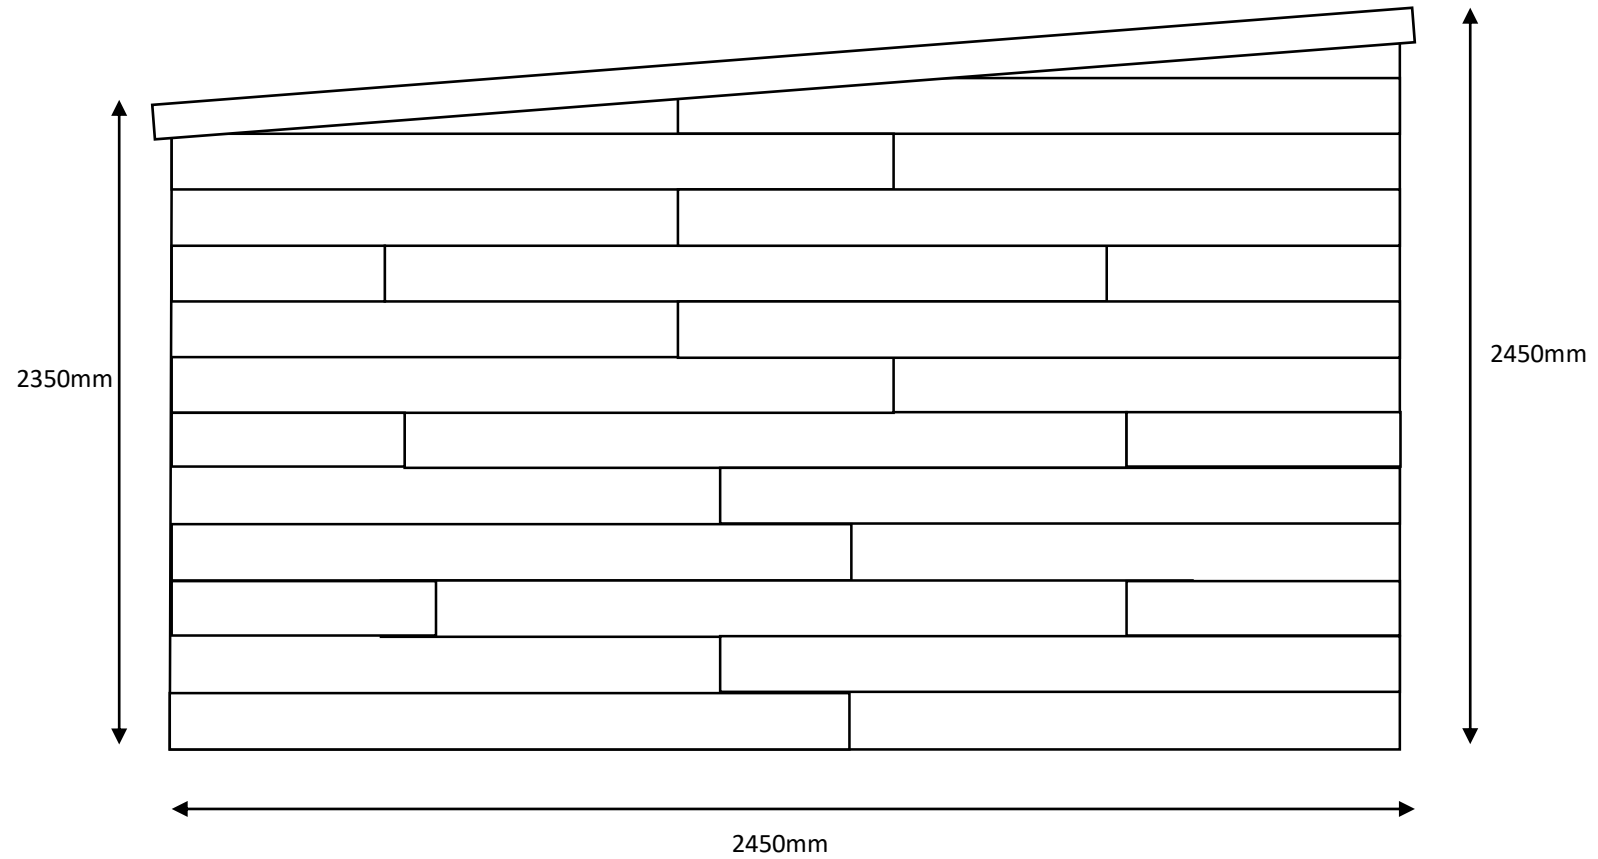


West View

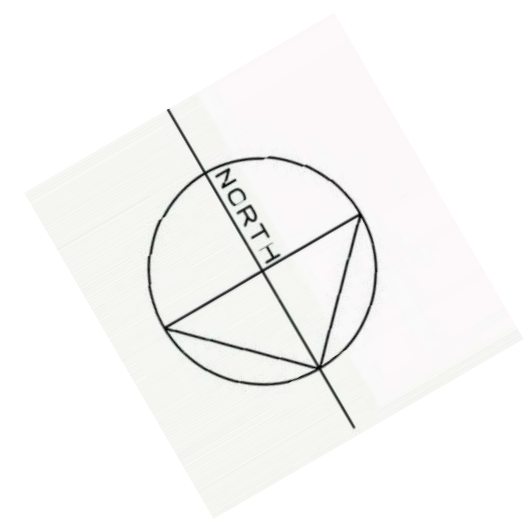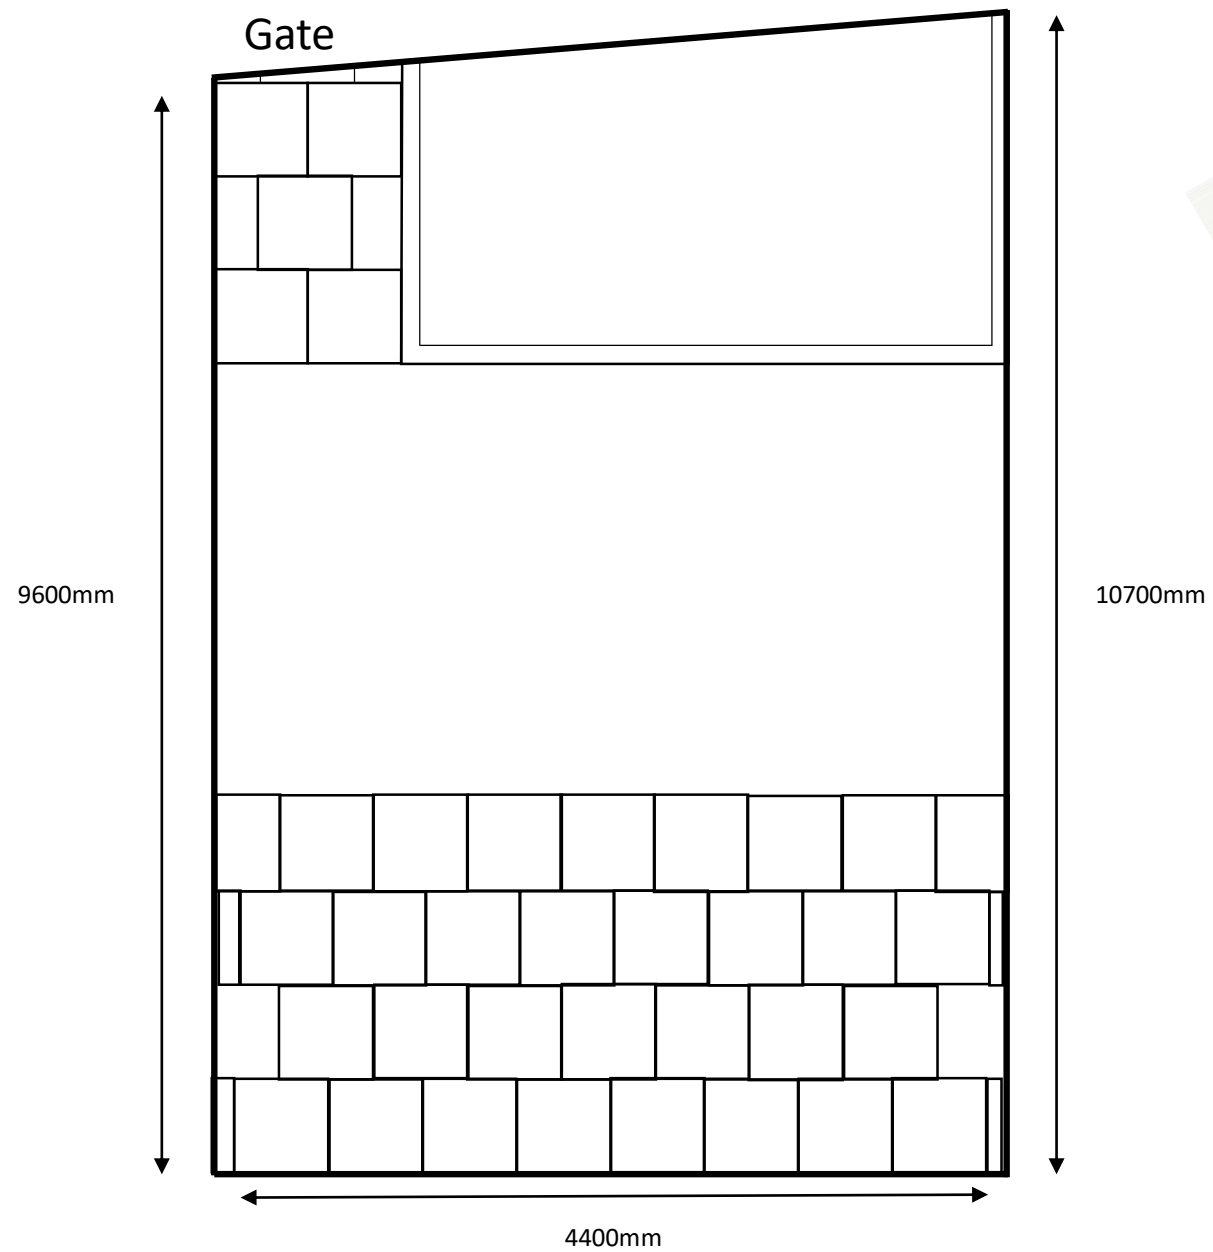

Garden Layout

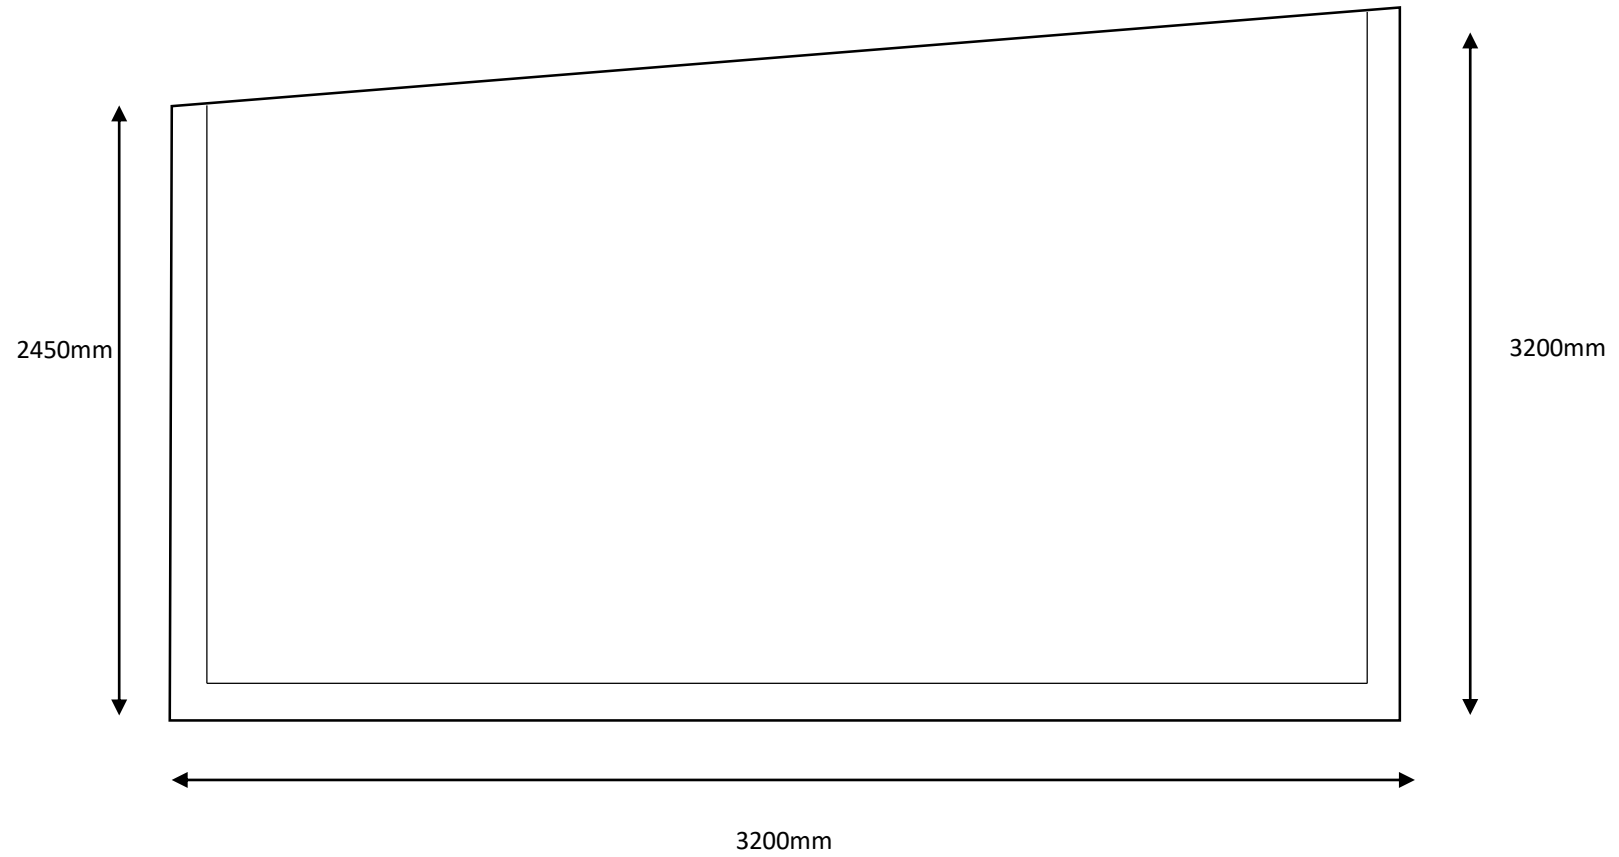

Aerial View

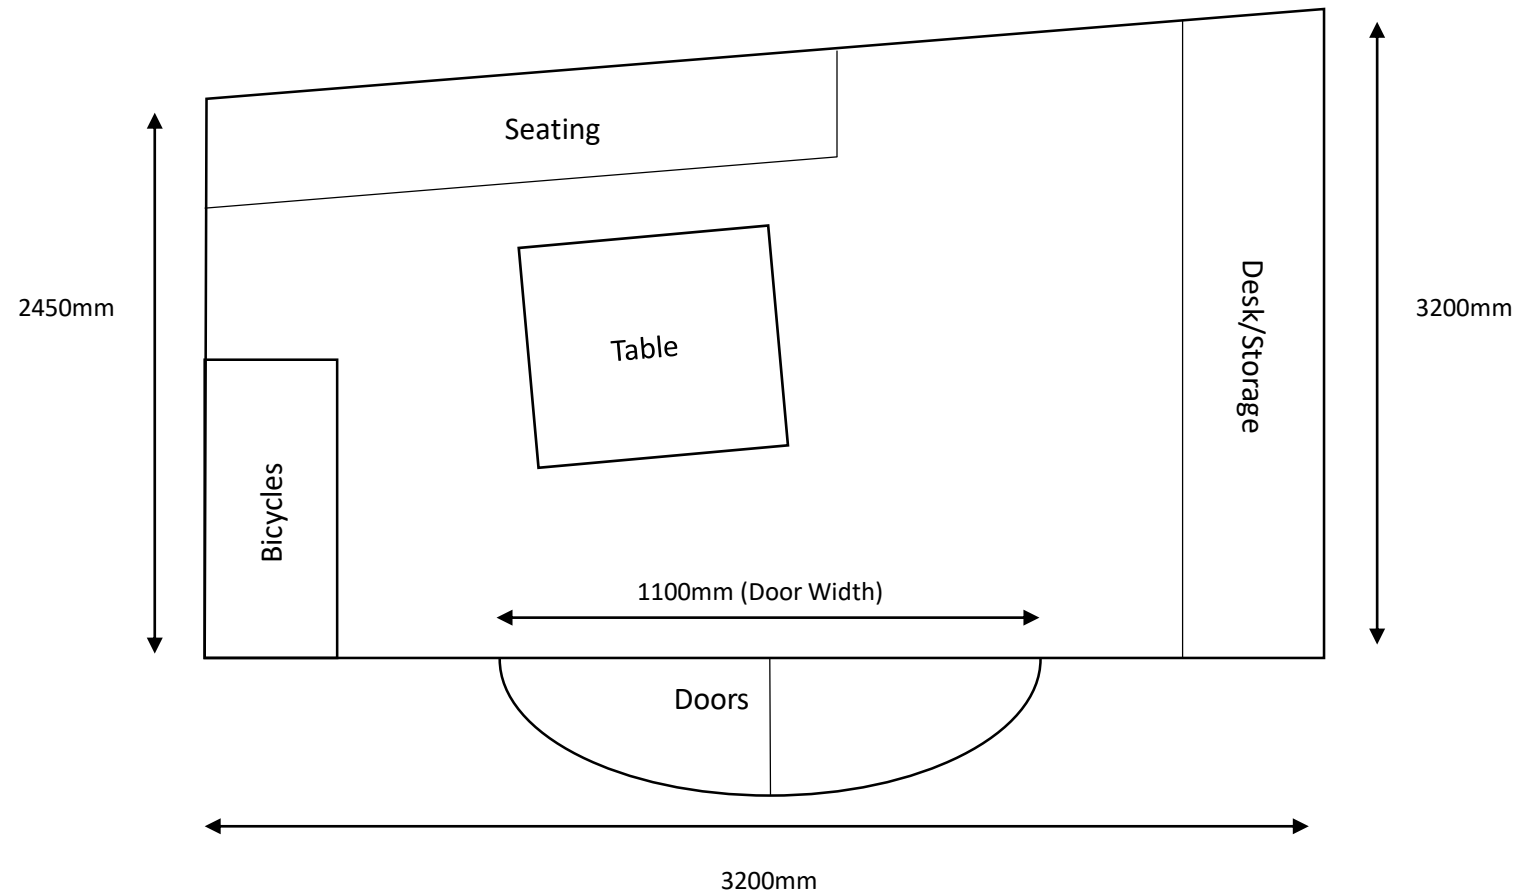

Floor Plan