


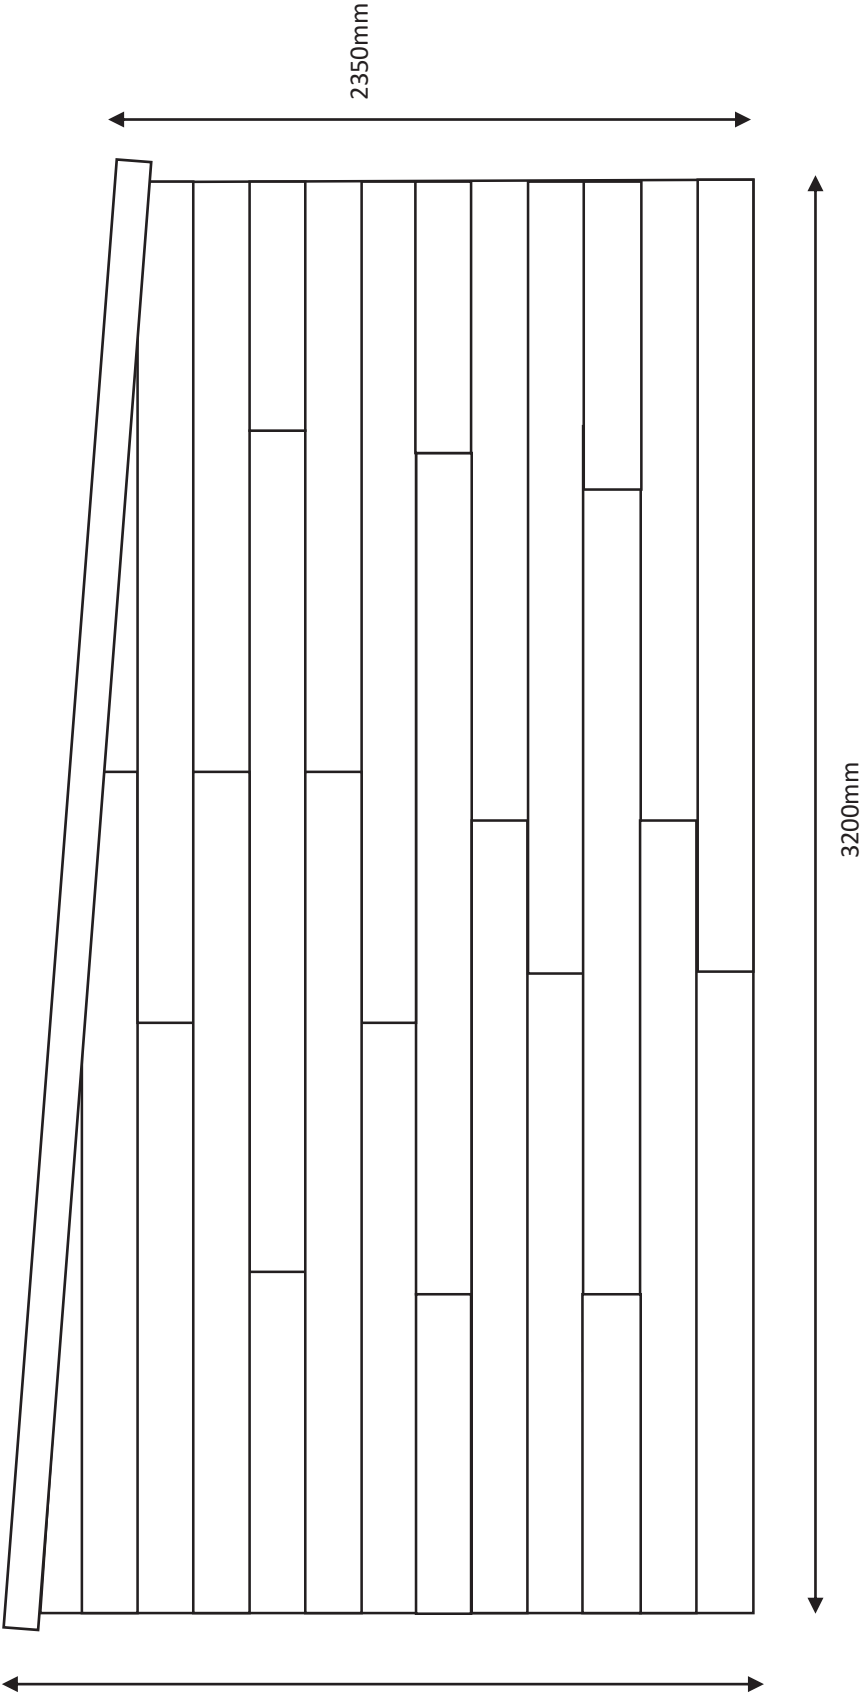

Note:
This will side will be
adjacent to the West
Fence which has a
current height of
1700mm

East View