


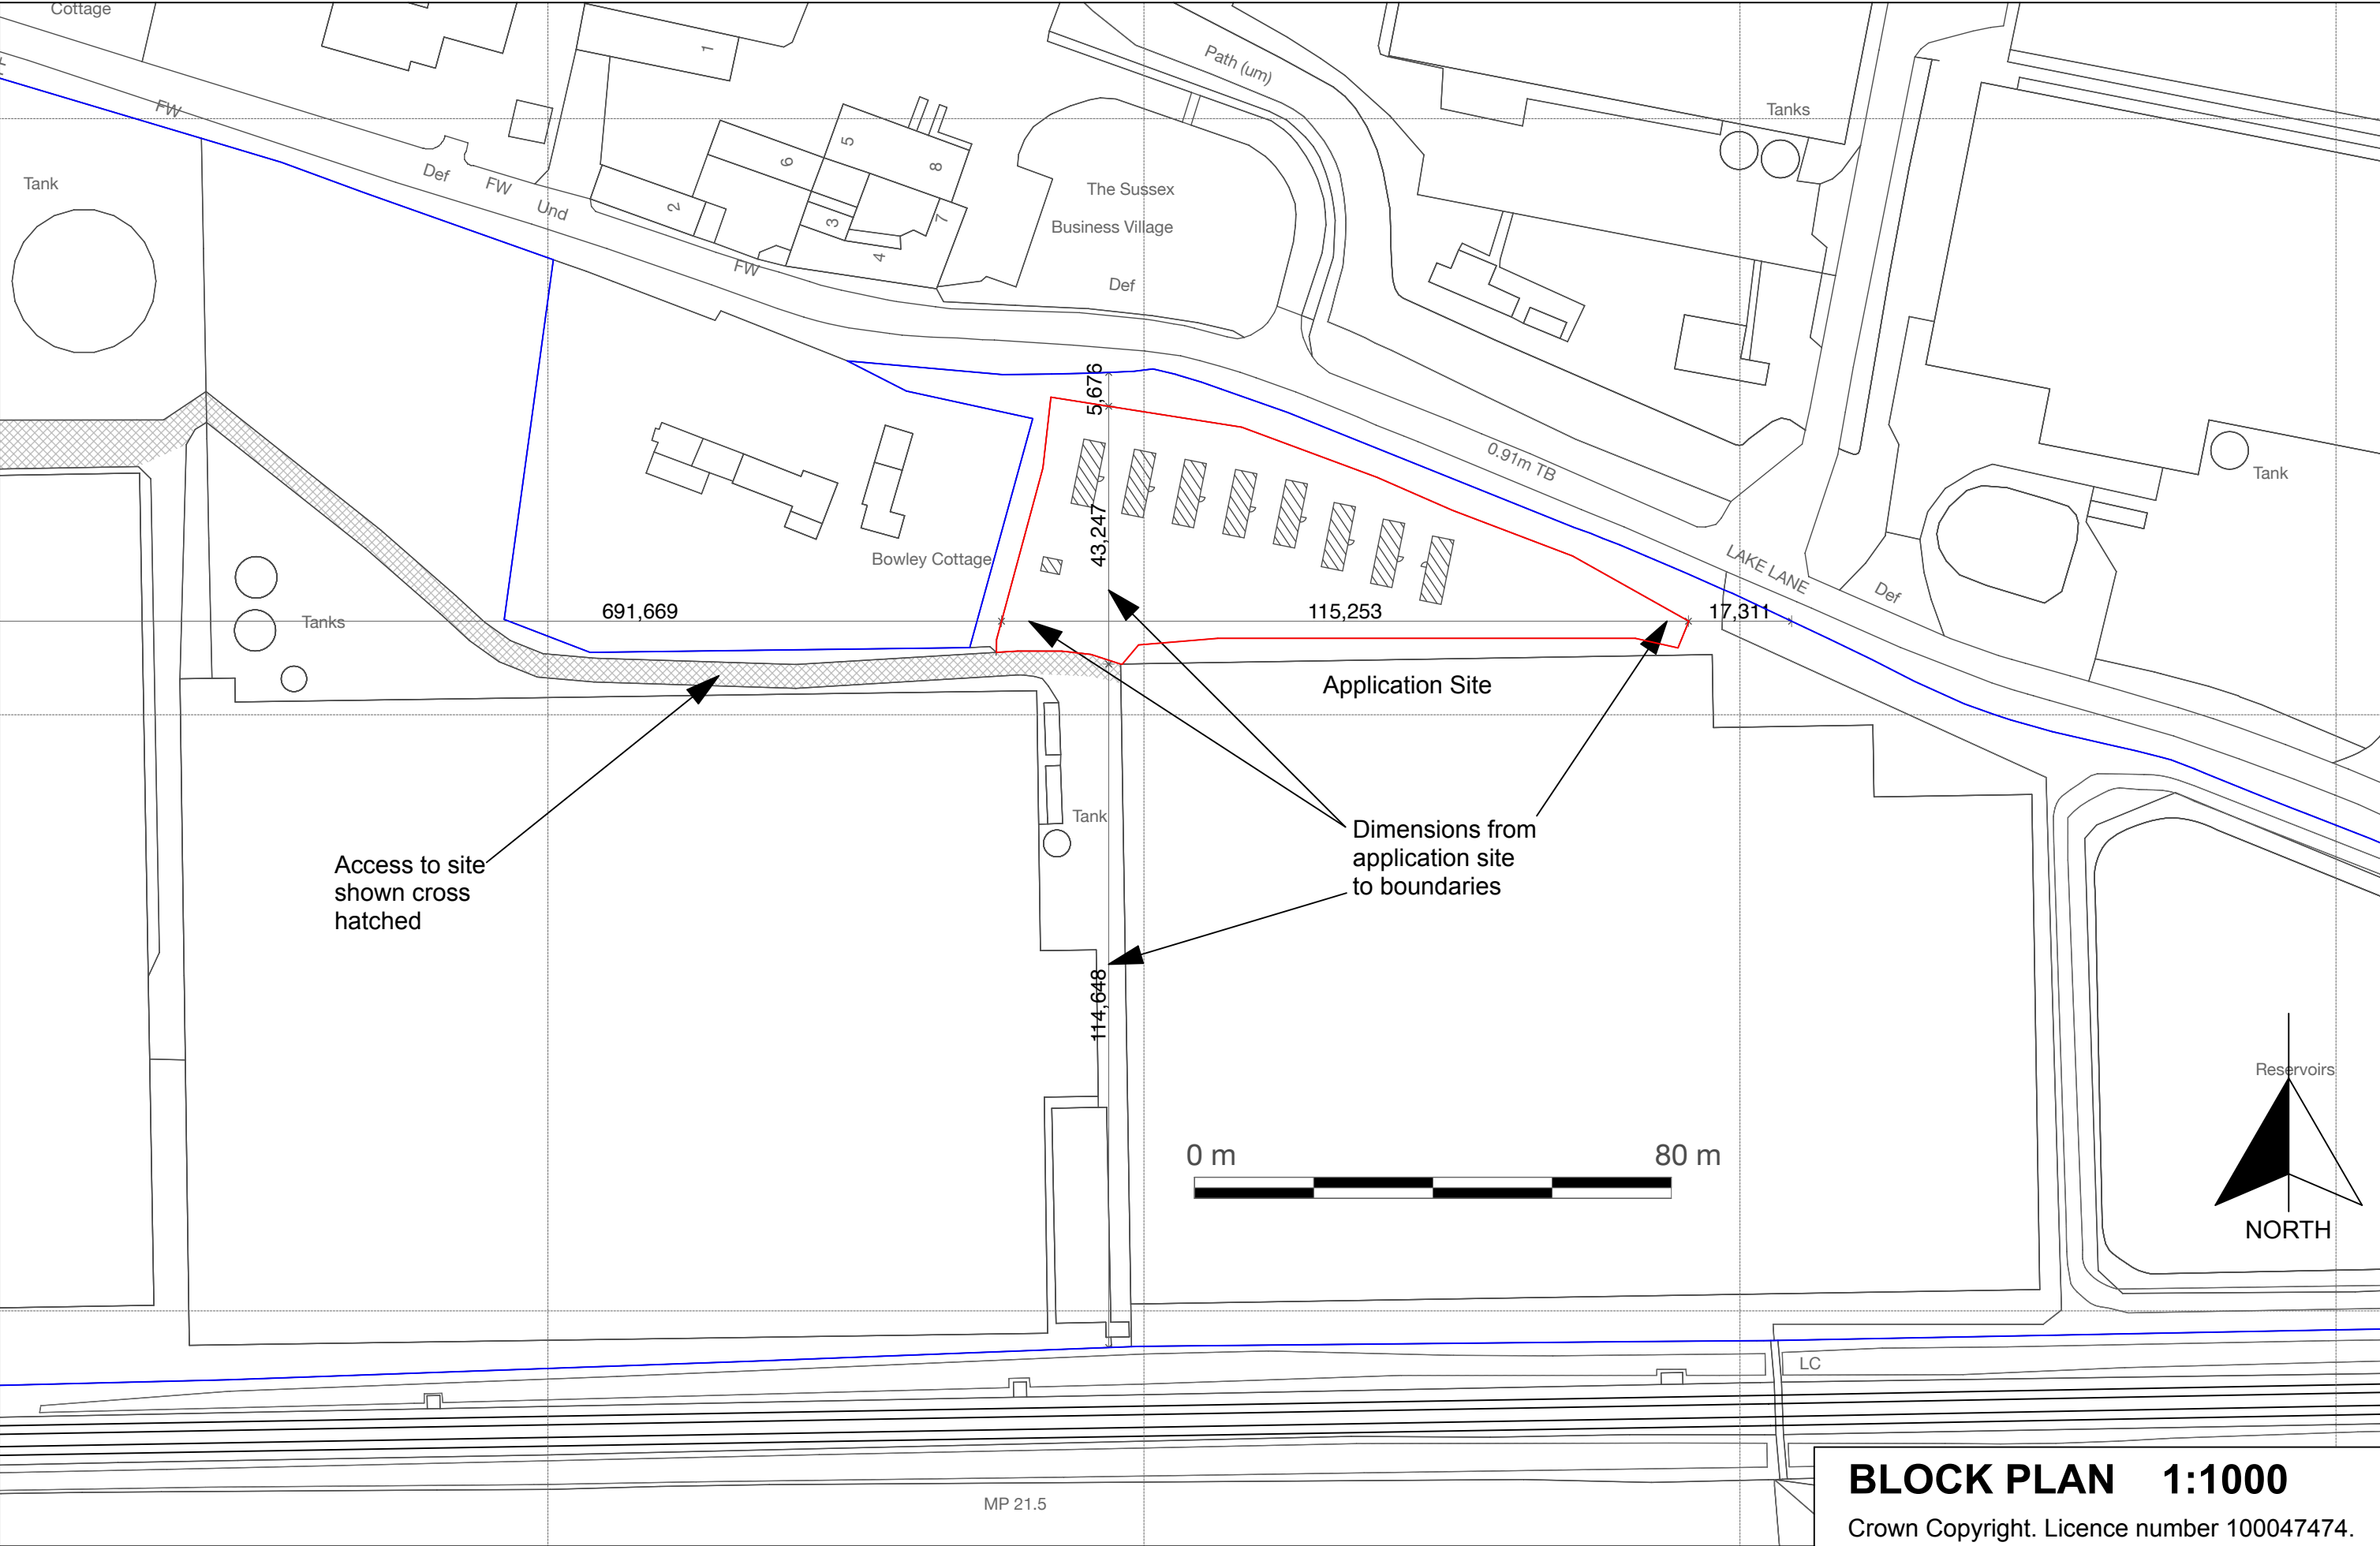

BLOCK PLAN 1:1000

Crown Copyright. Licence number 100047474.



Stuart Beckett, BSc (Hons) ICIOB
Architectural Technician
t: 07879 418520
e: beckettarchitectural@hotmail.com
www.beckettarchitectural.co.uk

Revisions:

Scheme **Eric Wall Nursery, Lake Lane, Barnham, PO22 0AD**
Title **Block Plan (2 of 2)**

Drawn By SRB
Date DEC 2020
Date plotted 16/12/2020

Scale 1:1000 @ A3
Drawing Number **2029-012**