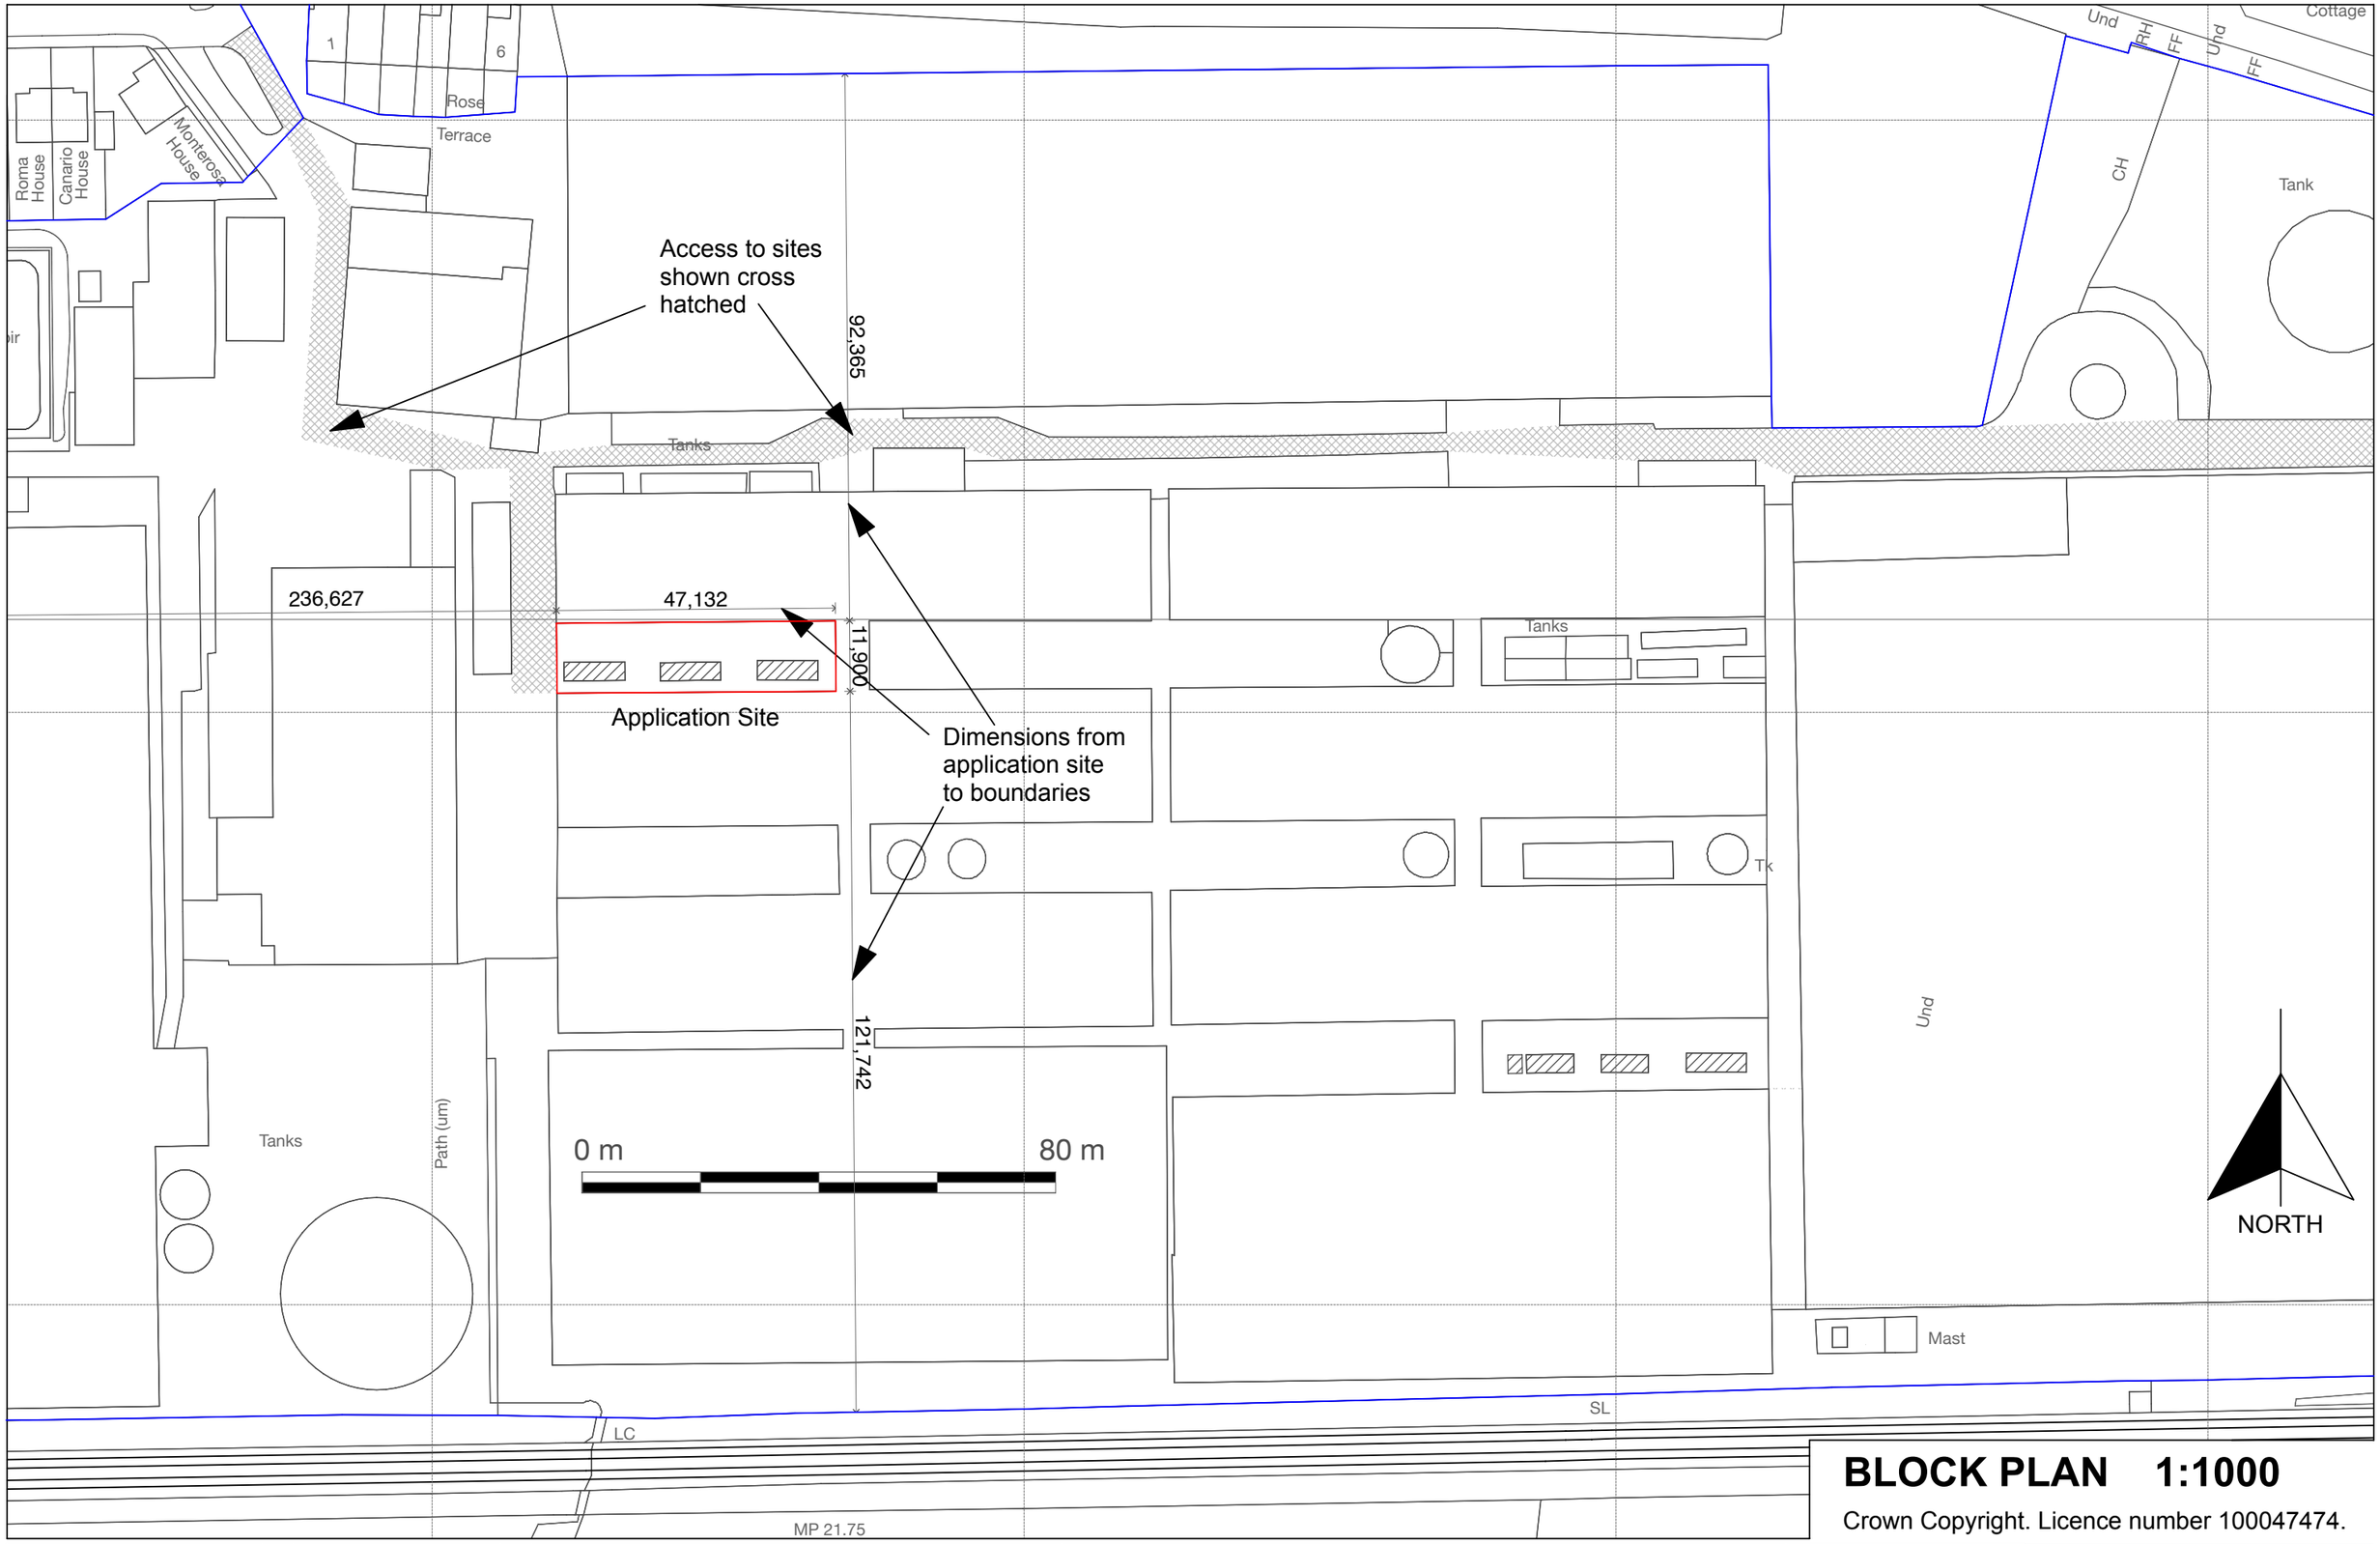

BLOCK PLAN 1:1000

Crown Copyright. Licence number 100047474.

BACS
Beckett Architectural & Consultancy Services Ltd
Stuart Beckett, BSc (Hons) ICIOB
Architectural Technician
t: 07879 418520
e: beckettarchitectural@hotmail.com
www.beckettarchitectural.co.uk

Revisions:

Scheme **Eric Wall Nursery,Lake Lane,Barnham,PO22 0AD**

Title **Block Plan (1 of 2)**

Drawn By	SRB
Date	DEC 2020
Date plotted	16/12/2020
Scale	1:1000 @ A3
Drawing Number	**2029-011**