




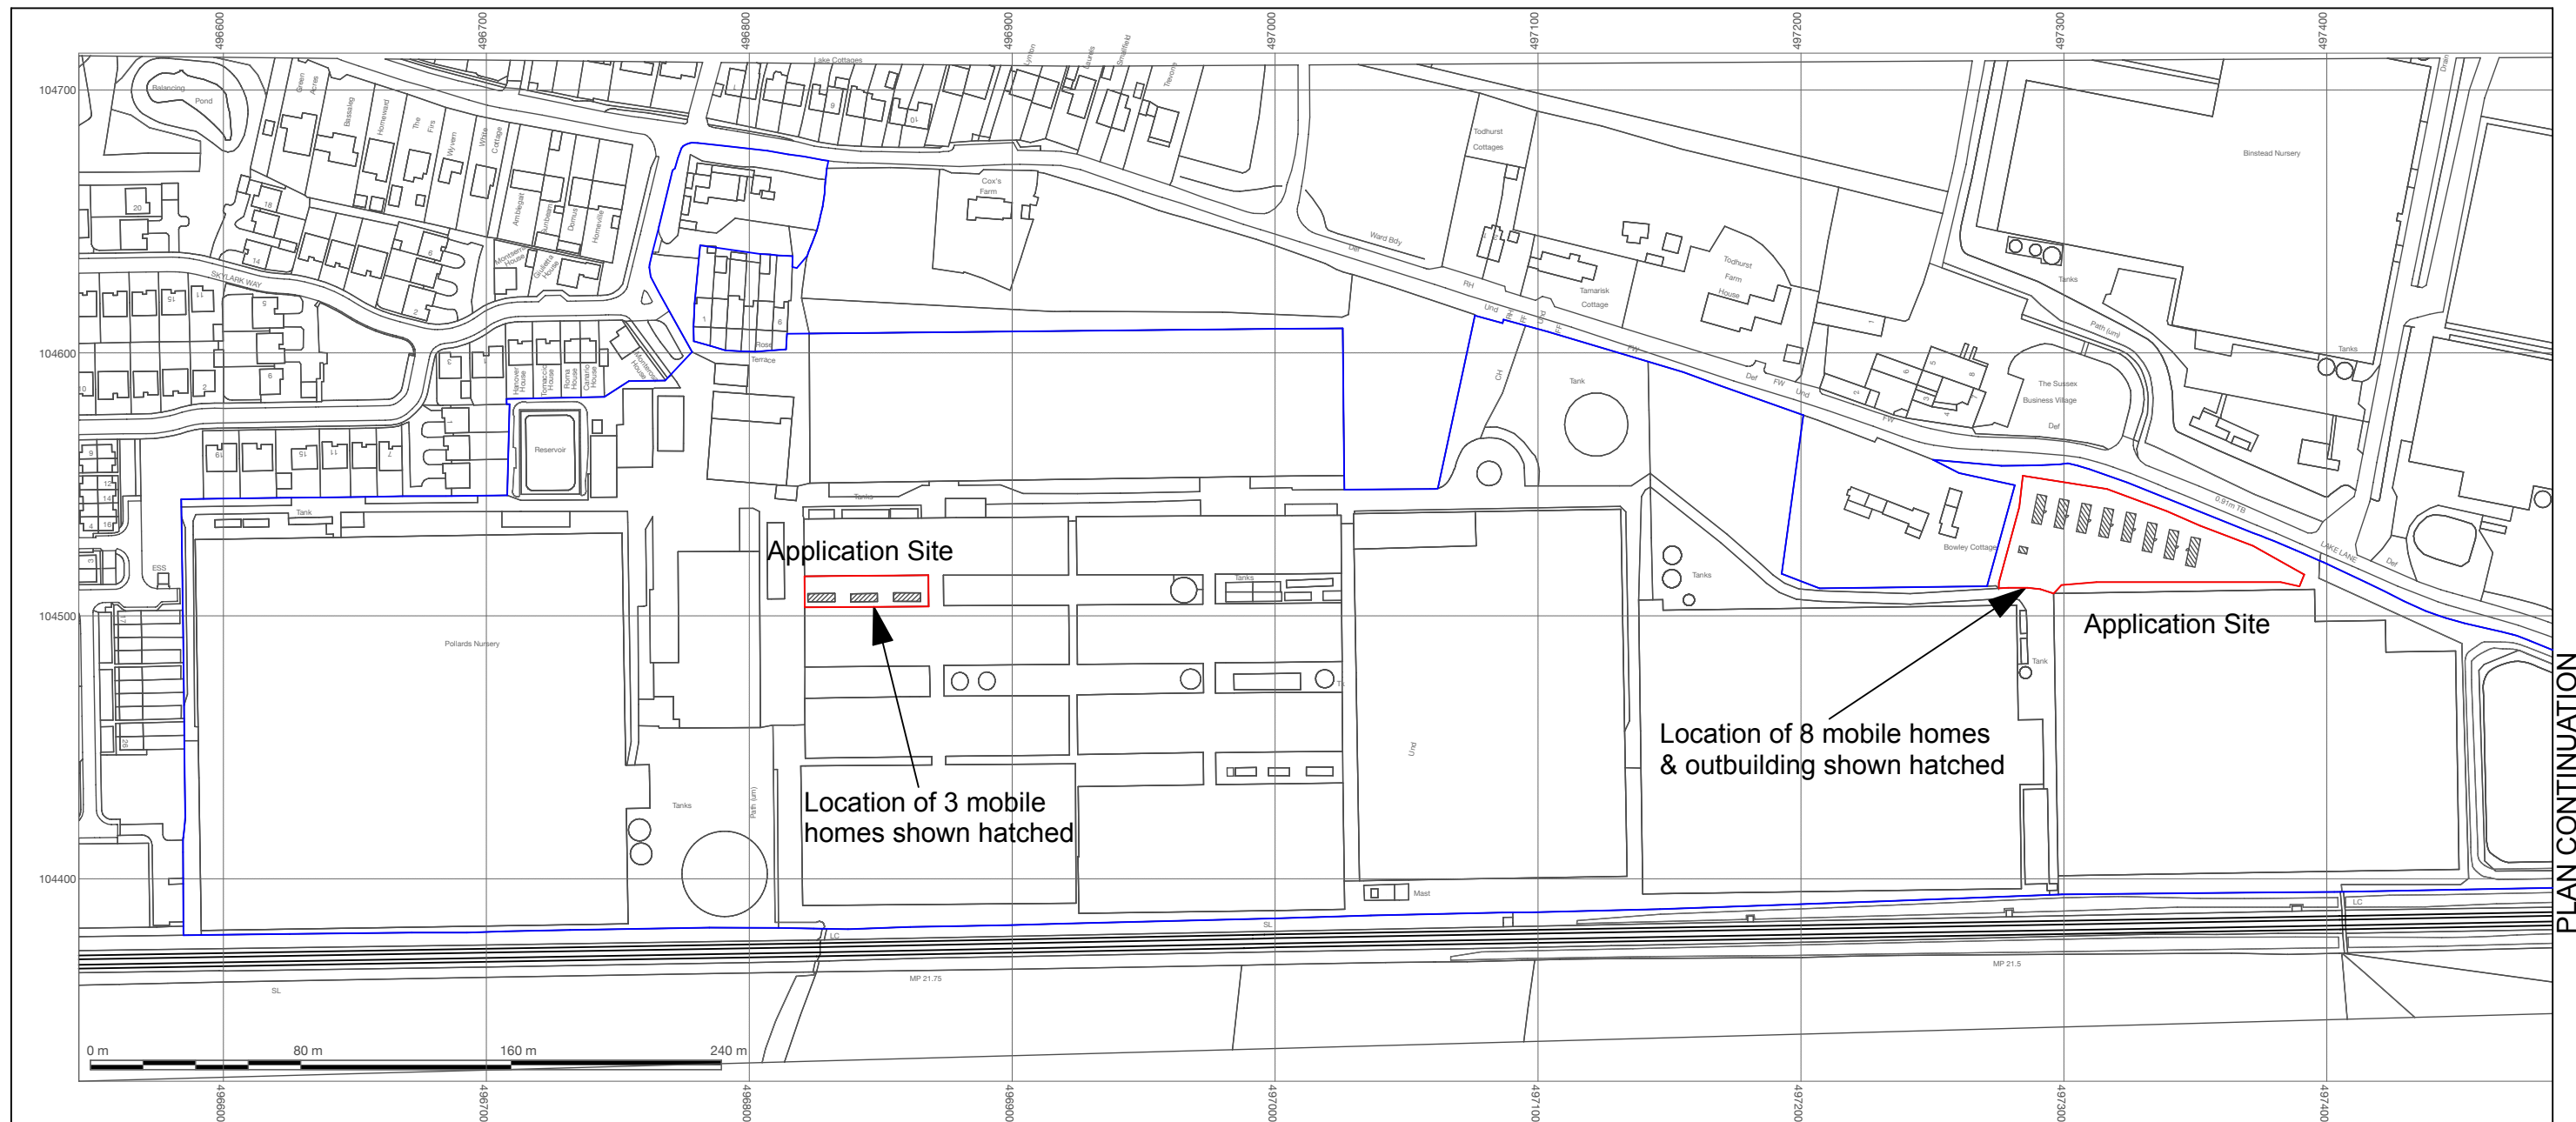

Crown Copyright. Licence number 100047474.

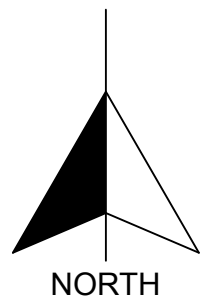

## SITE LOCATION PLAN 1:2500

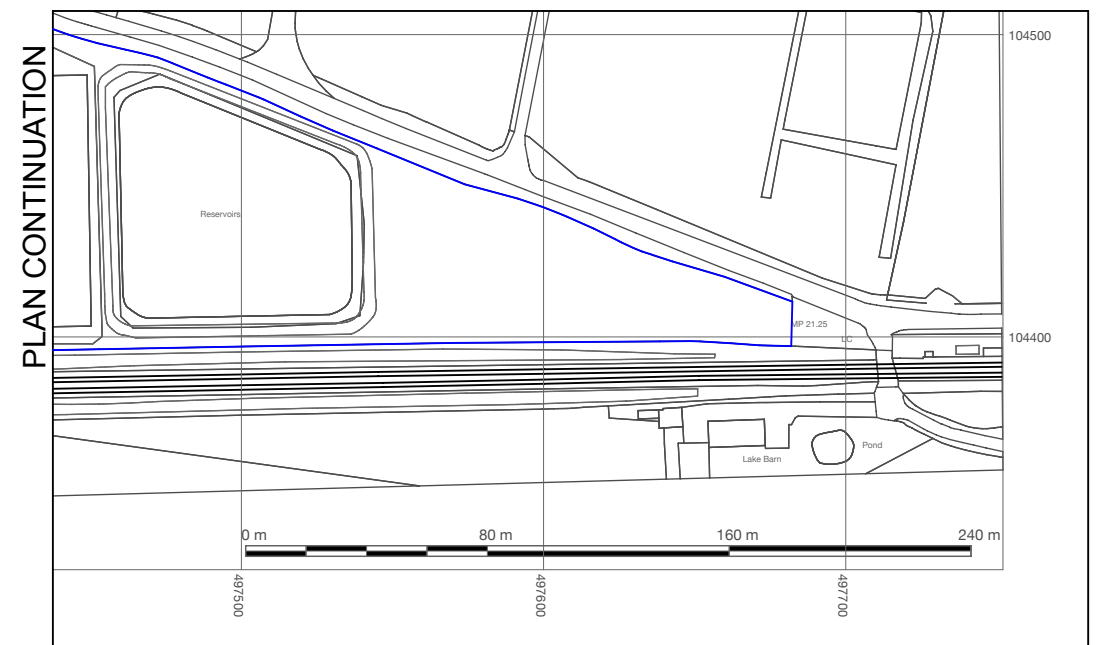

Stuart Beckett, BSc (Hons) ICIQB  
Architectural Technician  
t: 07879 418520  
e: beckettarchitectural@hotmail.com  
www.beckettarchitectural.co.uk

Revisions:

Scheme **Eric Wall Nursery, Lake Lane, Barnham, PO22 0AD**  
Title **Site Location Plan**

Drawn By **SRB**  
Date **DEC 2020**  
Date plotted **16/12/2020**

Scale **1:2500 @ A3**

Drawing Number **2029-010**