


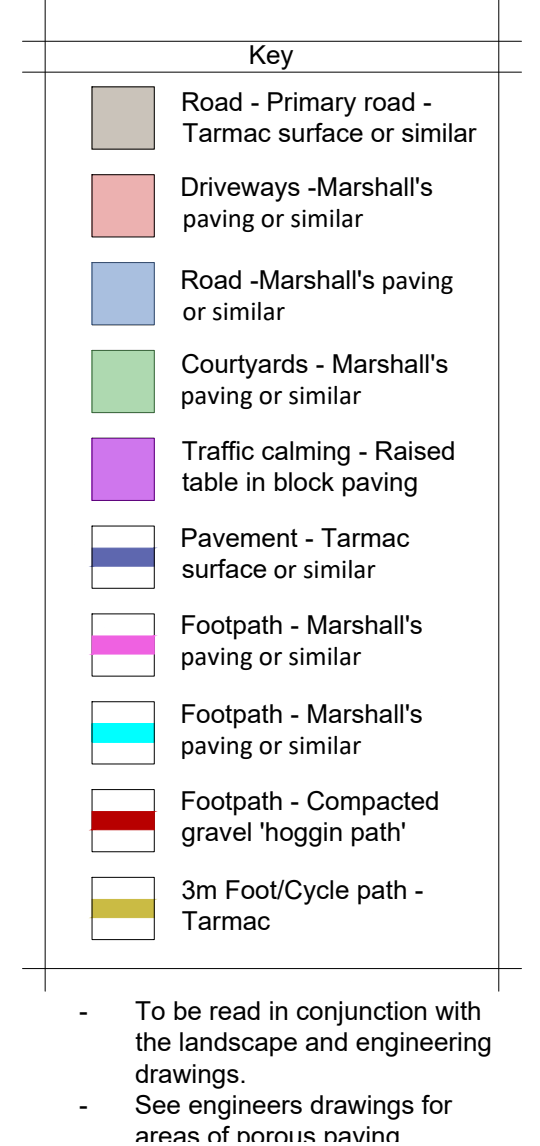

Planning

CLIENT: Bisham Road Development LLP		PROJECT: Land At Bisham Road, Yapton	
SCALE: 1:500 (A0 ORIGINAL)		DRAWING: Surface Material Layout Sheet Two	
DRAWN: RB/SA DATE: Sep 2020	19284	P105.2	—

