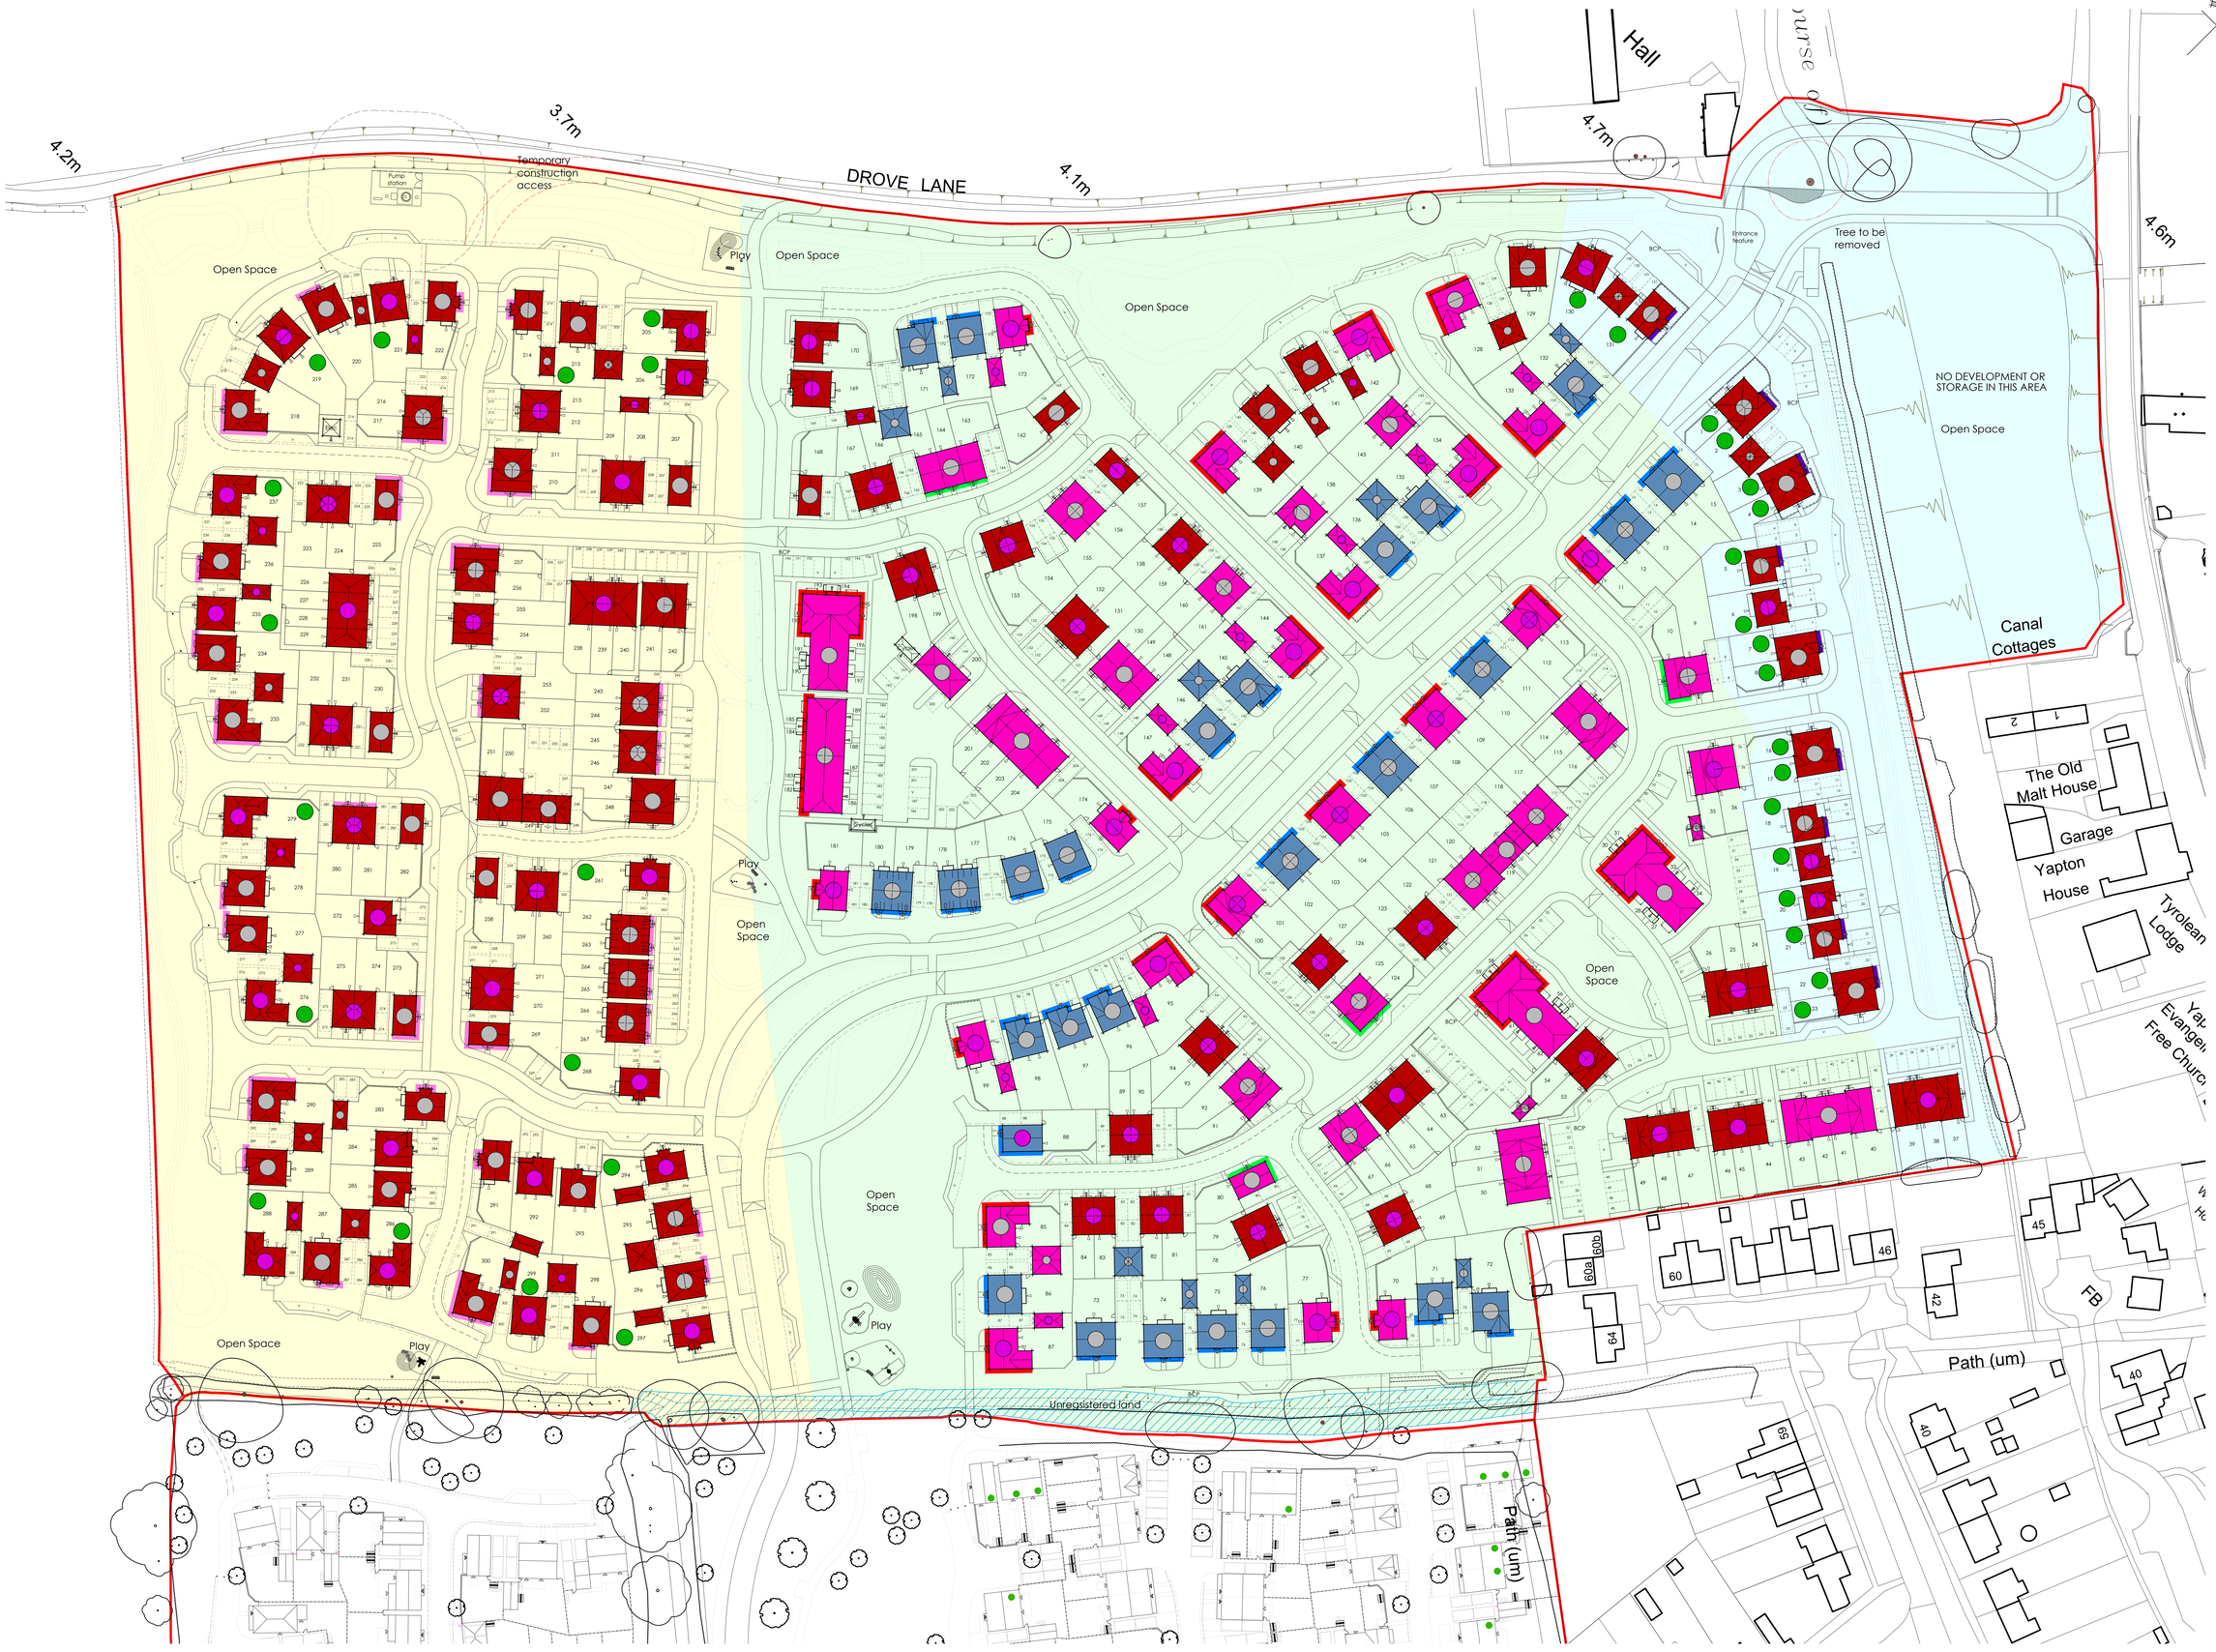

© This drawing and the works depicted contains information that is the copyright of Carlton Design Partnership Ltd. This drawing may also contain copyrighted information of third parties. This drawing or part thereof may not be reproduced, revised or offered except with the written permission of the originators. No liability will be accepted for amendments made by third parties. Scaled measurements must not be taken from this drawing, other than for planning purposes. Any discrepancy or dispute must be notified to the originator in writing. This drawing may contain Ordnance Survey Data that is subject to Crown Copyright. All Rights reserved.

Rev	Date	Drawn	Checked
-	07/07/20	MJW	
FIRST ISSUE			
A	10/07/20	MJW	
UPDATED IN LINE WITH PLN-1-1101 REV A.			
B	14/07/20	MJW	
CHARACTER AREAS ADDED. ADDITIONAL ROOF TILE ADDED.			
C	17/07/20	MJW	
UPDATED IN LINE WITH PLN-1-1101 REV B.			
D	14/08/20	MJW	
UPDATED IN LINE WITH PLN-1-1101 REV D.			
E	18/11/20	MJW	
LEGEND UPDATED. ROOF TILES AMENDED. UPDATED IN LINE WITH PLN-1-1101 REV F			
F	19/03/21	MJW	
UPDATED IN LINE WITH PLN-3-1101 REV P			
G	25/03/21	MJW	
UPDATED IN LINE WITH PLN-3-1101 REV Q LEGEND UPDATED.			
H	02/09/21	MJW	
UPDATED IN LINE WITH PLN-3-1101 REV W			
J	28/09/21	MJW	
LEGEND UPDATED.			

Legend

Brick Types

- Facing Brick: Wienerberger Abbeydale Red Multi Detail Brick: Wienerberger Warnham Red Stock
- Facing Brick: Wienerberger Abbeydale Red Multi Detail Brick: Wienerberger Staffordshire Blue Smooth Plinth Brick: Warnham Red Stock
- Facing Brick: Wienerberger Somersby Multi Detail Brick: Wienerberger Warnham Red Stock

Roof Tiles

- Grey Tile: Forticrete SLB - State Grey
- Brown Tile: Forticrete SLB - Brown

Feature Materials

- Render: Weberprol M Chalk
- Weatherboarding: Hardieplank Arctic White (Cedar Texture)
- Weatherboarding: Hardieplank Soft Green (Cedar Texture)
- Weatherboarding: Hardieplank Iron Grey (Cedar Grey)
- Flint: Dorset Flint & Stone - Knapped Field Flint
- Quoin Detail: Detail Brick

Character Areas

- Canal Green
- Drove Park
- Drove Field

Project:
LAND AT DROVE LANE
YAPTON

Drawing Title:
SITE LAYOUT
MATERIALS
PLAN

BARRATT HOMES

carlton design partnership
Selwyn House, 2nd Castle Way, Southampton, SO14 2AW
023 8011 8866 www.carltondesignpartnership.com

1:500 @ A0 | 0 5 10 15 20 25m

Drg No: PLN-3-1108 | Rev: J