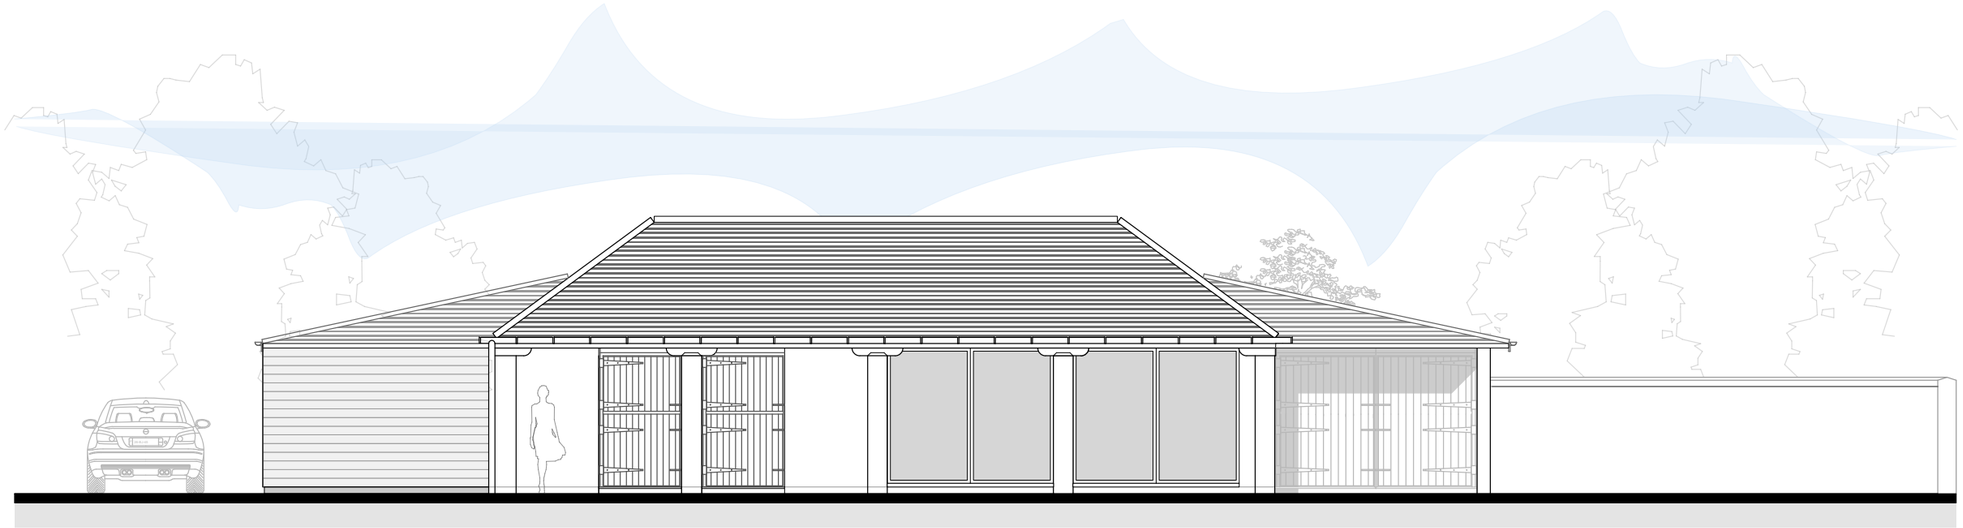

PROPOSED FRONT ELEVATION AT 1:100 SCALE

NORTH EAST

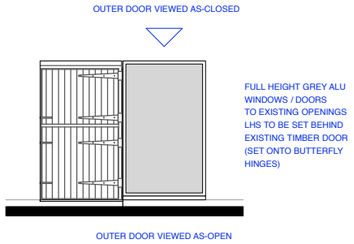

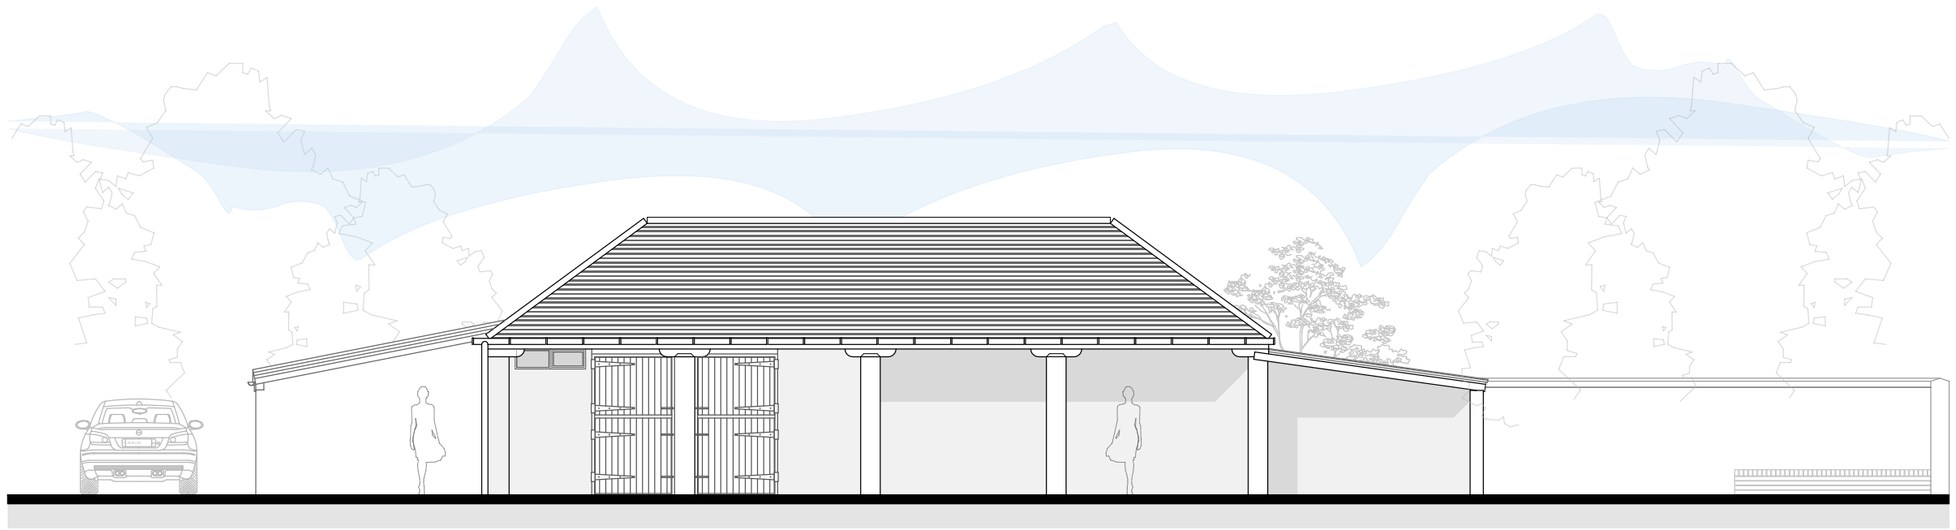

EXISTING FRONT ELEVATION AT 1:100 SCALE

NORTH EAST

0 3 m

SCALE BAR @ 1:100

Drawings & Scale Bar are for
Planning Purposes Only.
These are not Survey Drawings

CLIENT	Mr & Mrs R Head		
SITE	Hobbs Farmhouse, Bilsham Road, Yapton		
PROJECT	Conversion of Existing Outbuilding		
DRAWING	002 Existing & Proposed Front Elevations		
DATE	10 09 18		
AUTHOR	AH	REVISION	
STATUS	PL / LBC		
SCALE	1: 100 @ A3		

1. DRAWINGS ARE INDICATIVE & NOT TO BE SCALED EXCEPT FOR PLANNING PURPOSES.
2. ROOM DIMENSIONS WHERE SHOWN ARE APPROXIMATE.
3. PROPOSED DRAWINGS ARE SUBJECT TO LOCAL AUTHORITY PLANNING / LBC & BUILDING REGULATIONS APPROVAL.
4. DRAWINGS REMAIN COPYRIGHT OF CORINTHIAN ARCHITECTURAL DESIGN AND CANNOT BE REPRODUCED OR USED BY ANOTHER PARTY WITHOUT PRIOR WRITTEN CONSENT.

CORINTHIAN ARCHITECTURAL DESIGN

Main Road, Fishbourne, West Sussex. PO18 8BD
01243 576 078 > contact@corinthianad.co.uk > www.corinthianad.co.uk